



PRIOR TO THE COMMENCEMENT OF ANY WORKS, THE BUILDER IS TO CHECK AND/OR DETERMINE ALL CONSTRUCTION DETAILS, INCLUDING CHECKING EXISTING SITE LEVELS AND DIMENSIONS. THE DRAWING IS TO BE READ IN CONJUNCTION WITH ALL OTHER PROJECT DRAWINGS, CONSTRUCTION NOTES AND/OR PROJECT SPECIFICATION. ALL DISCREPANCIES SHOULD BE REPORTED IMMEDIATELY.

Rev.	Date	Details	Drawn
-	-	-	-

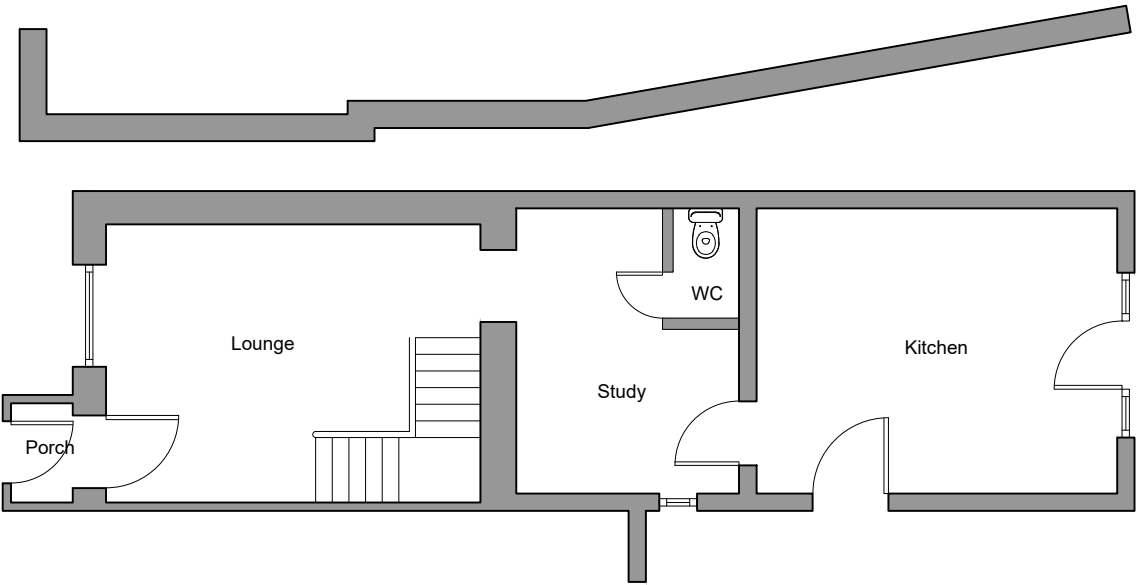


PROPOSED GROUND FLOOR PLAN

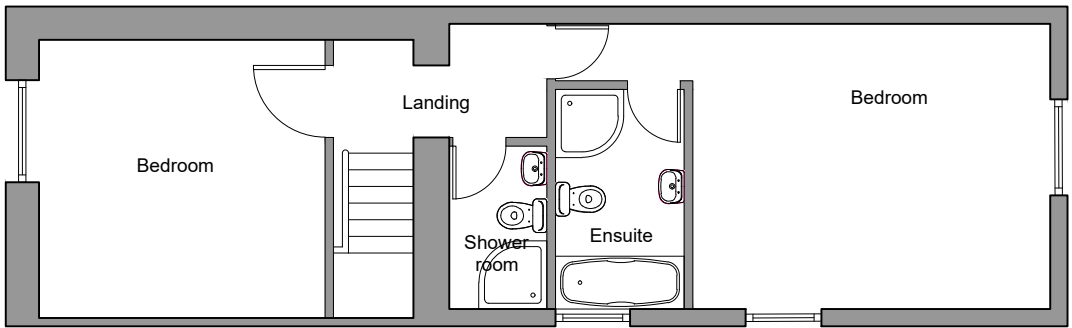

PROPOSED FIRST FLOOR PLAN

Scale 1:100

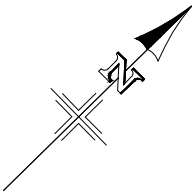

PLEASE NOTE THIS DRAWING IS INTENDED TO BE PRINTED IN COLOUR

Client:

Site Address: 5 Bishopstrow Road Bishopstrow Warminster BA12 9HQ	Description: Proposed Plans
--	--------------------------------

Drawing Number: 26-016/002

Status: **PLANNING**

Scale: 1:100 @ A1	 Architectural Consultants
Date: Mar 2026	
Drawn: BSC	
Checked: mb	

THIS DRAWING IS THE COPYRIGHT OF BLUE SKY CAD LTD AND MUST NOT BE USED IN CONJUNCTION WITH ANY OTHER PROJECT WITHOUT WRITTEN CONSENT

FERNEBERGA HOUSE
ALEXANDRA ROAD
FARNBOROUGH
HAMPSHIRE, GU14 6DQ
t: 01252 757285
w: www.blueskycad.co.uk