



PRIOR TO THE COMMENCEMENT OF ANY WORKS, THE BUILDER IS TO CHECK AND/OR DETERMINE ALL CONSTRUCTION DETAILS, INCLUDING CHECKING EXISTING SITE LEVELS AND DIMENSIONS. THE DRAWING IS TO BE READ IN CONJUNCTION WITH ALL OTHER PROJECT DRAWINGS, CONSTRUCTION NOTES AND/OR PROJECT SPECIFICATION. ALL DISCREPANCIES SHOULD BE REPORTED IMMEDIATELY.



Rev.	Date	Details	Drawn
-	-	-	-

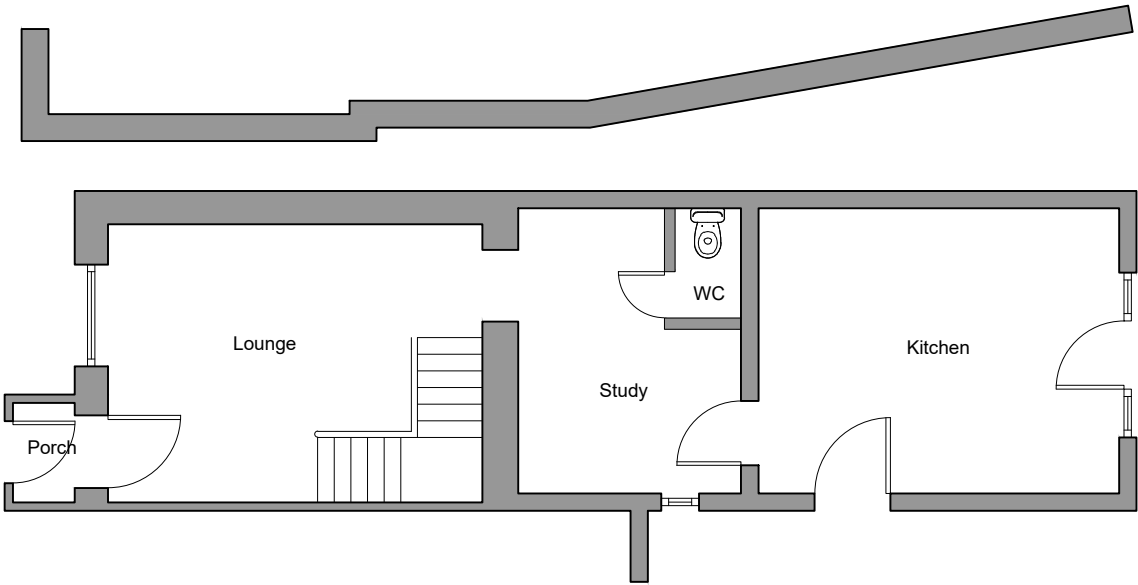

EXISTING GROUND FLOOR PLAN

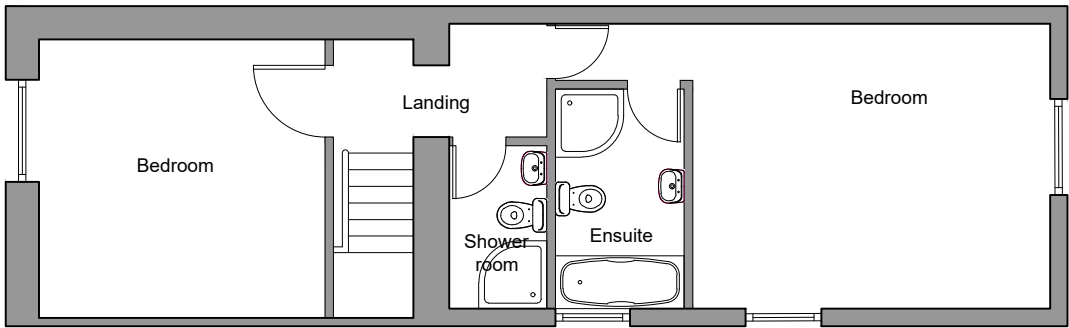

EXISTING FIRST FLOOR PLAN

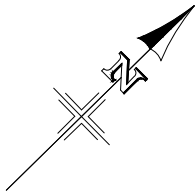 

PLEASE NOTE THIS DRAWING IS INTENDED TO BE PRINTED IN COLOUR

Client:

Site Address: 5 Bishopstrow Road Bishopstrow Warminster BA12 9HQ	Description: Existing Plans
--	--------------------------------

Drawing Number: 26-016/001

Status: **PLANNING**

Scale: 1:100 @ A1	 BlueSky CAD Architectural Consultants
Date: Mar 2026	
Drawn: BSC	
Checked: mb	

THIS DRAWING IS THE COPYRIGHT OF BLUE SKY CAD LTD AND MUST NOT BE USED IN CONJUNCTION WITH ANY OTHER PROJECT WITHOUT WRITTEN CONSENT	FERNEBERGA HOUSE ALEXANDRA ROAD FARNBOROUGH HAMPSHIRE, GU14 6DQ t: 01252 757285 w: www.blueskycad.co.uk
--	--