


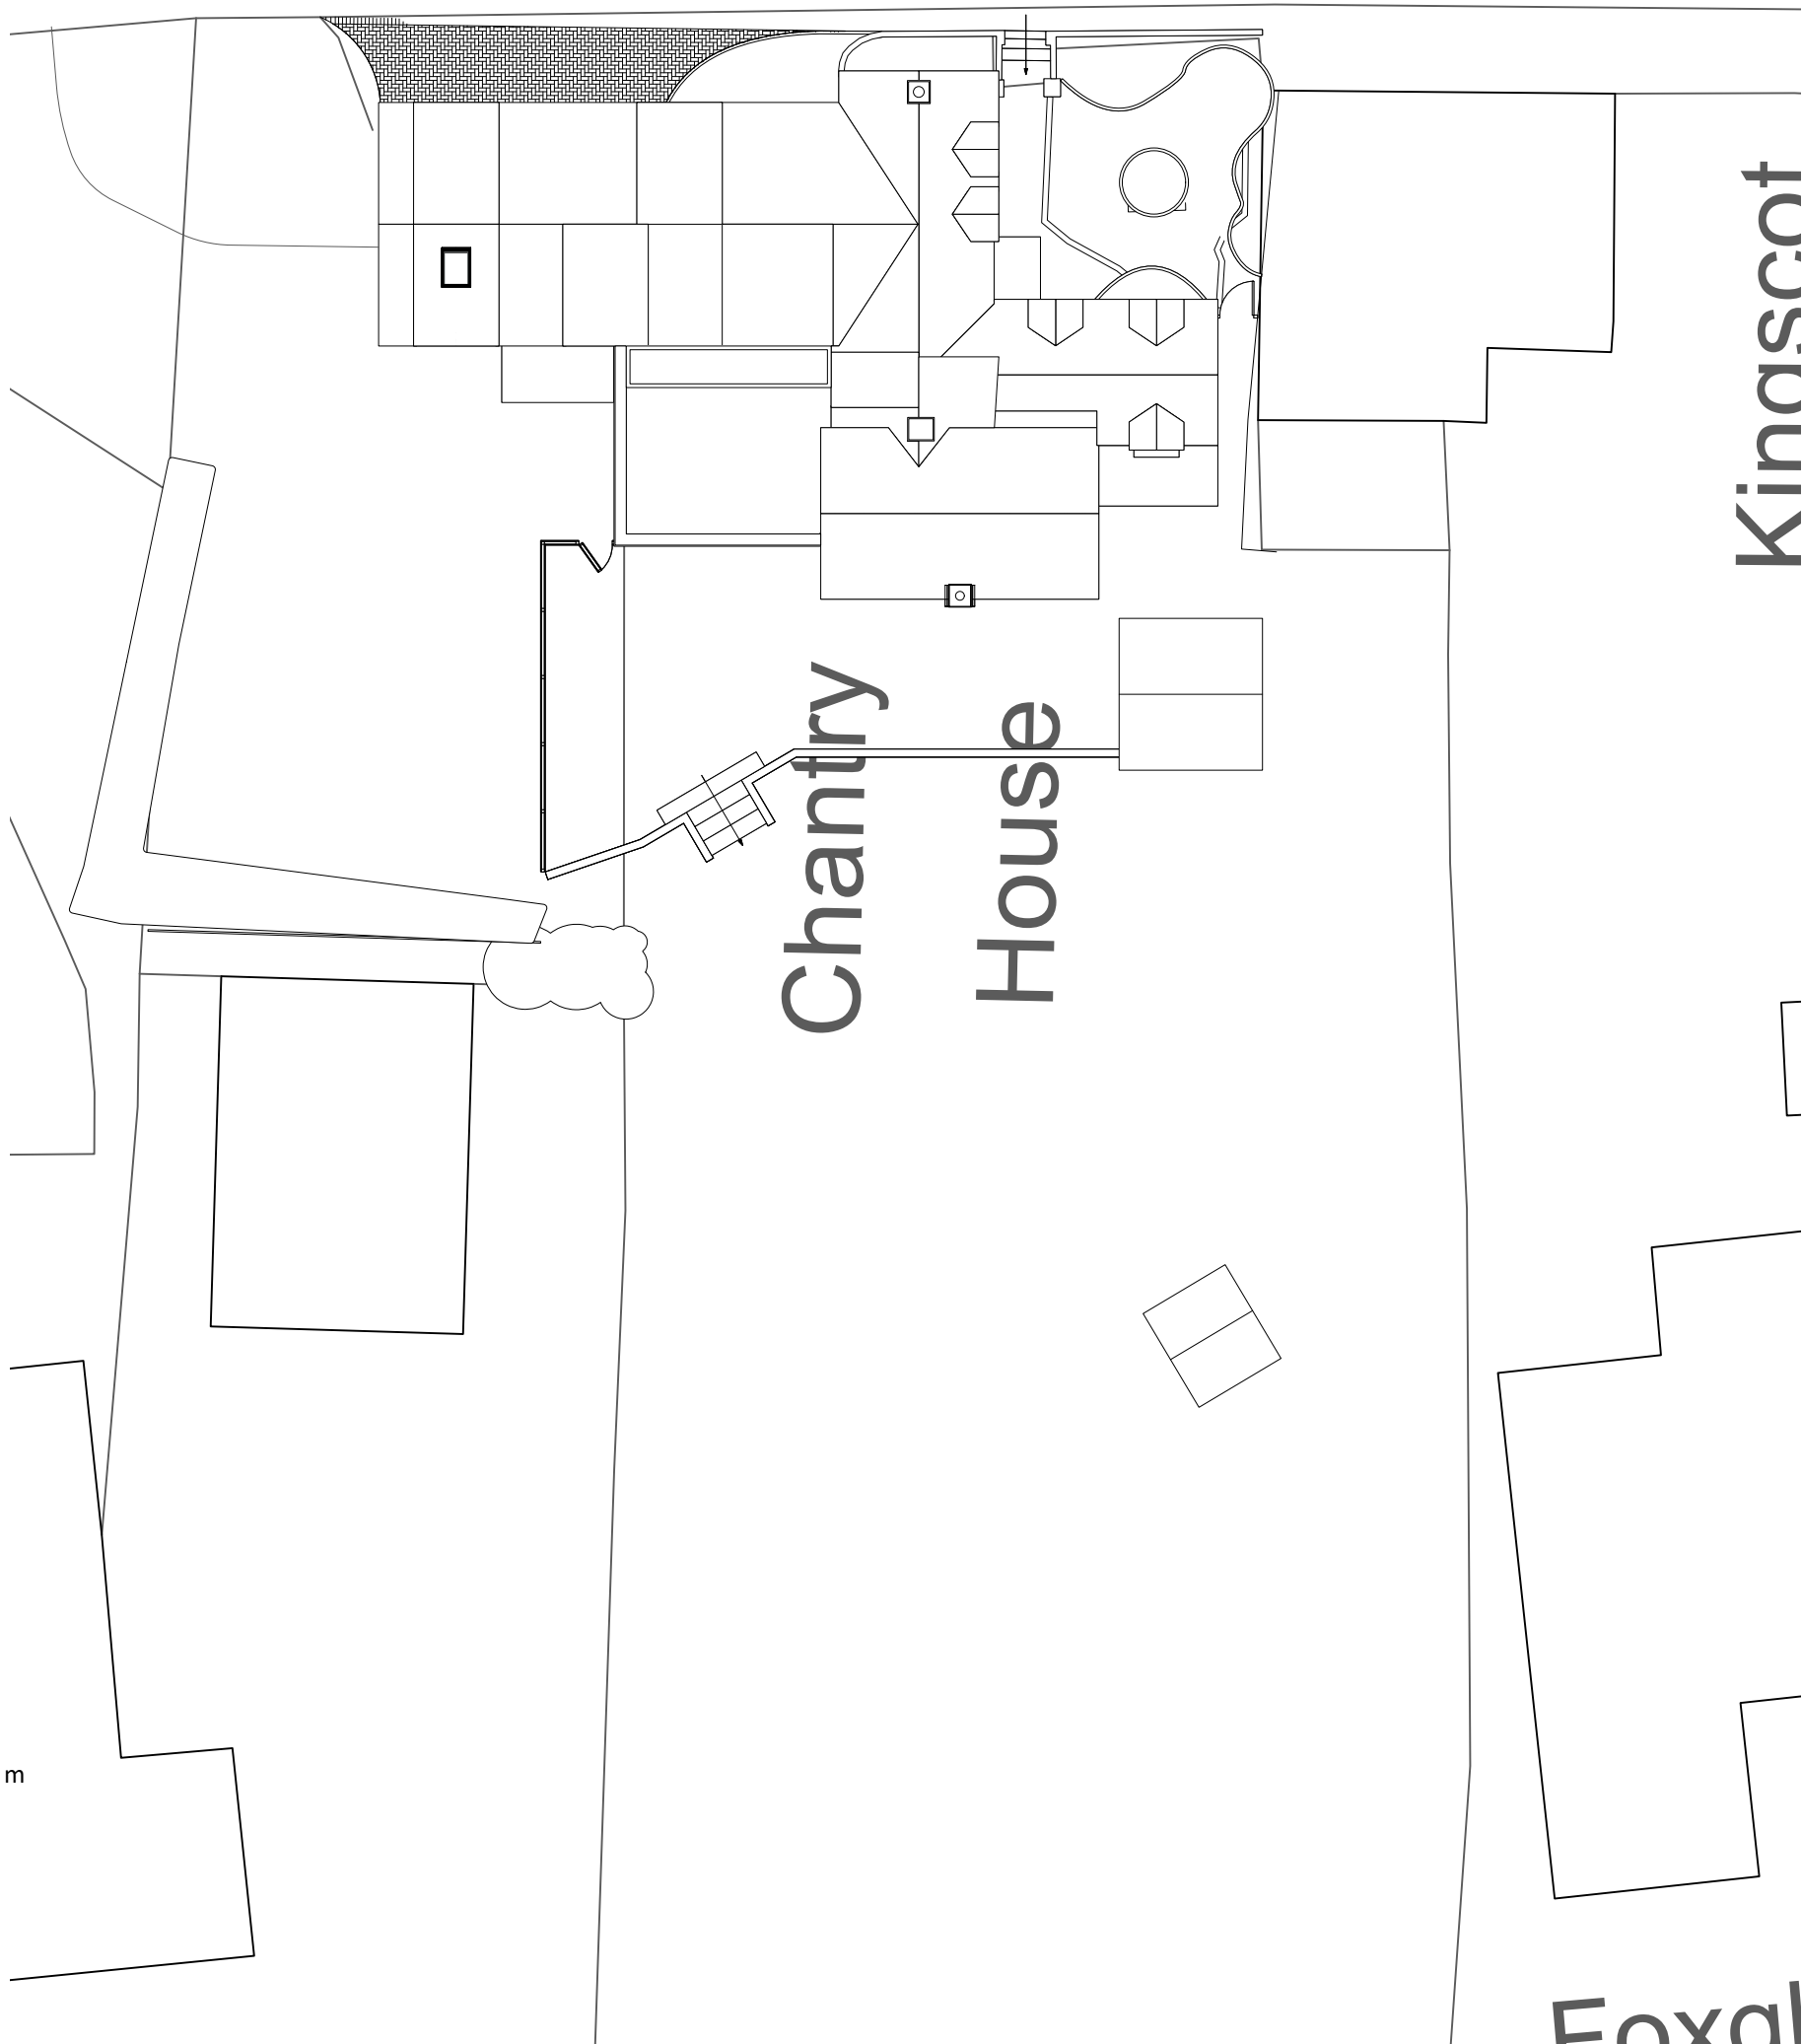


Kingscot

Chantry House

Exnal

EXG. SITE PLAN 1:200

 

A	02/03/2026	Updated	
	No.	Date	Revision Notes
 OFFGRID ARCHITECTURE info@offgridarchitecture.co.uk www.offgridarchitecture.co.uk t 44 (0)1159 482619 These details are subject to all relevant statutory approvals. If in doubt, check all dimensions are to be checked on site. Areas where quoted are approximate. Figure dimensions only are to be taken from this drawing. Any discrepancies with other related information is to be reported to OFFGRID Architecture prior to order/construction/installation. This document should not be relied on or used in circumstances other than those for which it was originally prepared and for which OFFGRID Architecture was commissioned. OFFGRID Architecture accepts no responsibility for this document to any party other than the person by whom it was commissioned.			
Status	SURVEY		
Project Title	EXTENSIONS & ALTERATIONS		
Project Address	Chantry Hse, Ogbourne St George, Marlborough, SN8 1SU		
Sheet Title	EXG. SITE PLAN		
Scale	Date	Drawn By	Project ID
1:200 @ A3	28/07/2021	SJT	2116 002-A