


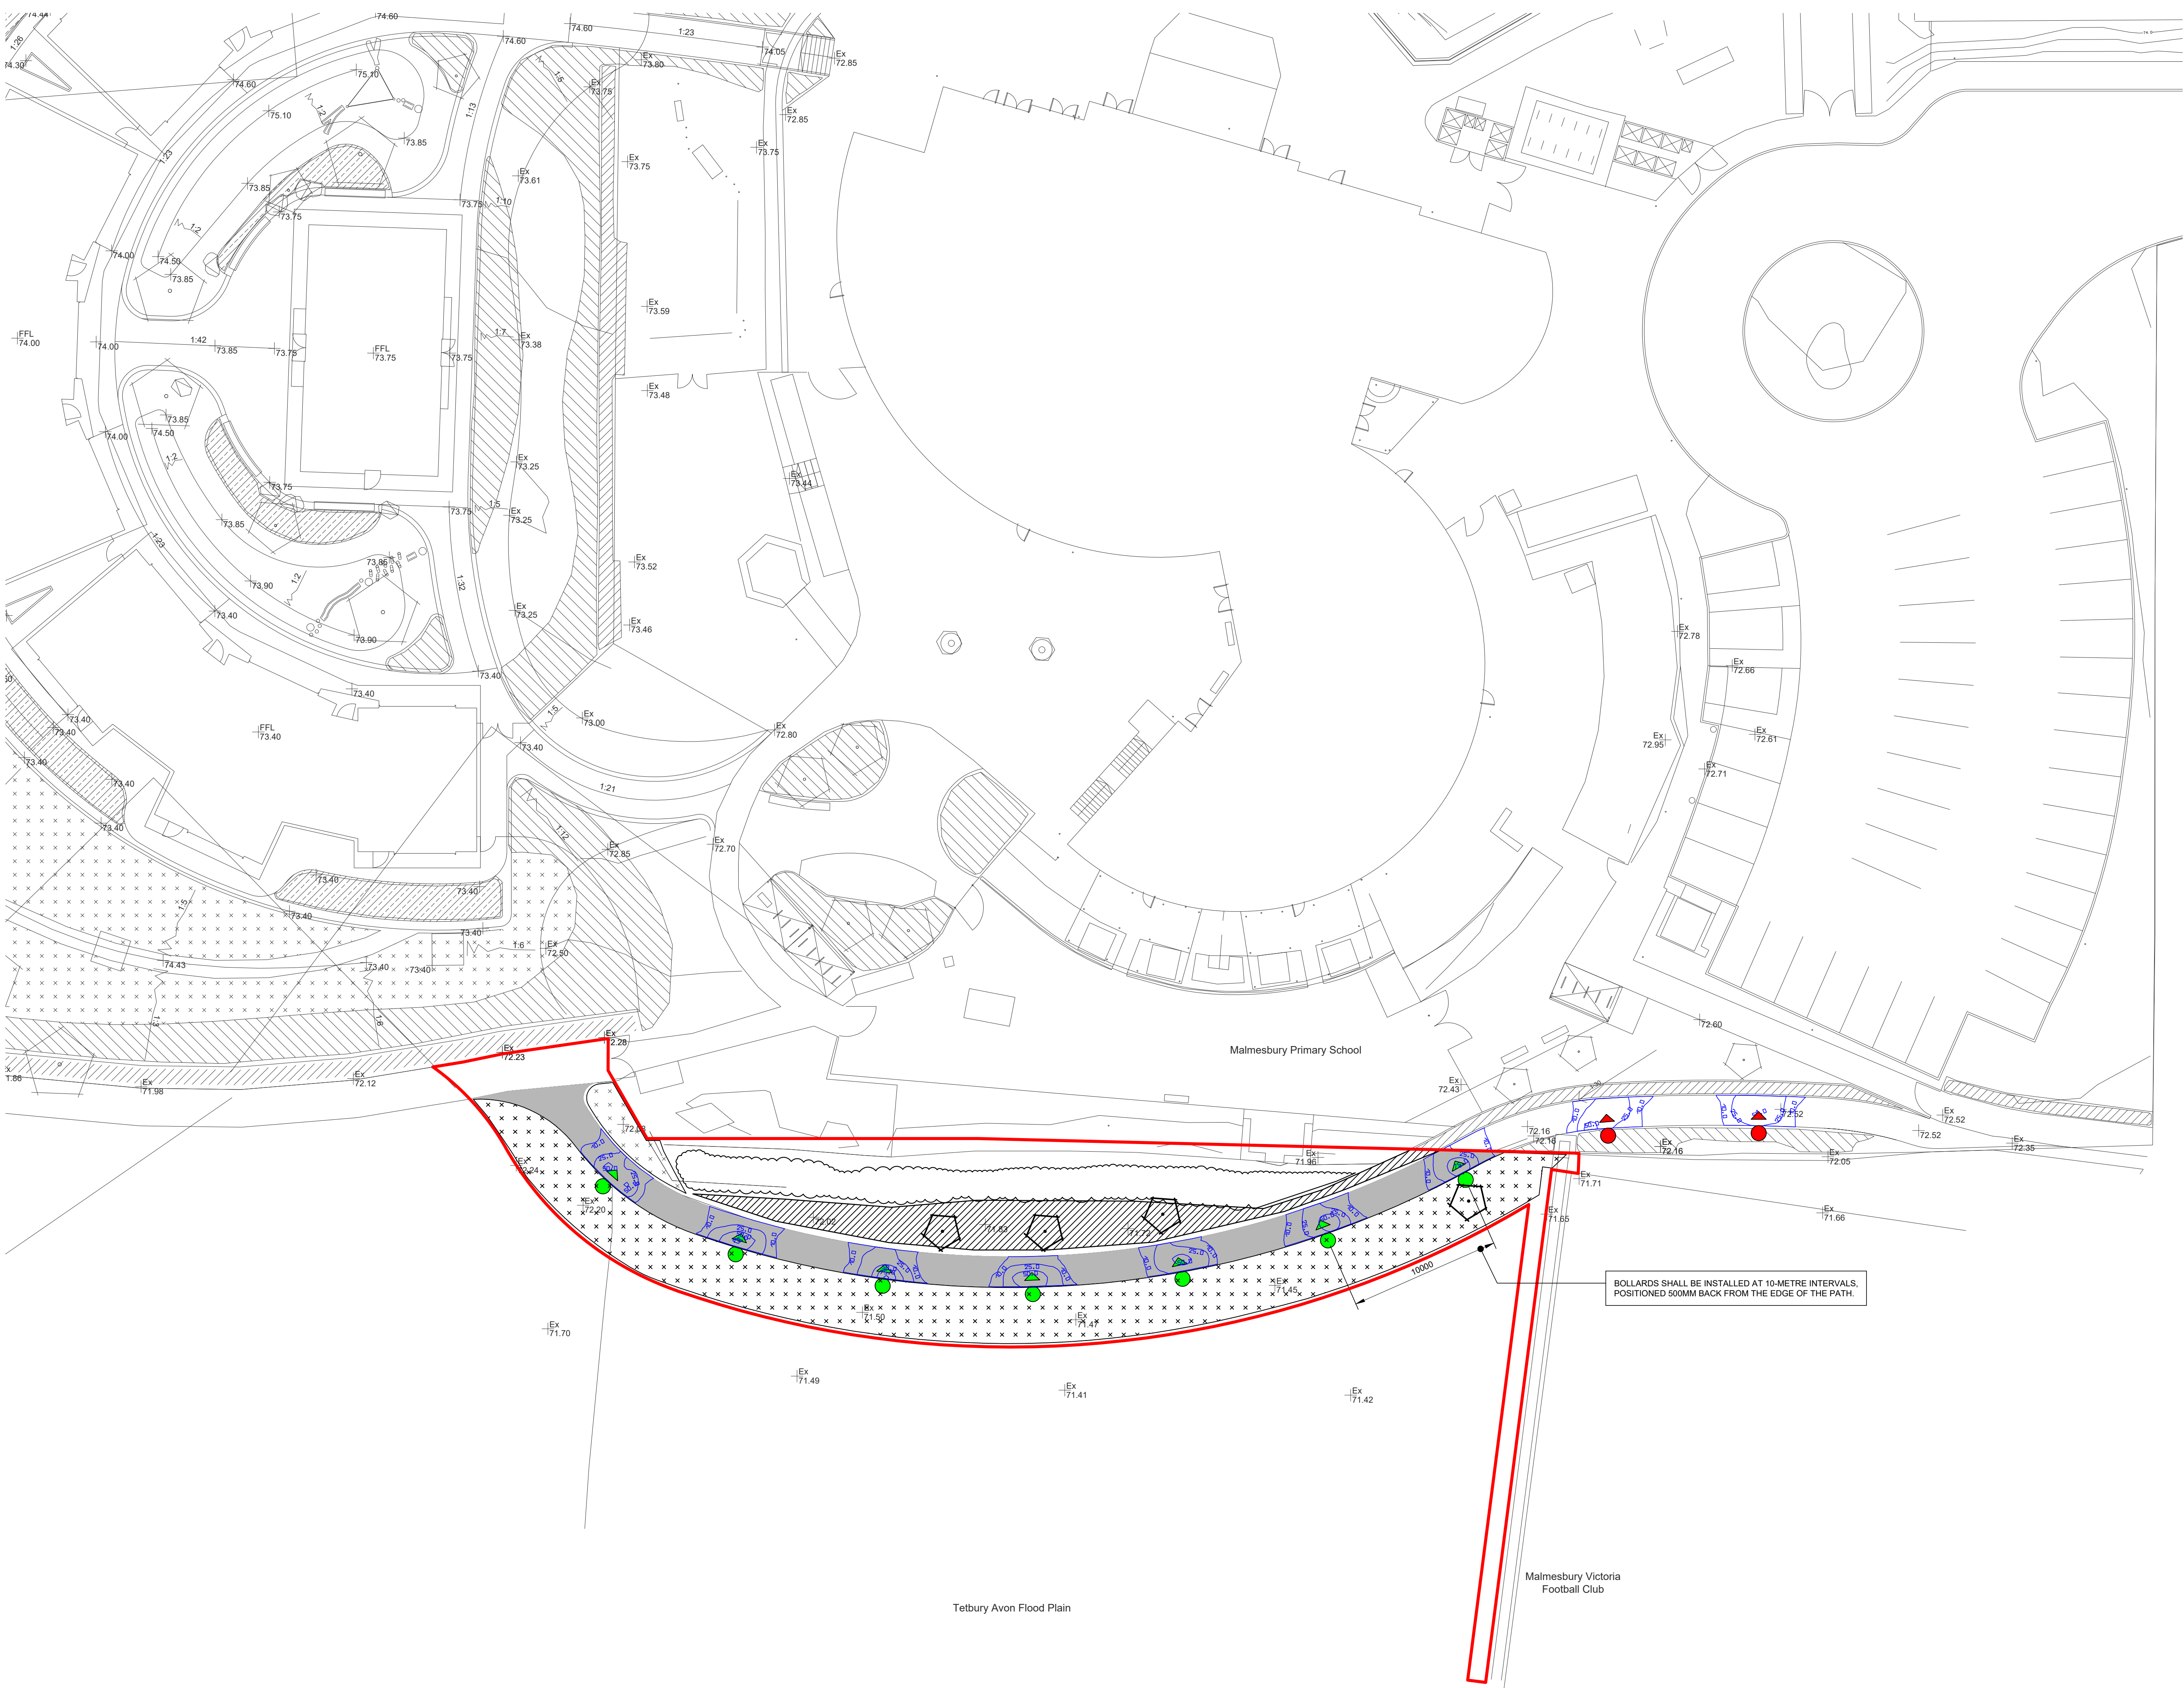

NOTES


1. THIS DRAWING IS TO INDICATE THE PROPOSED LOCATION OF LIGHTING COLUMNS ONLY.

LEGEND

~ DENOTES EXTENT OF SITE BOUNDARY

~ DENOTES DW WINDSOR PHAROLA DARK SKY 2700K 700MA W/ BACKSHIELD

~ DENOTES BOLLARDS, SUBMITTED AS PART OF SEPARATE PLANNING APPLICATION (REF. PL/2025/07919)

 

A ADJUSTED SITE BOUNDARY			
DATE: 10.04.2026	REVISED BY: OT	CHECKED BY: JR	VALIDATED BY: RD

DANIEL
CONNAL
PARTNERSHIP

Chartered Surveyors

The Glasshouse
King's Lane, Norwich, NR1 3PS
t: 01603 620421
f: 01603 620181
e: norwich@danielconnal.co.uk
w: www.danielconnal.co.uk

NOTES:
ALL FIGURED DIMENSIONS MUST BE CHECKED ON SITE PRIOR TO MANUFACTURE OF FITTINGS, ORDERING OF MATERIALS AND EQUIPMENT AND COMMENCING ON SITE. DO NOT SCALE FROM DRAWING.
ANY CONFLICTING INFORMATION FOUND ON THE DRAWING MUST BE REPORTED FOR CLARIFICATION.
ALL MATERIALS AND WORKMANSHIP TO BE IN ACCORDANCE WITH RELEVANT AND CURRENT BRITISH STANDARDS AND CODES OF PRACTICE.

CLIENT
MALMESBURY PRIMARY

PROJECT
MALMESBURY PRIMARY
SCHOOL

DRAWING
FOOTPATH LIGHTING LAYOUT

DATE: 03.03.2026
DRAWN: OT
CHECKED: SBK

© Daniel Connal LLP
SCALE: 1:200 @A1

DRAWING No
4722.100

REV
A