

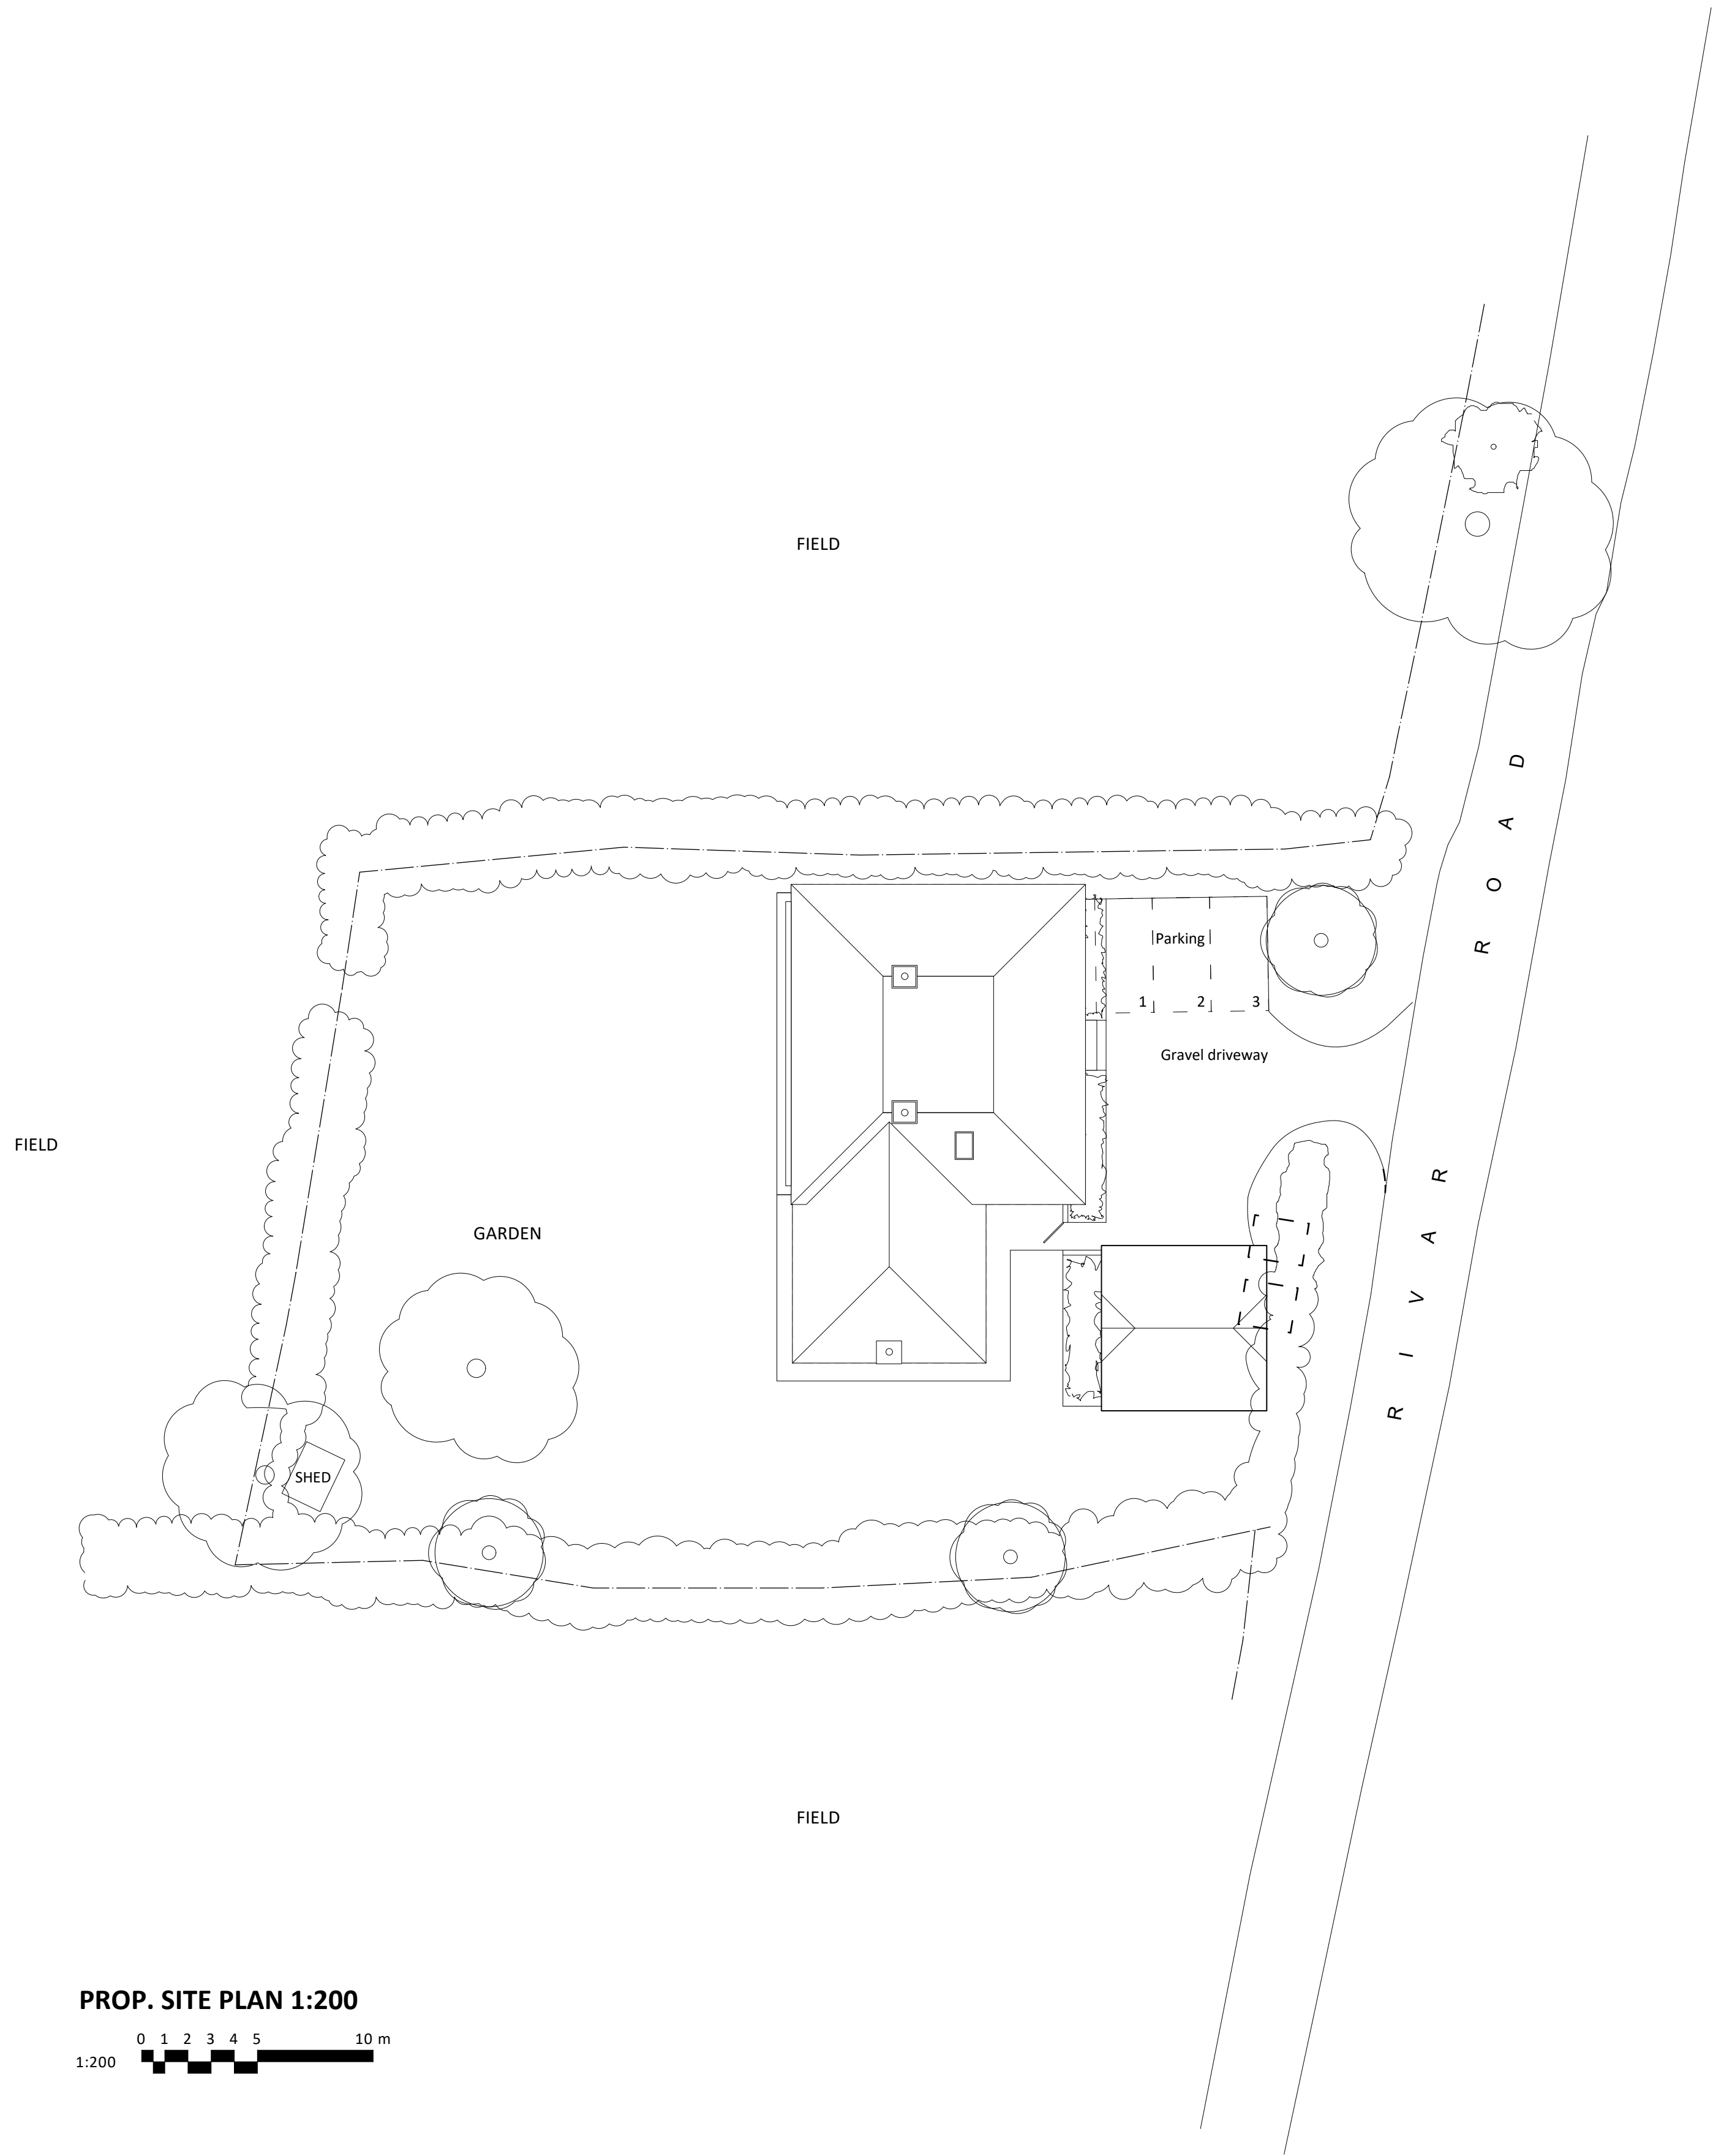


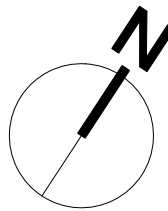

PROP. SITE PLAN 1:200

 

No.	Date	Revision Notes
 OFFGRID ARCHITECTURE info@offgridarchitecture.co.uk www.offgridarchitecture.co.uk +44 (0)7759 482619		

These details are subject to all relevant statutory approvals. If in doubt, check. All dimensions are to be checked on site. Areas where quoted are approximate. Figure dimensions only are to be taken from this drawing. Any discrepancies with other related information is to be reported to Offgrid Architecture prior to order/construction/installation. This document should not be relied on or used in circumstances other than those for which it was originally prepared and for which Offgrid Architecture was commissioned. Offgrid Architecture accepts no responsibility for this document to any party other than the person by whom it was commissioned.

Status
PLANNING

Project Title
EXTENSIONS & ALTERATIONS

Project Address
Ashley House, Rivar Road, Shalbourne

Sheet Title
PROP SITE PLAN

Scale	Date	Drawn By	Project ID
1:200 @ A1	13/04/2026	SJT	2604 012