



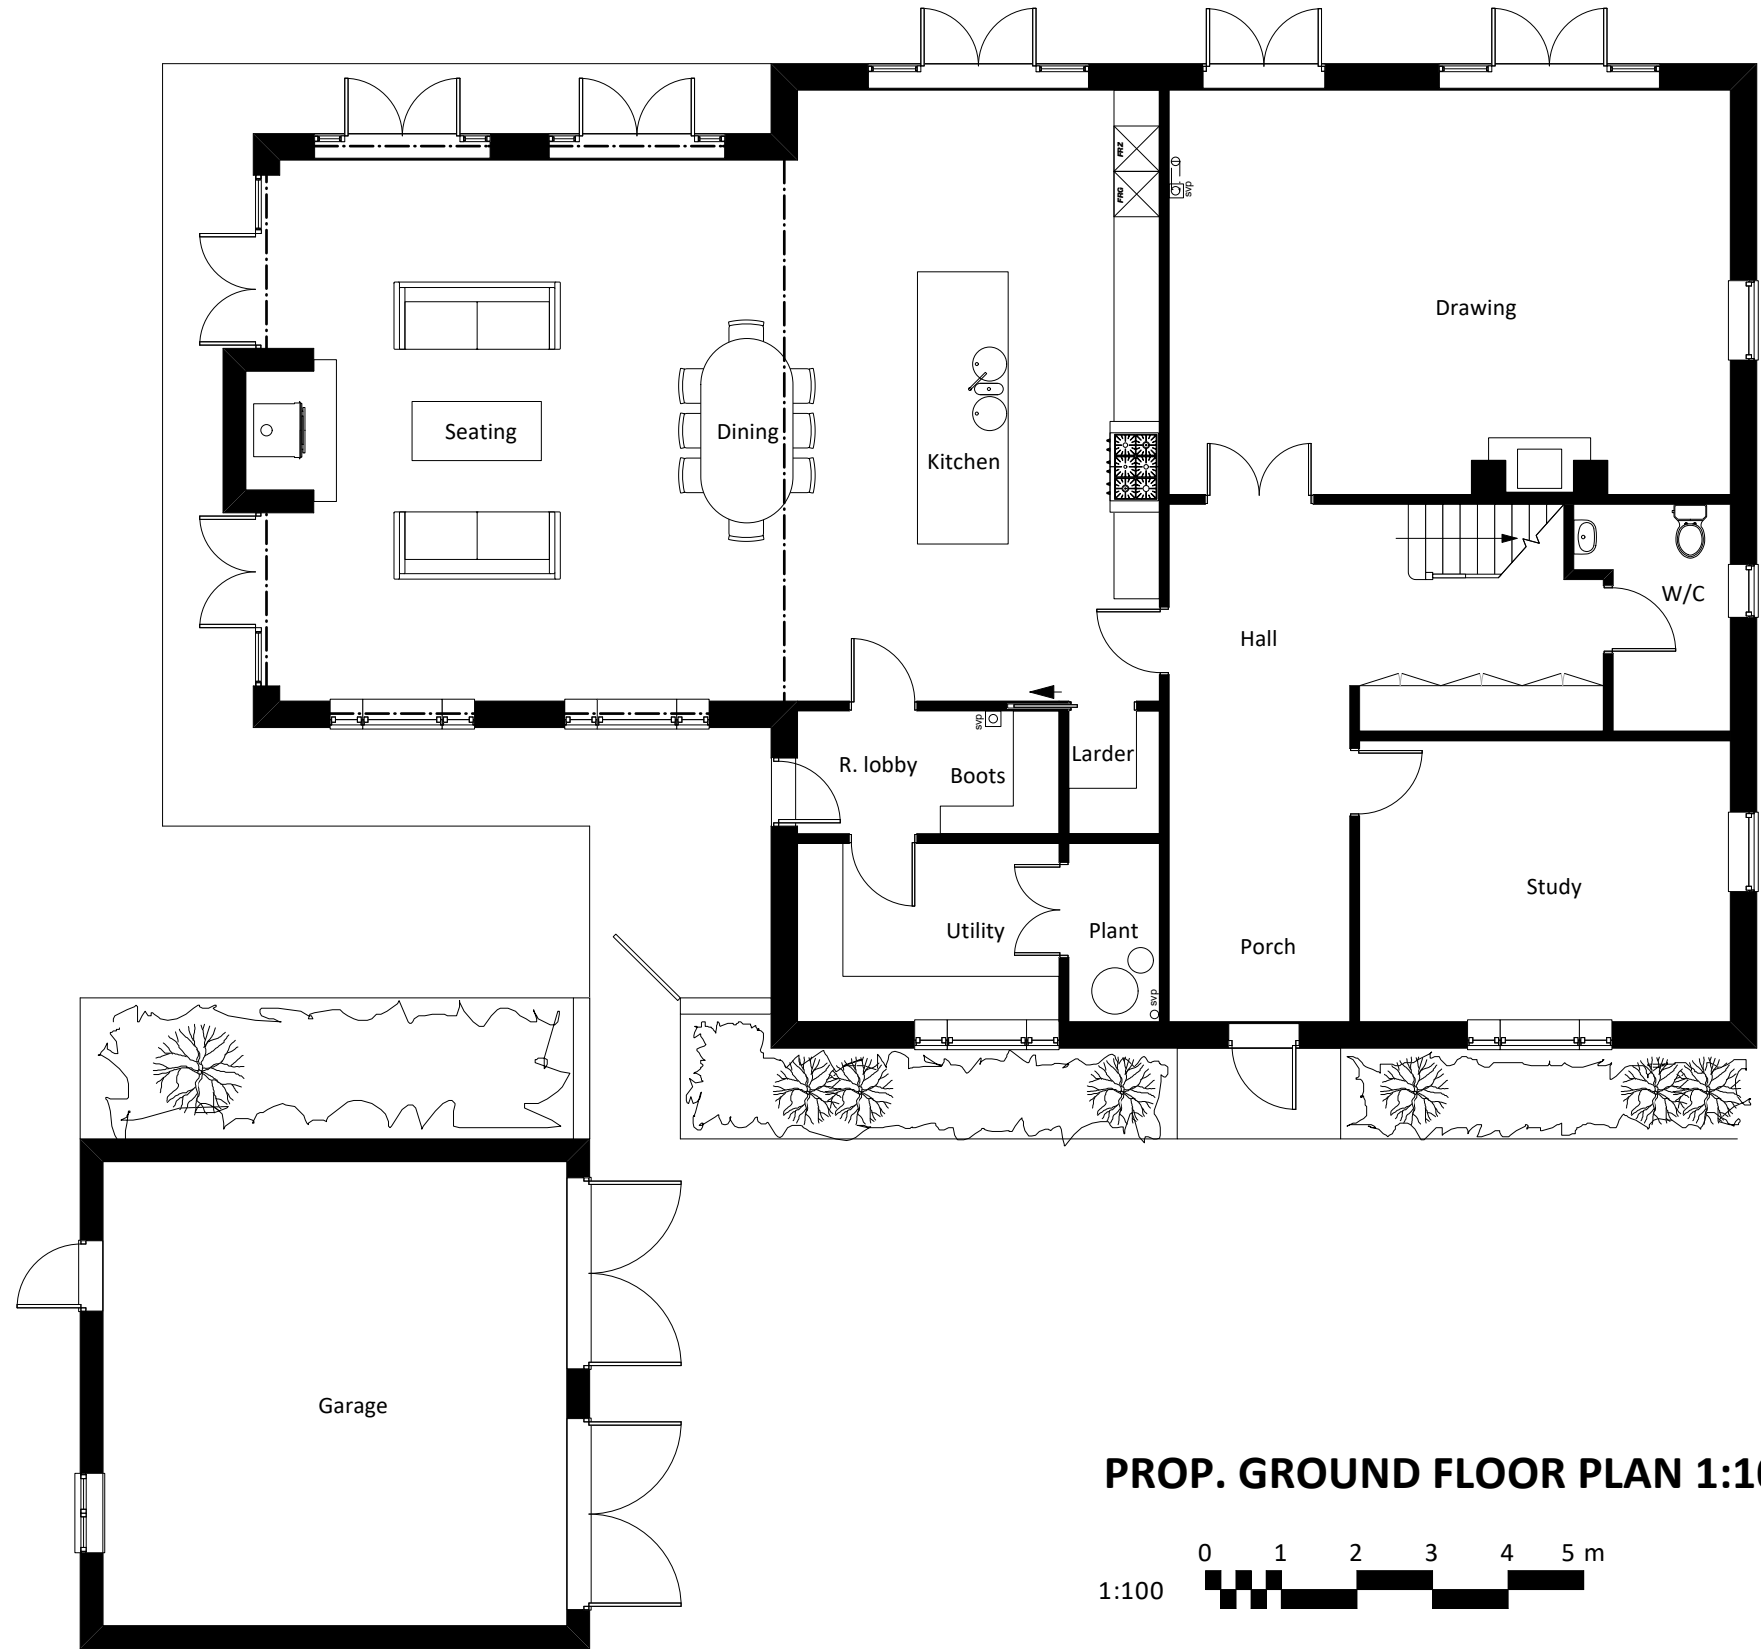

PROP. GROUND FLOOR PLAN 1:100

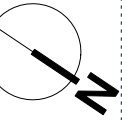

A	10/04/2026	Planning Update	
	No.	Date	Revision Notes
OFFGRID ARCHITECTURE info@offgridarchitecture.co.uk www.offgridarchitecture.co.uk +44 (0)7759 487619 These details are subject to all relevant statutory approvals. If in doubt, check all dimensions are to be checked on site. Areas where quoted are approximate. Figured dimensions only are to be taken from this drawing. Any discrepancies with other related information is to be reported to OFFGRID Architecture prior to order/construction/installation. This document should not be relied on or used in circumstances other than those for which it was originally prepared and for which OFFGRID Architecture was commissioned. OFFGRID Architecture accepts no responsibility for this document to any party other than the person by whom it was commissioned.			
Status	PLANNING		
Project Title	EXTENSIONS & ALTERATIONS		
Project Address	Ashley House, Rivar Road, Shalbourne		
Sheet Title	PROP GROUND FLOOR PLAN		
Scale	Date	Drawn By	Project ID
1:100 @ A3	24/03/2026	SJT	2604 013A