



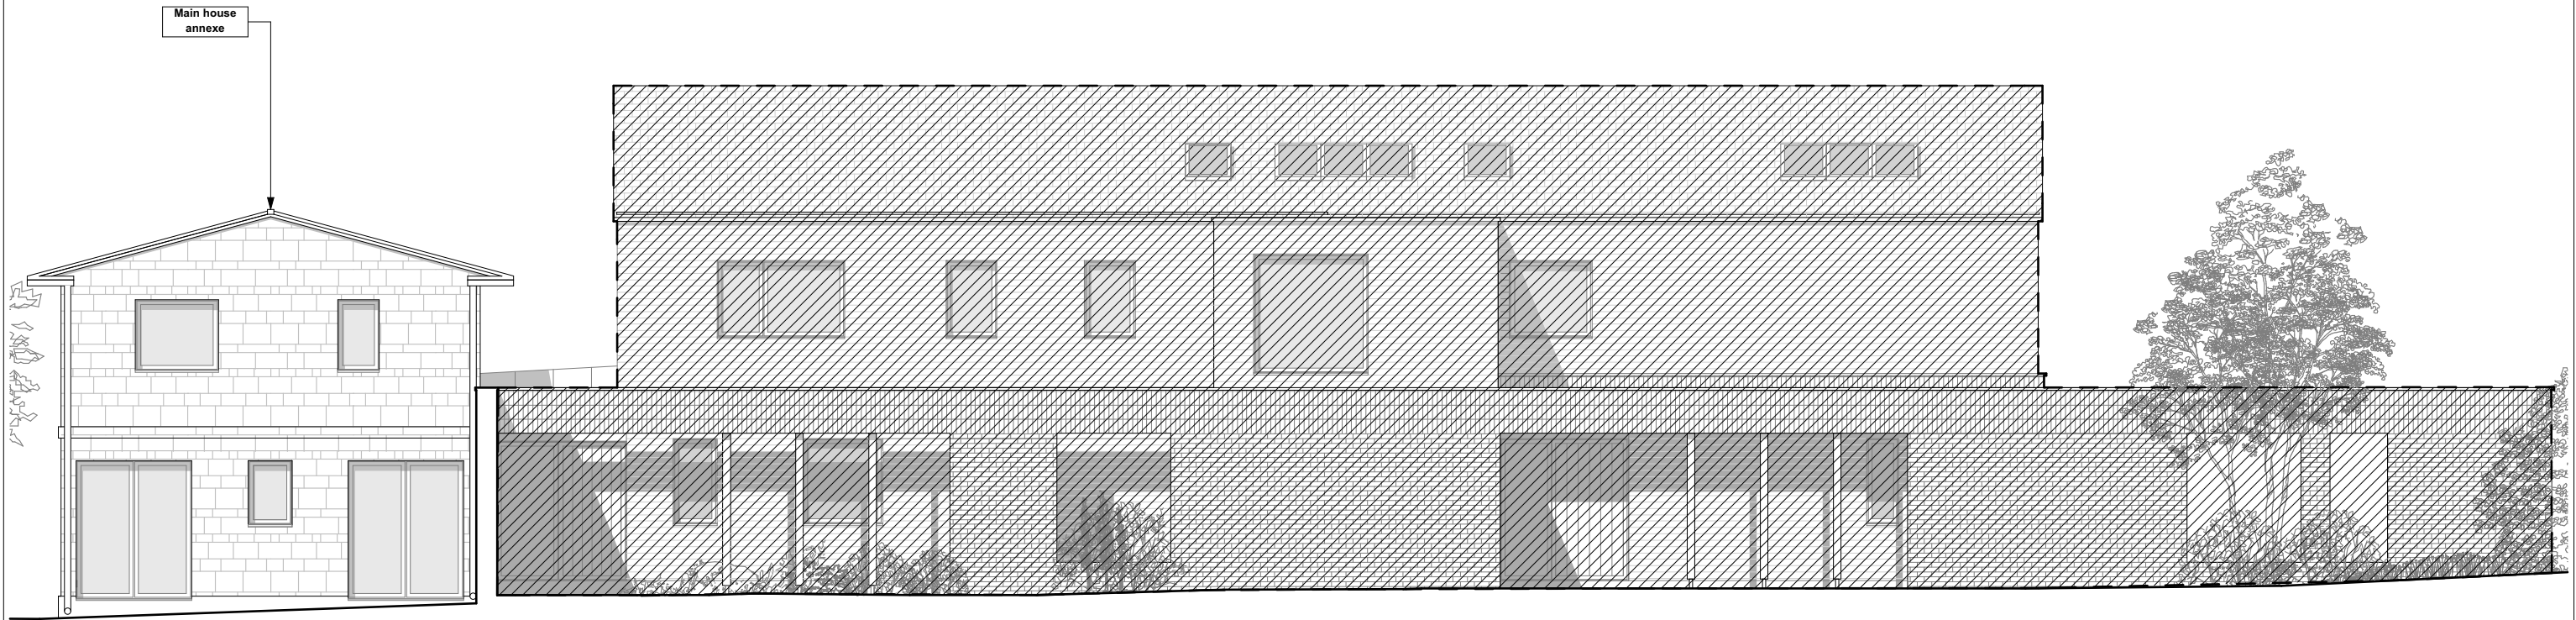

01 SOUTH ELEVATION: **AS EXISTING.**
Scale 1:100@A3

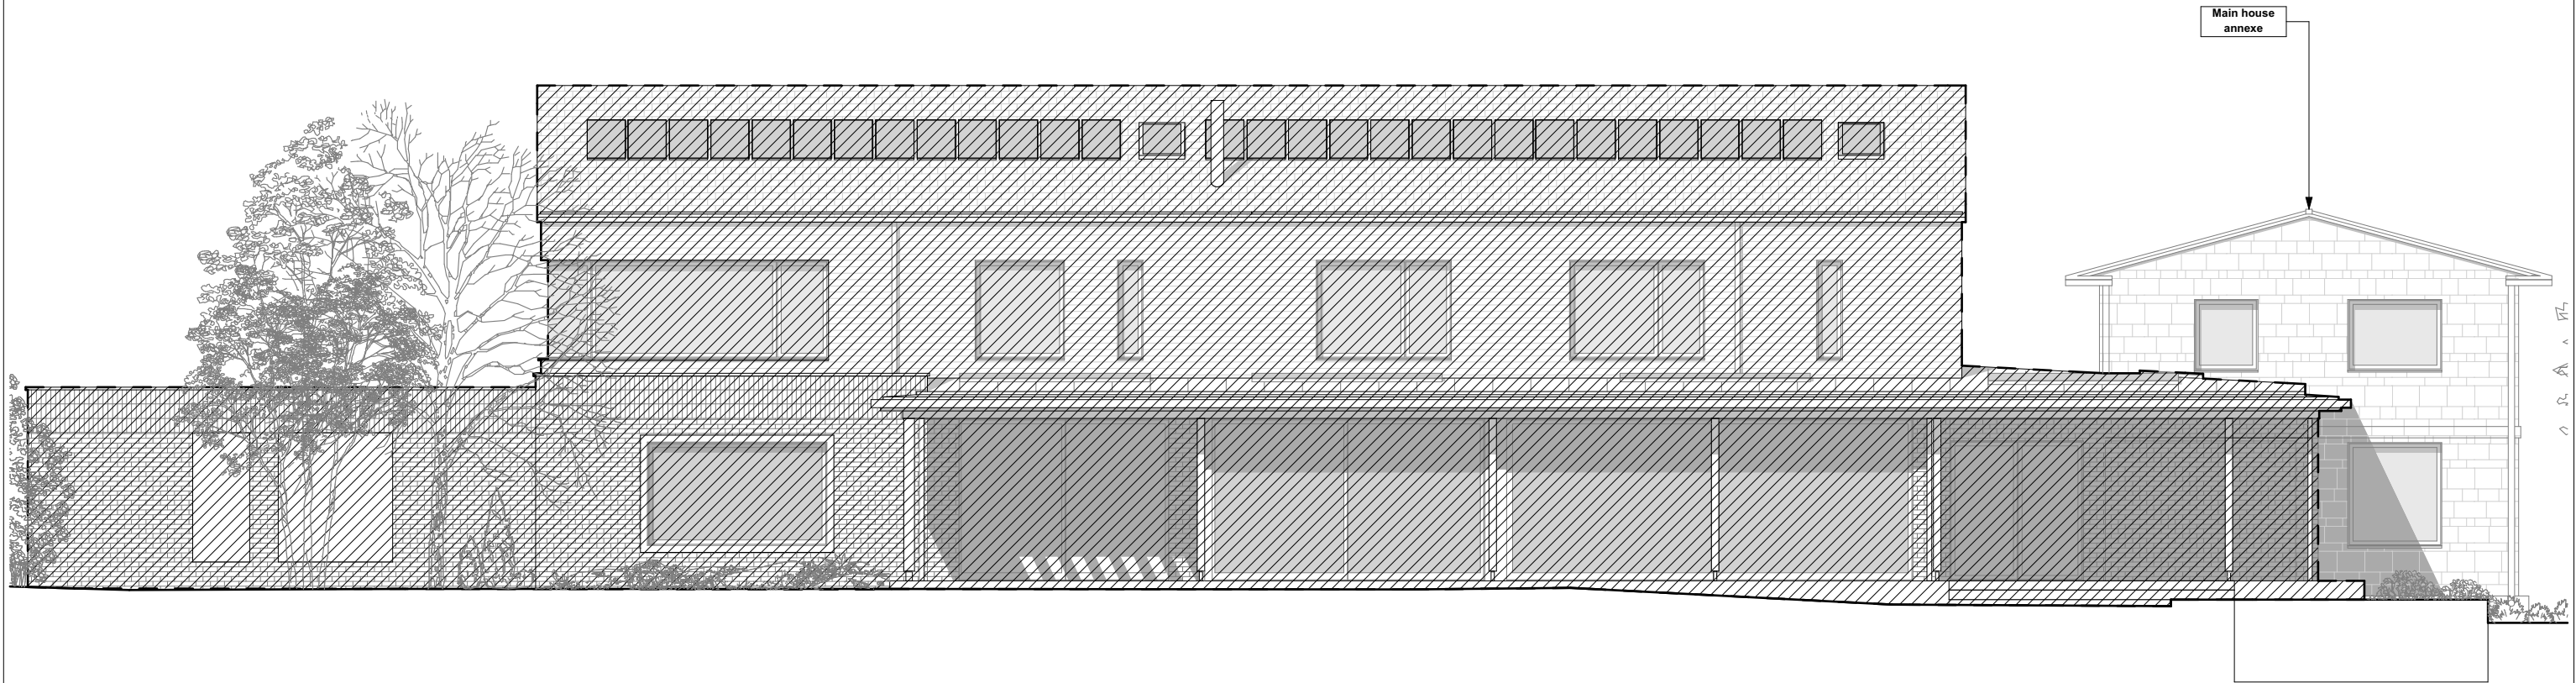

02 NORTH ELEVATION: **AS EXISTING.**
Scale 1:100@A3

Notes

All dimensions to be checked on site. All dimensions shown on the drawings are for coordination purposes only. All dimensions are to finishes unless otherwise stated. All information is to be checked and verified by the contractors for accuracy and fit. Do not scale from this drawing. Discrepancies or omissions to be brought to the attention of Unknown Makers Ltd prior to construction.

Reference Key

	SITE BOUNDARY
	PARTY WALL LINE
	DRAWING REFERENCE
	SURFACE FINISHES

GF.05:
LIVING ROOM
A:15.0m²
F:Eng. Timber
H:+2.300

ROOM REFERENCE
ROOM NAME
ROOM AREA
ROOM FLOOR FINISH
ROOM HEIGHT

0m 1.0m 2.5m 5.0m



Rev	Date	Notes
A	30.03.2026	Planning Issue
B		
C		
D		
E		
F		

Project Details

CHUI03

Site: 3 Church Lane, Batch, BA2 7GH
Contact: Unknown Makers Ltd
Email: hello@unknownmakers.com
www: unknownmakers.com

Drawing

PL_GA_300

Title: Proposed Elevations
Scale: 1:100@A3
Date: March/2026
Stage: Planning - Proposed Plans

Rev

A

