



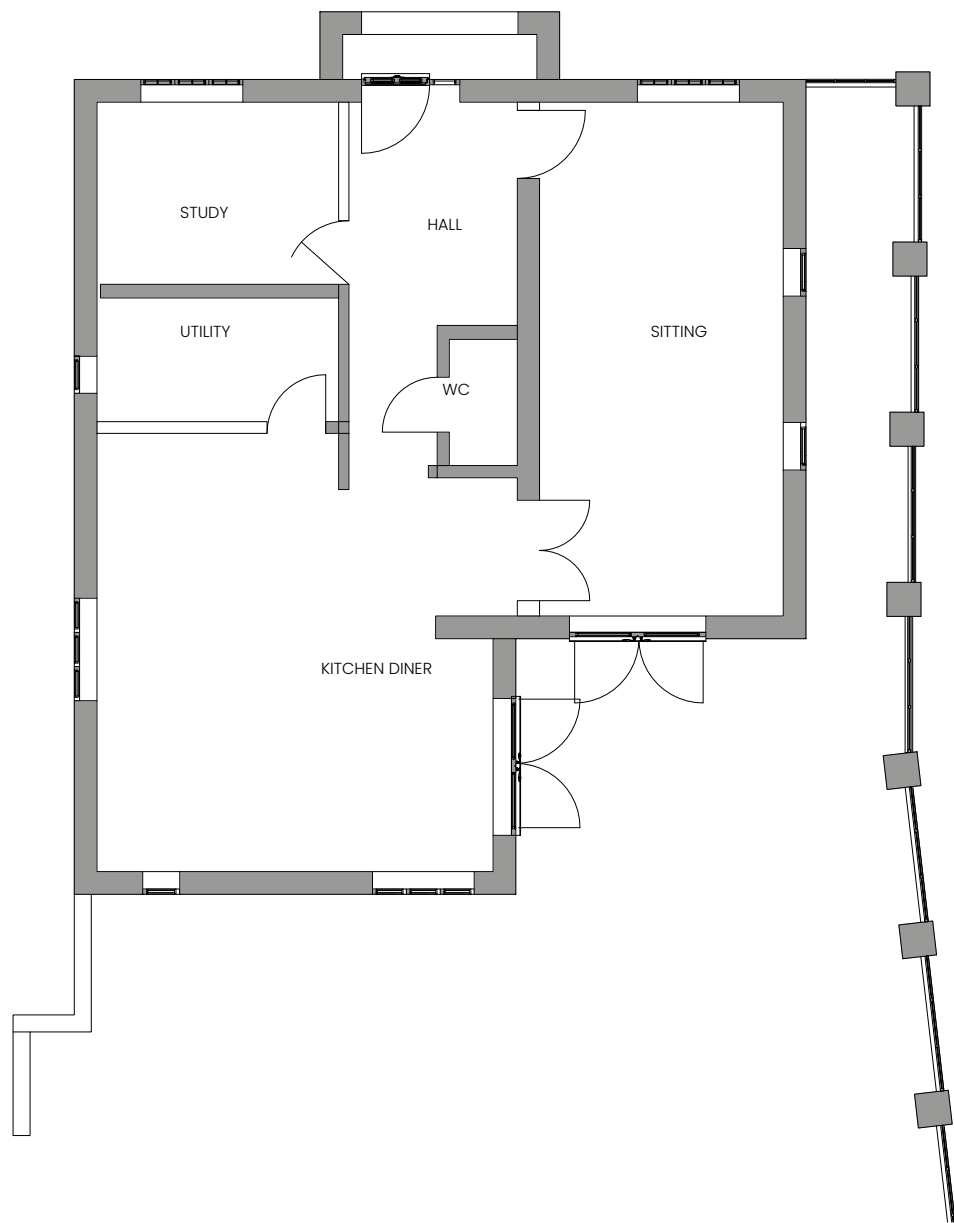

EXISTING GROUND FLOOR PLAN

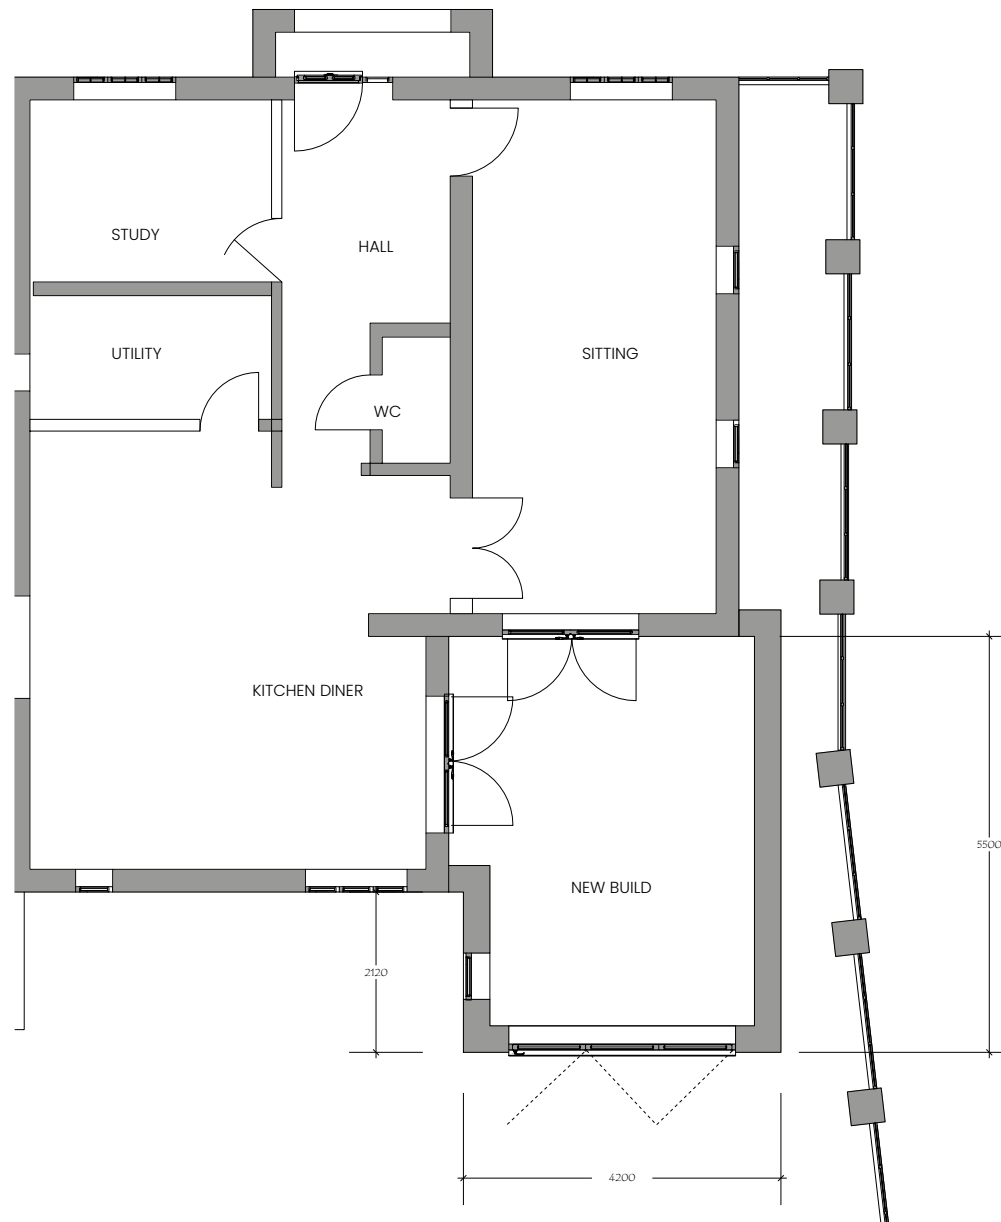

PROPOSED GROUND FLOOR PLAN

Scale 1:100



Client
Miss A Chan
63 FIANDER LANE
SALISBURY

SP1 3BD

Project
REAR SINGLE STOREY
EXTENSION

Drawing Title
GROUND FLOOR PLANS

Drawing Detail

Scale @ A3 - 1:100

Drawing No AN/04/26

Drawn by GG

Date 02-04-26

Contact G Greenwood

m.0748 3873 045

gordongreenwood@btinternet.com