


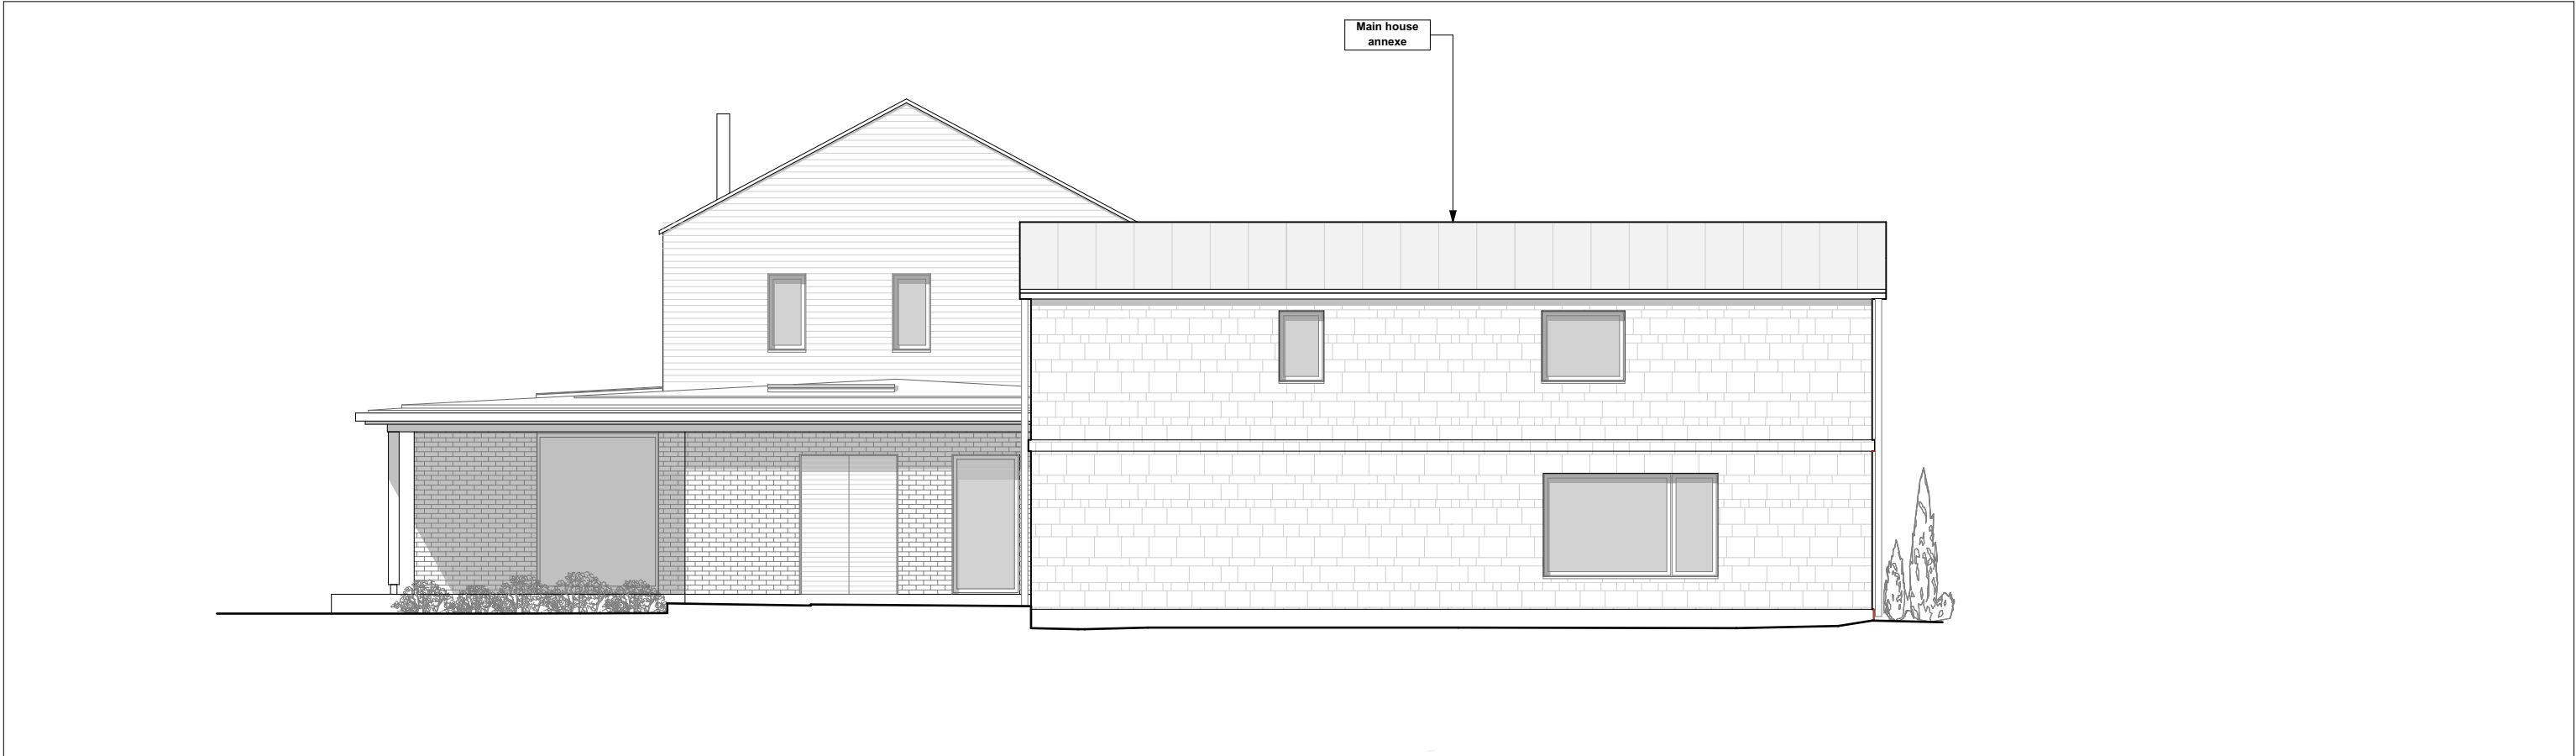

01 EAST ELEVATION

Scale 1:100@A3




02 WEST ELEVATION

Scale 1:100@A3

Notes

All dimensions to be checked on site. All dimensions shown on the drawings are for coordination purposes only. All dimensions are to finishes unless otherwise stated. All information is to be checked and verified by the contractors for accuracy and fit. Do not scale from this drawing. Discrepancies or omissions to be brought to the attention of Unknown Makers Ltd prior to construction.

Reference Key			
	SITE BOUNDARY		
	PARTY WALL LINE		
	DRAWING REFERENCE		
	SURFACE FINISHES		
		GF.05: LIVING ROOM A-15.0m2 F:Eng. Timber H:+2.300	ROOM REFERENCE ROOM NAME ROOM AREA ROOM FLOOR FINISH ROOM HEIGHT

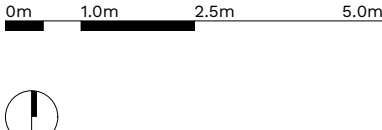

Rev	Date	Notes
A	30.03.2026	Planning Issue
B		
C		
D		
E		
F		

Project Details

CHUI03

Site: 3 Church Lane, Batch, BA2 7GH
Contact: Unknown Makers Ltd
Email: hello@unknownmakers.com
www: unknownmakers.com

Drawing	Rev
PL_EX_301	A
Title: Existing Elevations	
Scale: 1:100@A3	
Date: March/2026	
Stage: Planning - Existing Plans	