


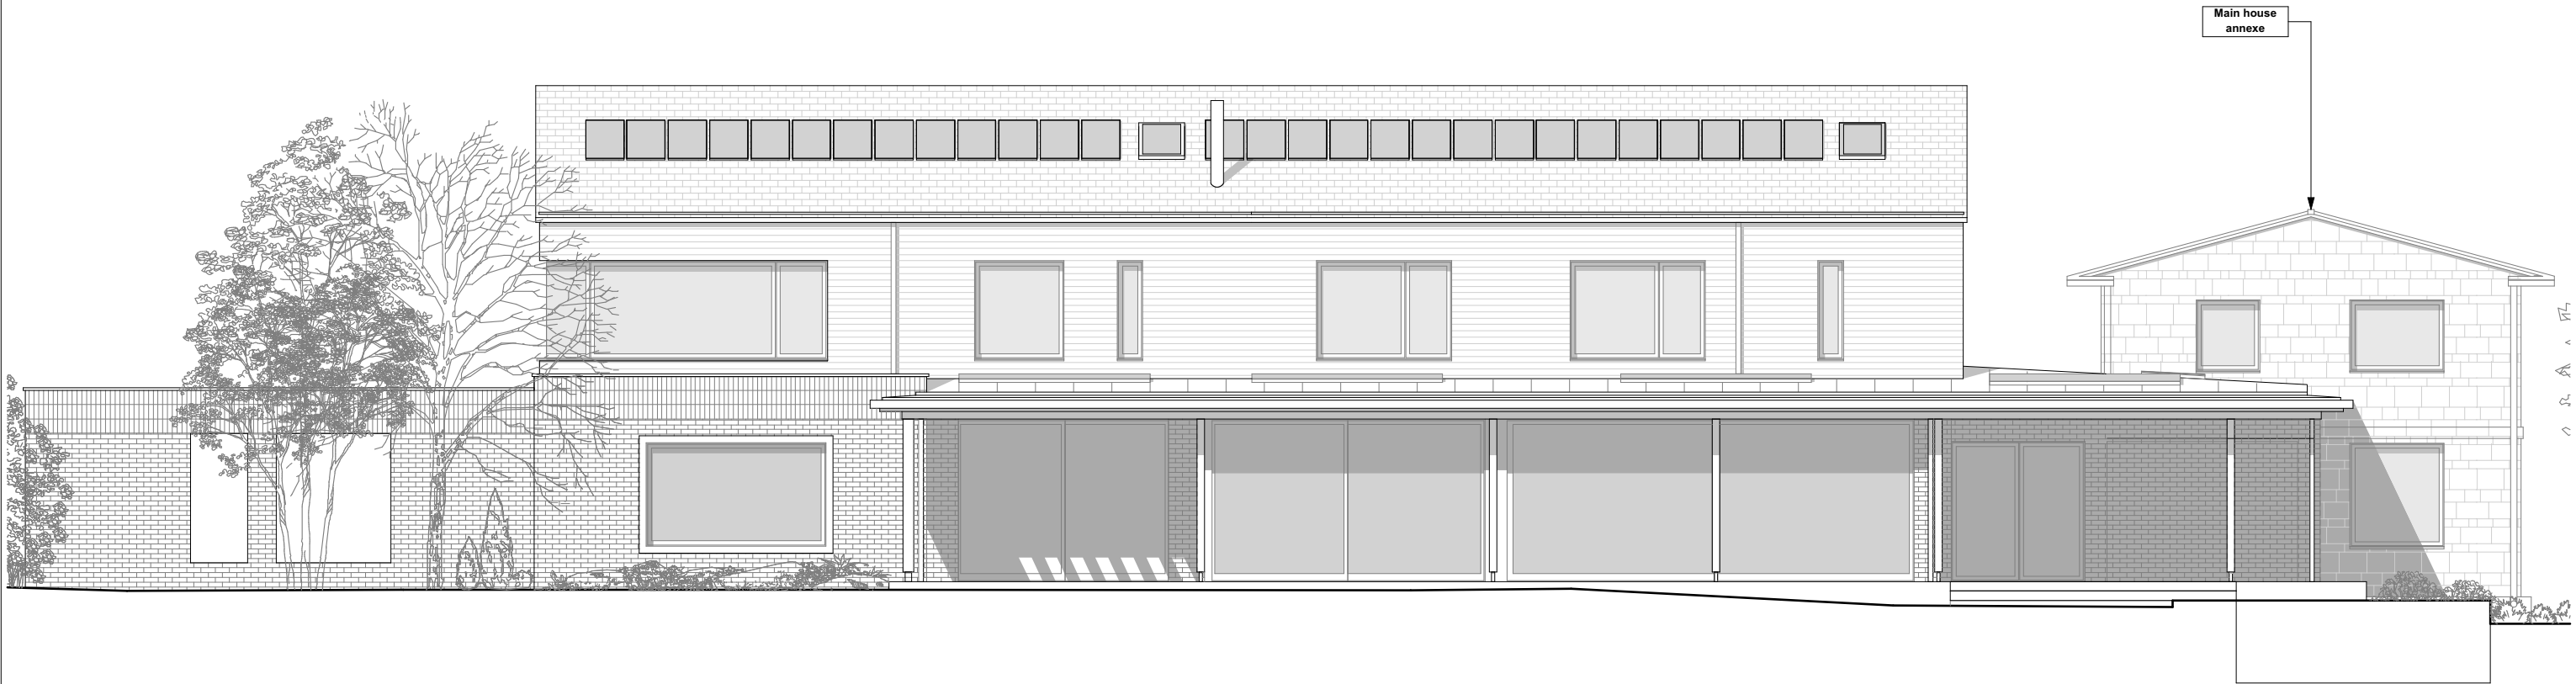

01 SOUTH ELEVATION
Scale 1:100@A3




02 NORTH ELEVATION
Scale 1:100@A3



© Unknown Makers Ltd

Notes
All dimensions to be checked on site. All dimensions shown on the drawings are for coordination purposes only. All dimensions are to finishes unless otherwise stated. All information is to be checked and verified by the contractors for accuracy and fit. Do not scale from this drawing. Discrepancies or omissions to be brought to the attention of Unknown Makers Ltd prior to construction.

Reference Key			
	SITE BOUNDARY	GF.05:	ROOM REFERENCE
	PARTY WALL LINE	LIVING ROOM	ROOM NAME
	DRAWING REFERENCE	A-15.0m2	ROOM AREA
	SURFACE FINISHES	F:Eng. Timber	ROOM FLOOR FINISH
		H:+2.300	ROOM HEIGHT

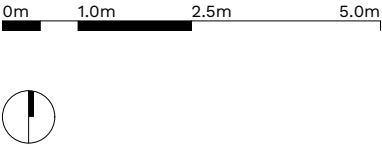

Rev	Date	Notes
A	30.03.2026	Planning Issue
B		
C		
D		
E		
F		

Project Details
CHUI03
Site: 3 Church Lane, Batch, BA2 7GH
Contact: Unknown Makers Ltd
Email: hello@unknownmakers.com
www: unknownmakers.com

Drawing
PL_EX_300
Title: Existing Elevations
Scale: 1:100@A3
Date: March/2026
Stage: Planning - Existing Plans

Rev
A