



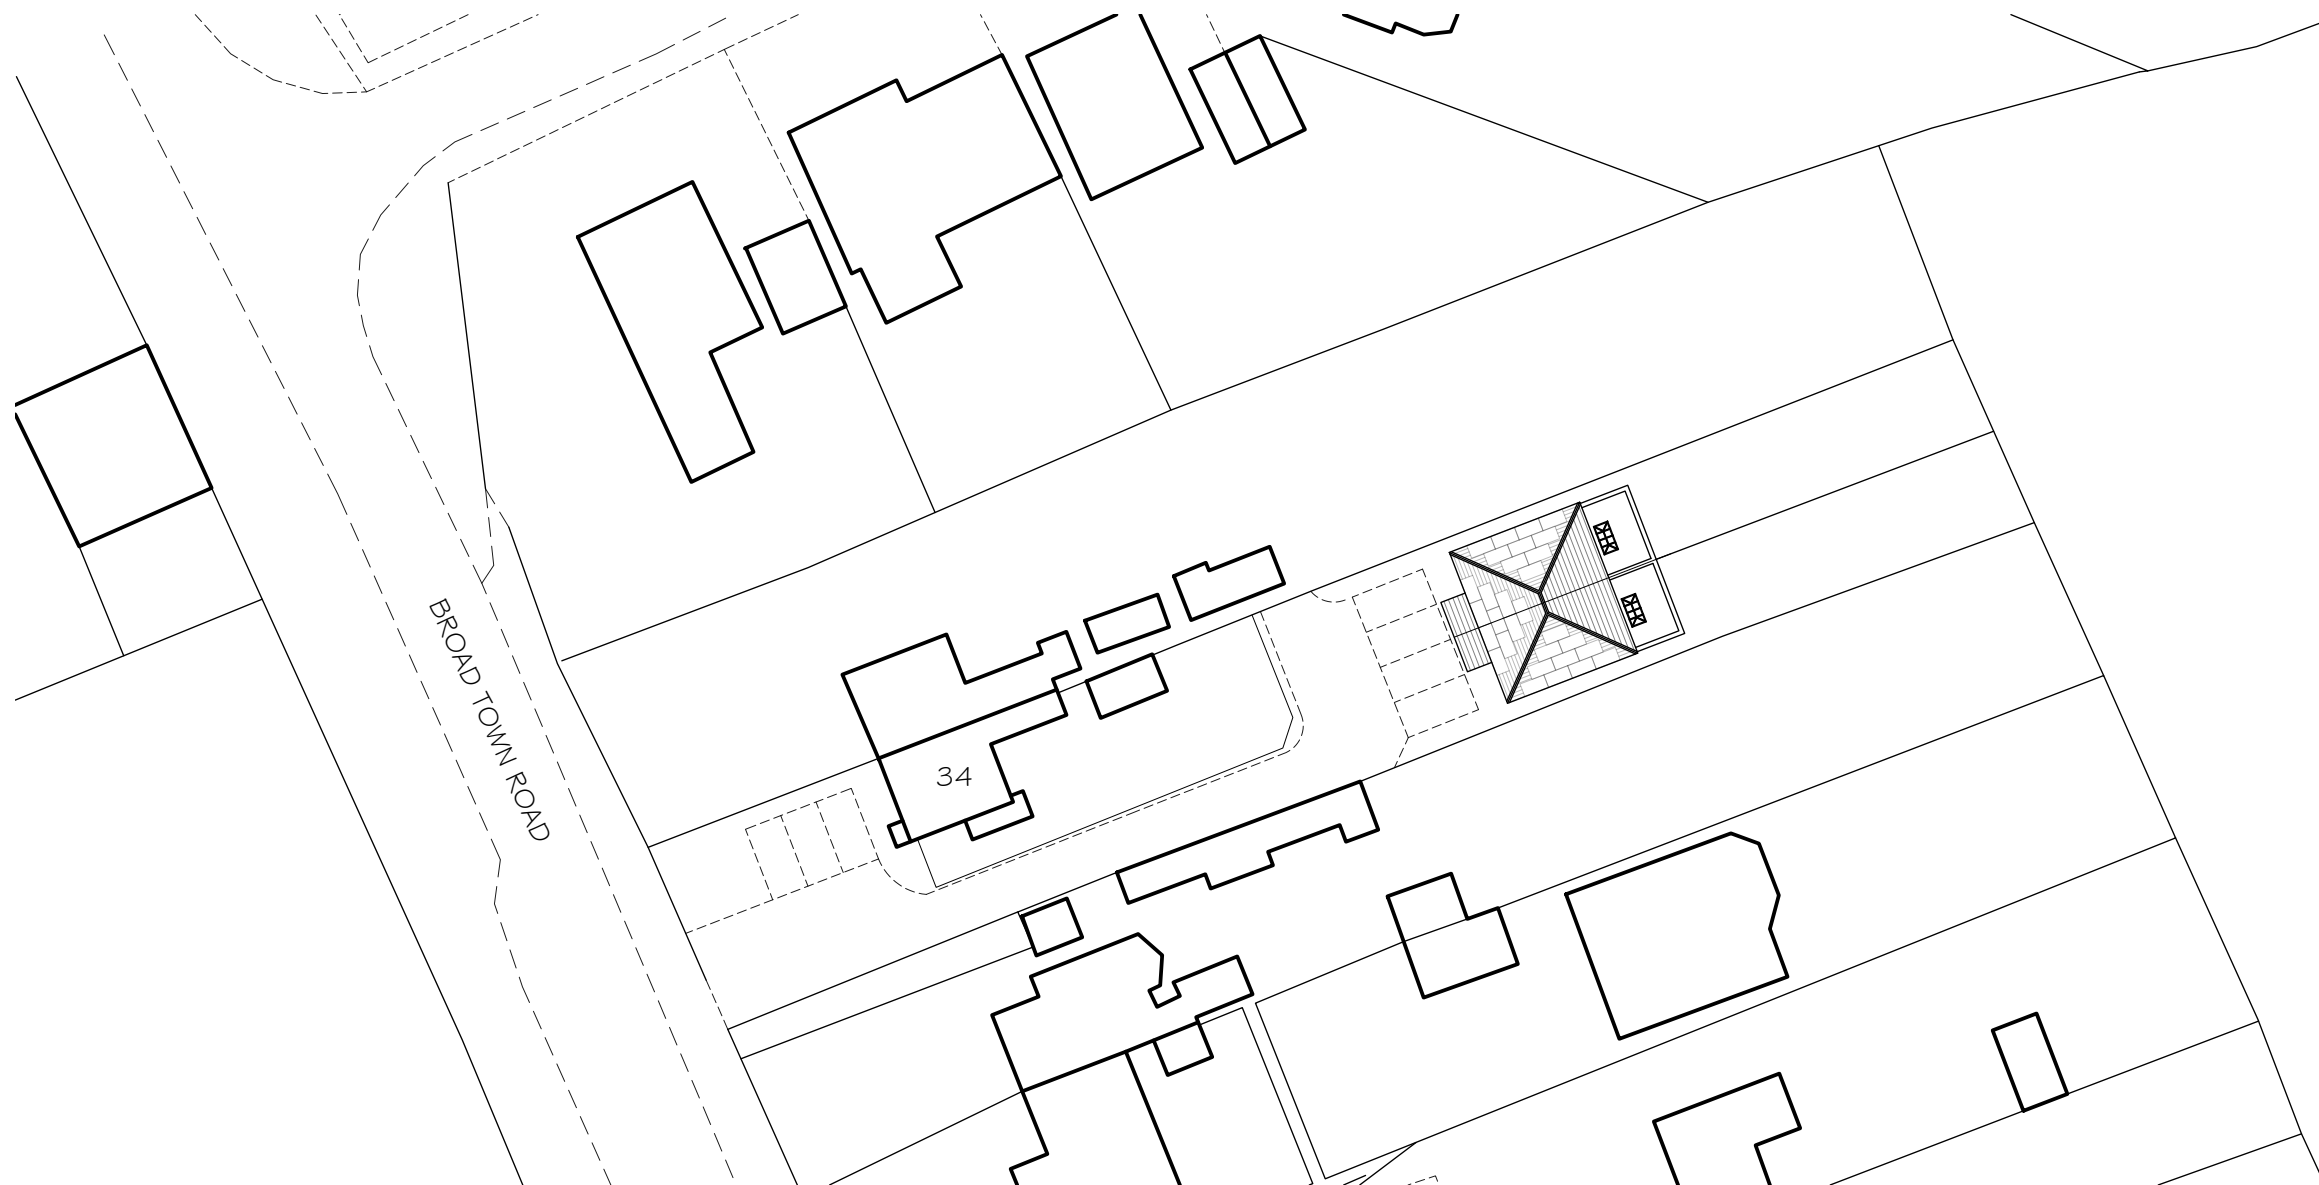

SITE PLAN 1:500

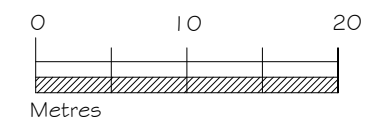

Rev	Date	Notes



TOWN AND
COUNTRY
PLANNING
DEVELOPMENT
CONSULTANTS

LPC (TRULL) LTD.,
TRULL, TETBURY, GLOUCESTERSHIRE GL8 8SQ
Tel: 01285 841433 email: admin@lpcctrull.com

Client
Fiona Bendall

Project
34 Broad Town Road, Broad
Town, Swindon SN4 7RB

Drawing
SITE PLAN - PROPOSED

Date: March 2026 Scale: 1:500 @ A3
Drawing Number:
LPC 6300 PR 101