




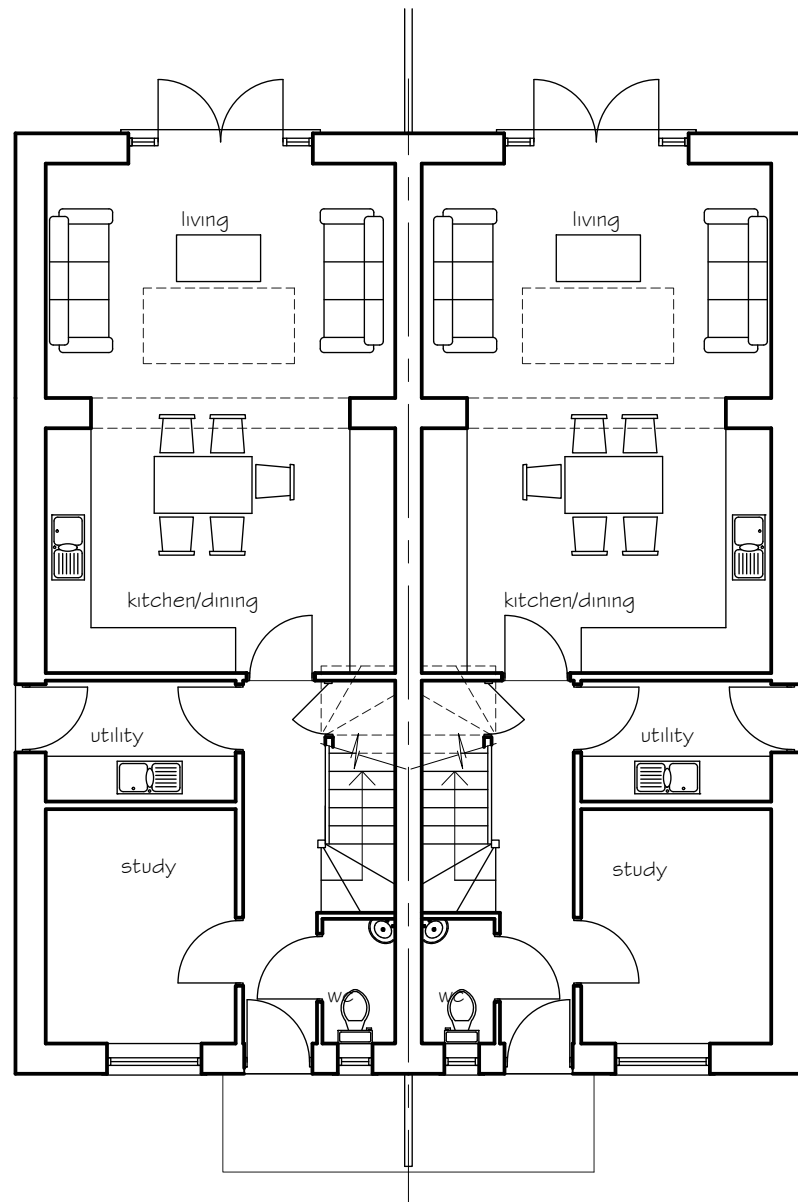

GROUND FLOOR PLAN

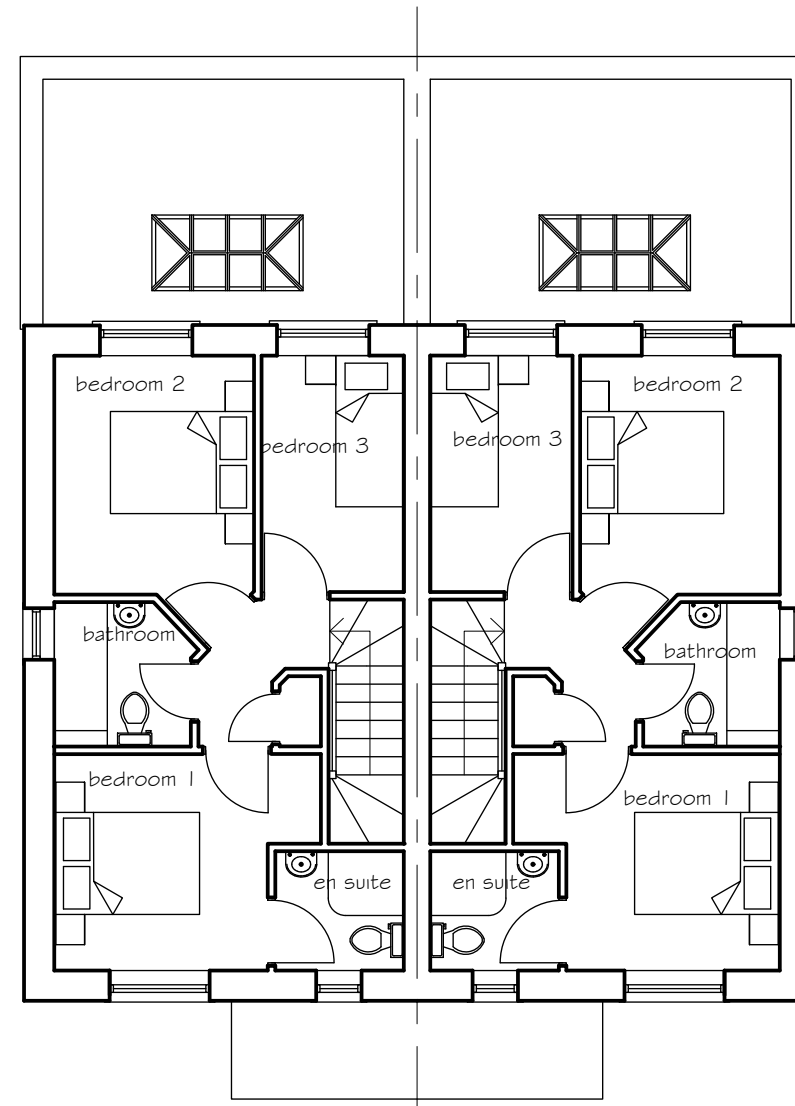

GROUND FLOOR PLAN

 

Rev Date Notes

lpc
TOWN AND
COUNTRY
PLANNING
DEVELOPMENT
CONSULTANTS

LPC (TRULL) LTD.,
TRULL, TETBURY, GLOUCESTERSHIRE GL8 8SQ
Tel: 01285 841433 email: admin@lpc-trull.com

Client:
Fiona Bendall

Project:
34 Broad Town Road, Broad
Town, Swindon SN4 7RB

Drawing:
PROPOSED PLANS

Date: March 2026 Scale: 1:100 @ A3

Drawing Number:
LPC 6300 PR 102