


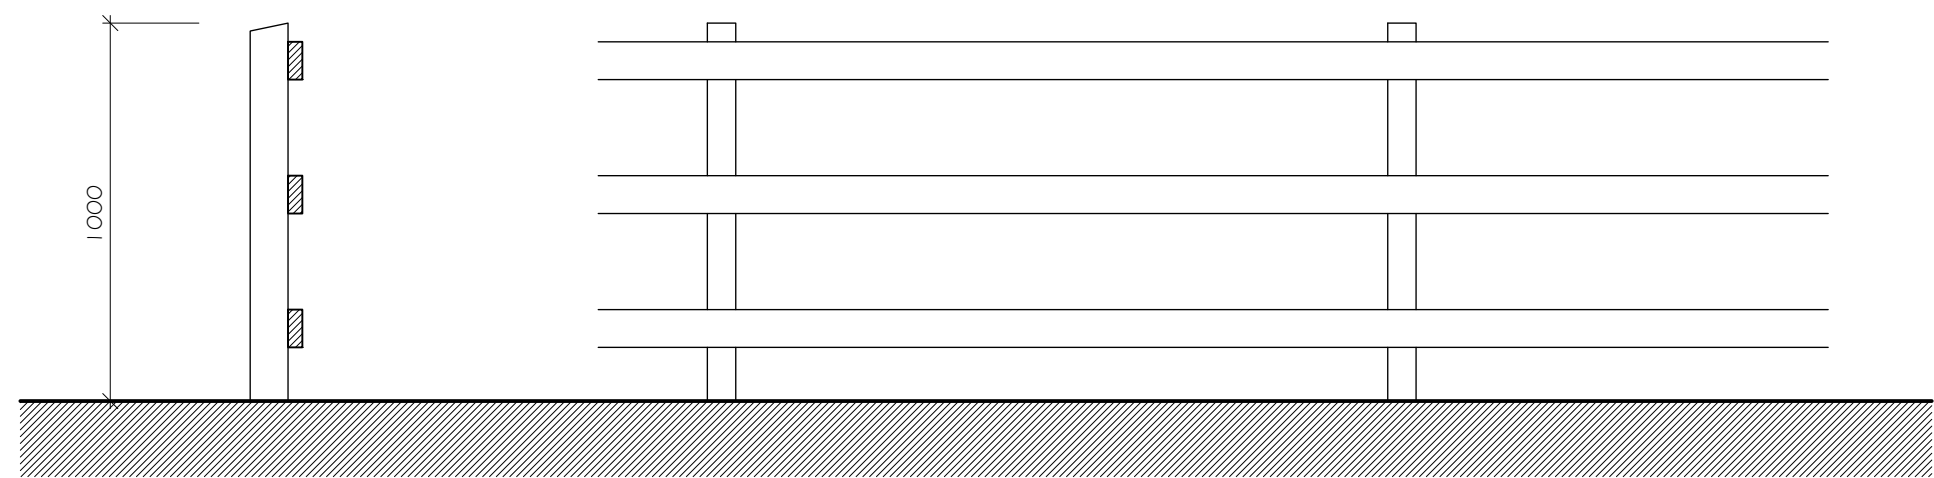
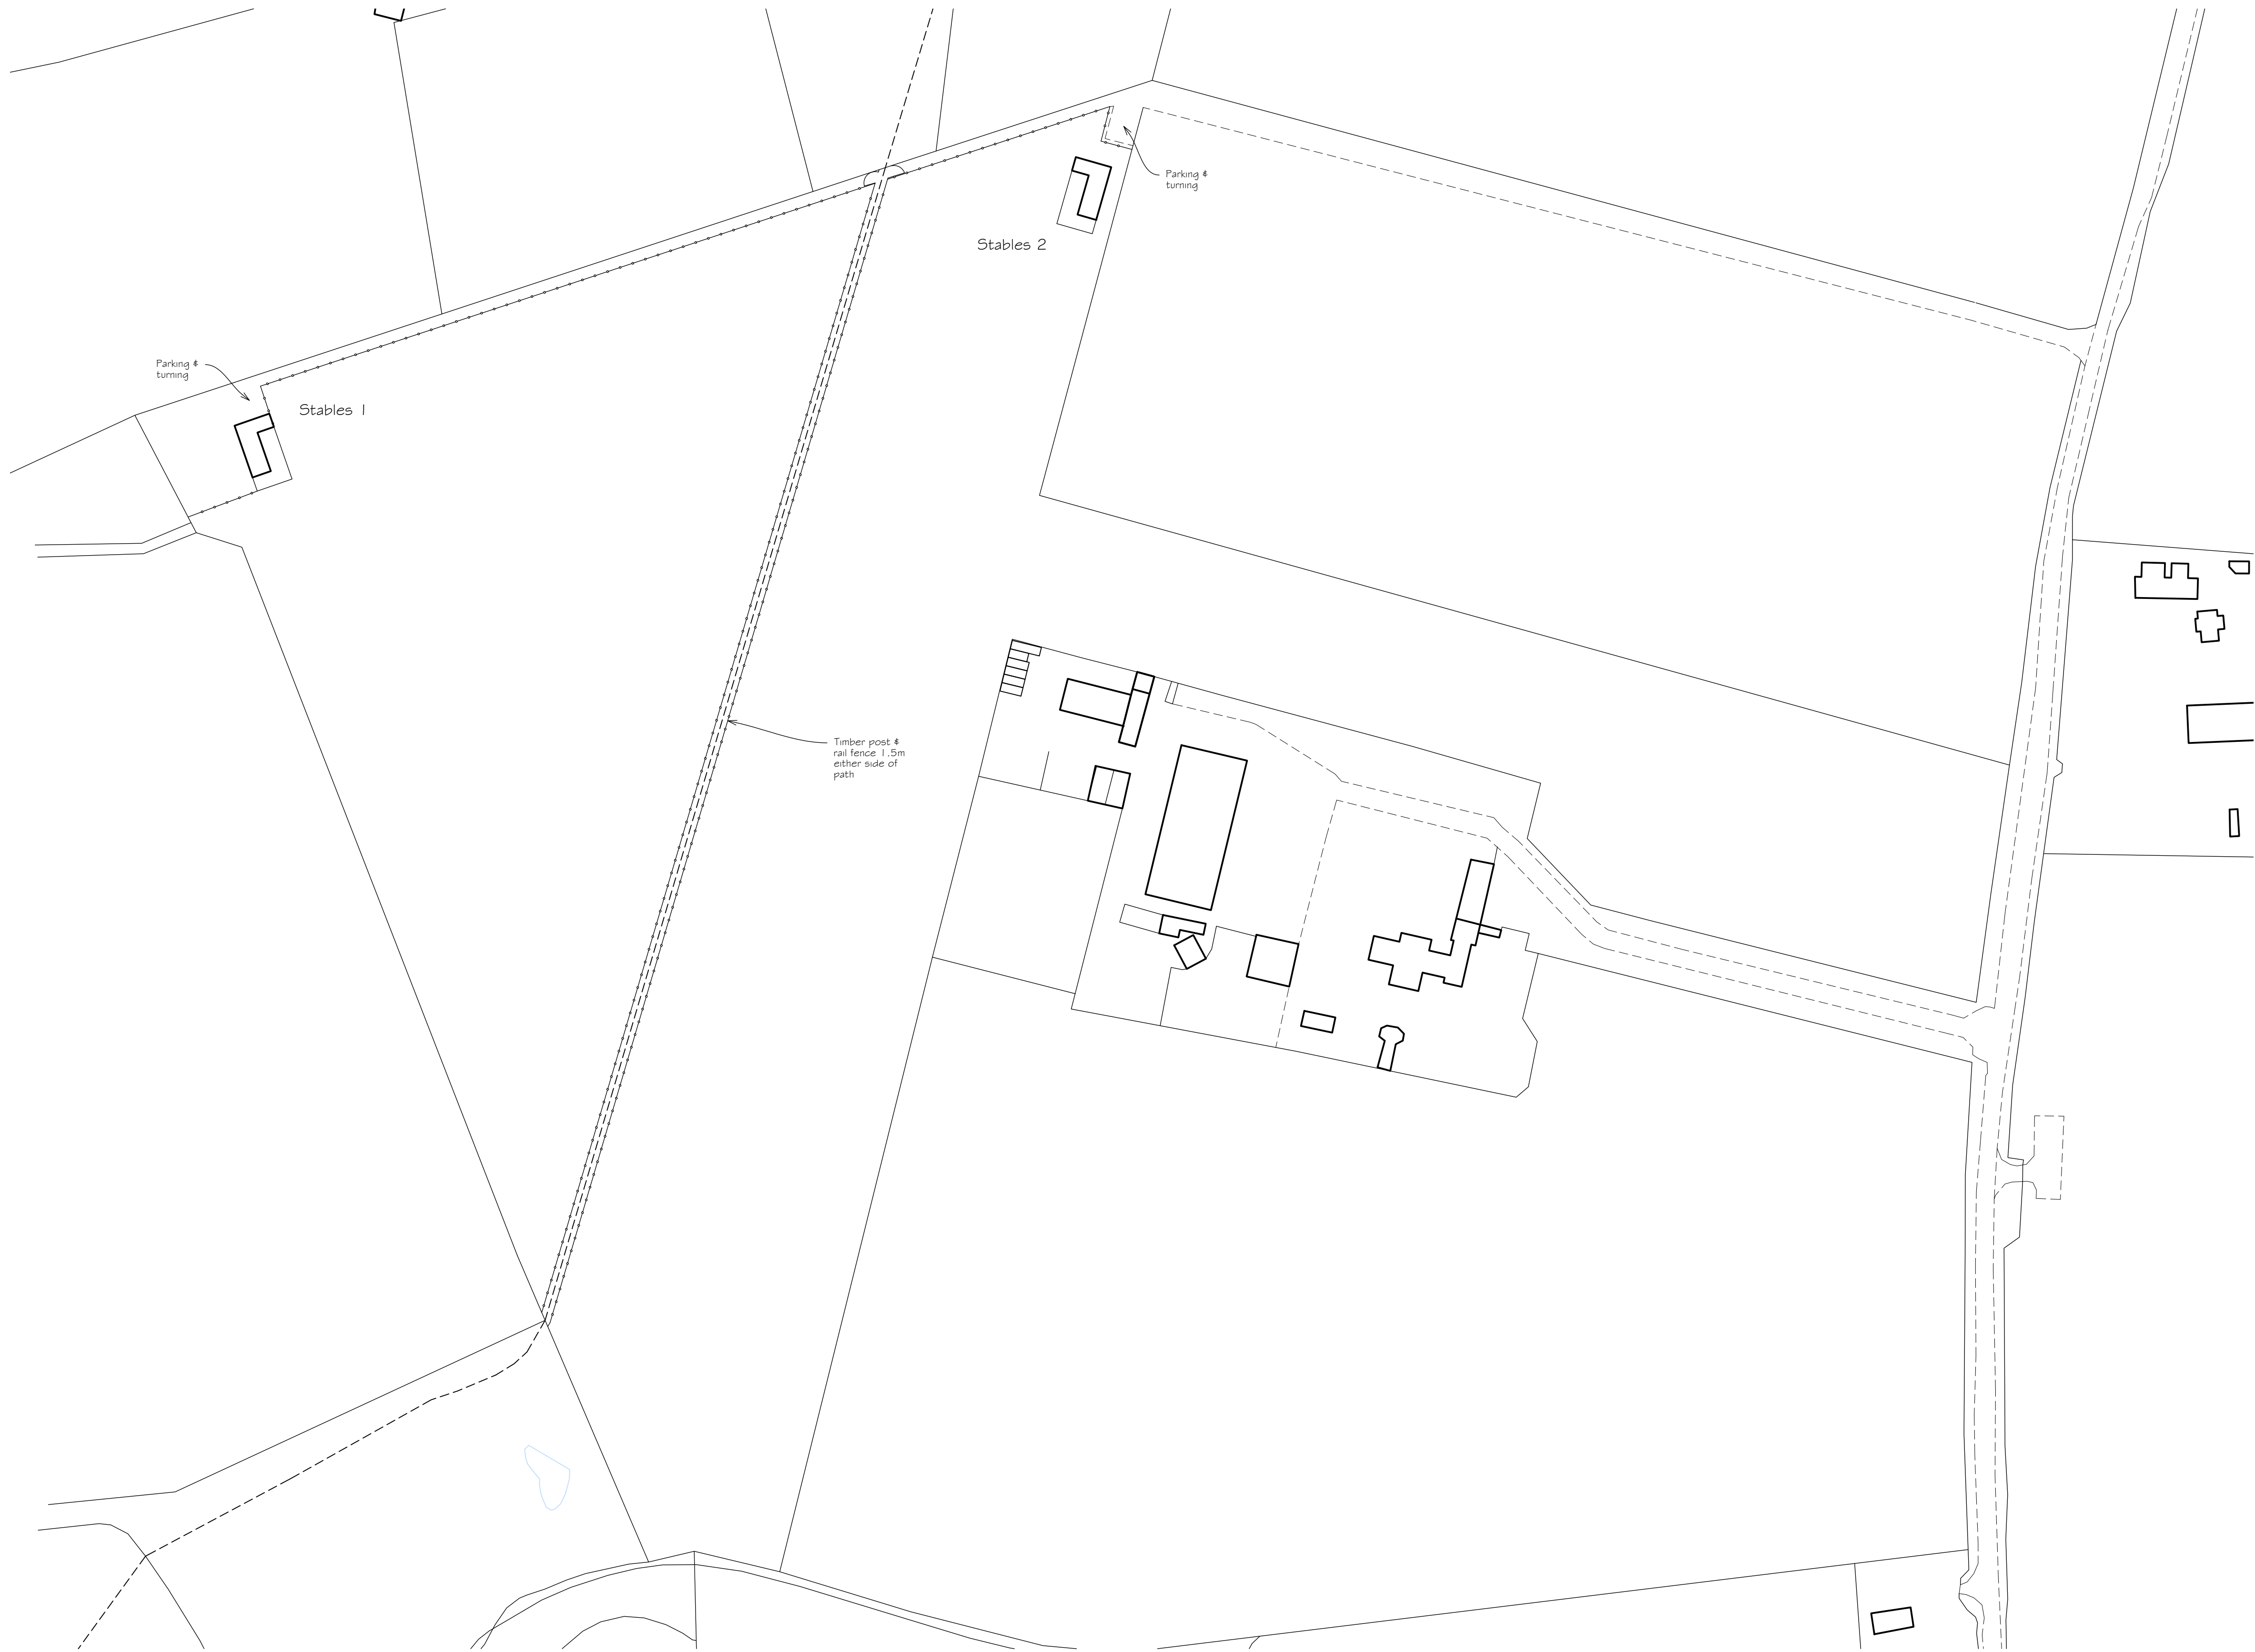


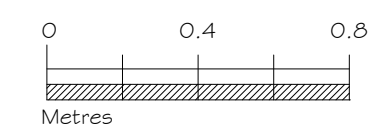

TIMBER POST & RAIL 1:20

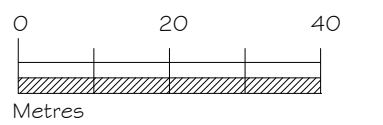

1m post & rail fence

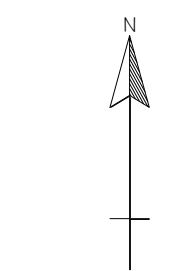

Rev Date Notes



TOWN AND COUNTRY
PLANNING
DEVELOPMENT
CONSULTANTS

LPC (TRULL) LTD.,
TRULL, TETBURY, GLOUCESTERSHIRE GL5 2SQ
Tel: 01 285 841433 email: admin@lpc-trull.com

Client
Mr B Andrews

Project
Land at Manor Hill Farm,
Purton SN5 4EG

Drawing
SITE PLAN

Date: March 2024 Scale: 1:1000 @ A1
Drawing Number
LPC 678 PR 101