





GROUND PLAN


ISSUED FOR BUILDING & DESIGN,
SPECIFICATION HAS BEEN CONFIRMED

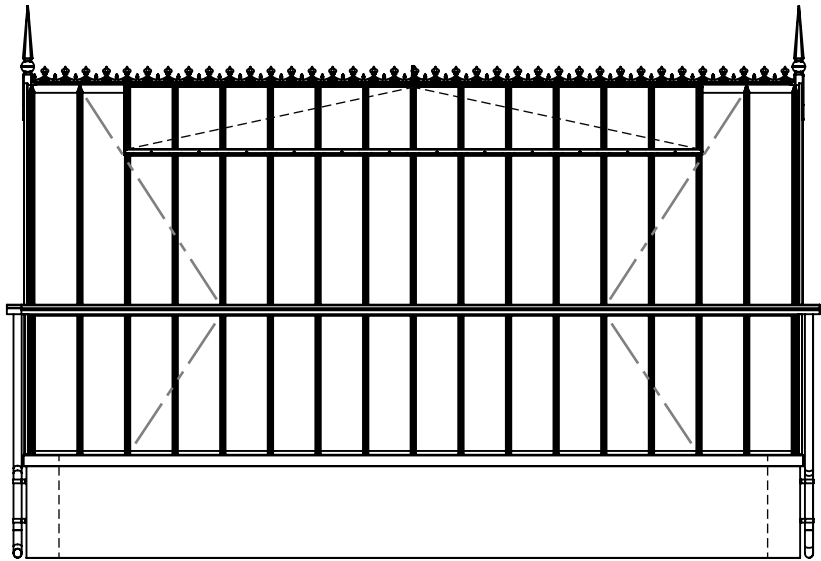


North Elevation

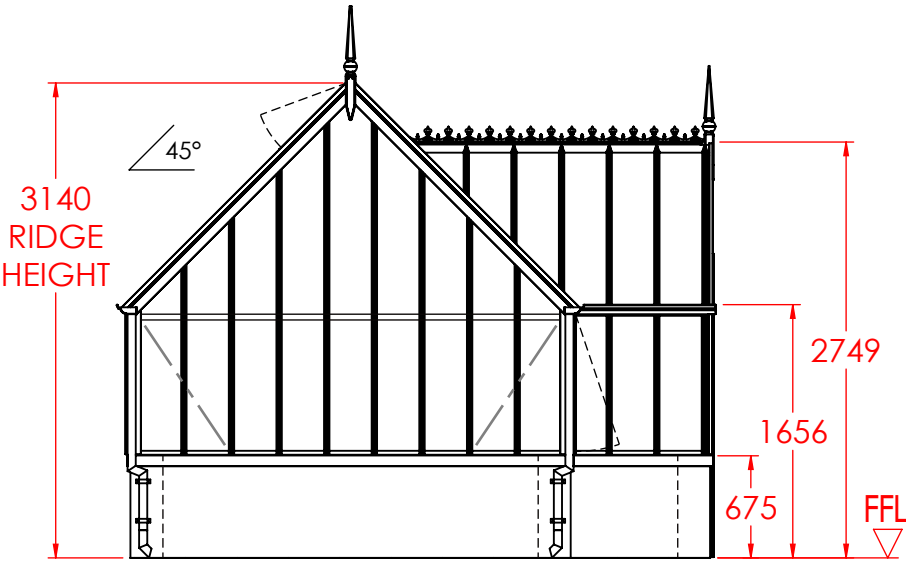

West Elevation

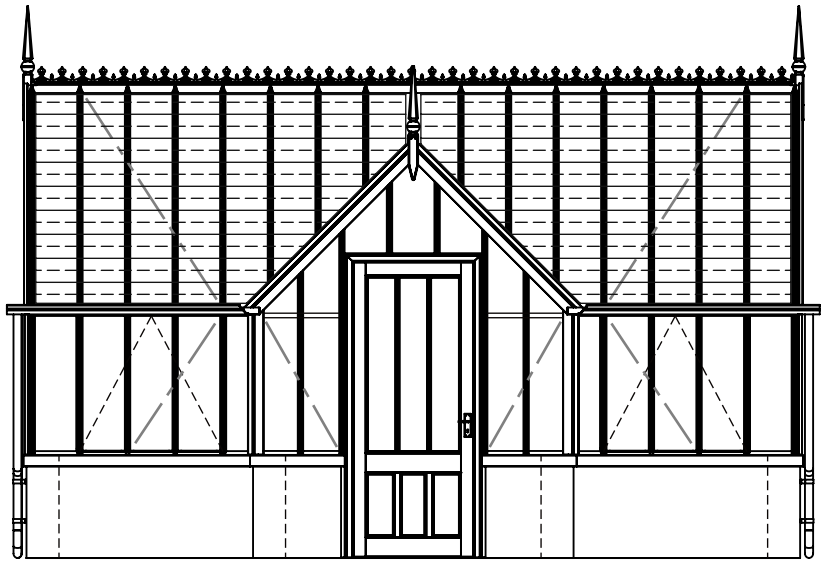

South Elevation

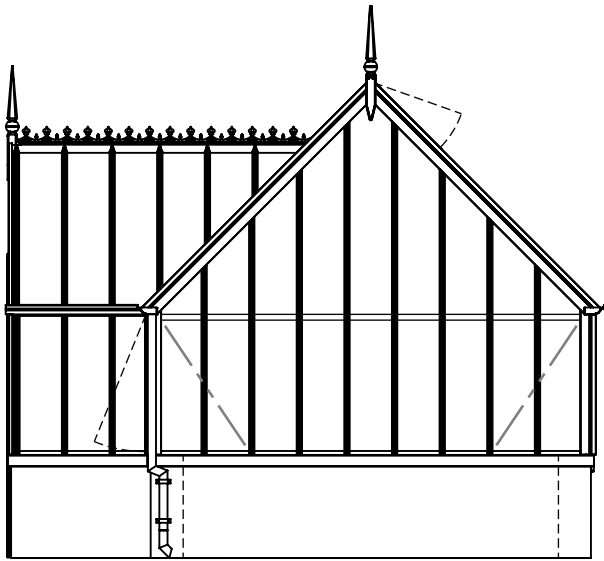

East Elevation

O/L = GUTTER OUT-LET
DIMENSIONS IN MILLIMETRES
PLEASE SEE ATTACHED BUILDING NOTES.
TOLERANCE: + OR - 5mm, EXCEPT AT DOORWAY.
* 215mm – Nominal dimension, wall should be Solid with header course.
* 102mm – Nominal dimension, single course wall Coldframes & Internal Planters Only.
The dimensions shown on this drawing are those of the required brick base. As our structures are manufactured to accommodate these dimensions the completed base MUST correspond exactly (by steel tape measure) to the measurements on this drawing. If the brick base is incorrect in any way, the expense of alterations and delays in installation etc., are the responsibility of the builder and/or the customer.

FFL FINISH FLOOR LEVEL SHADES	ALITEX GREENHOUSES AND CONSERVATORIES DRAWN VF DATE 25.03.2026 CHECKED	TITLE NATIONAL TRUST GREENHOUSES THE TATTON WITH BENCHING AND STRAWBERRY BOARDS SCALE 1:50 @A3 DWG. NO. ABA7870_GP CUSTOMER / ORDER No. Mrs Aba, West Stowell House.	REV — 37870
--	---	--	---

