




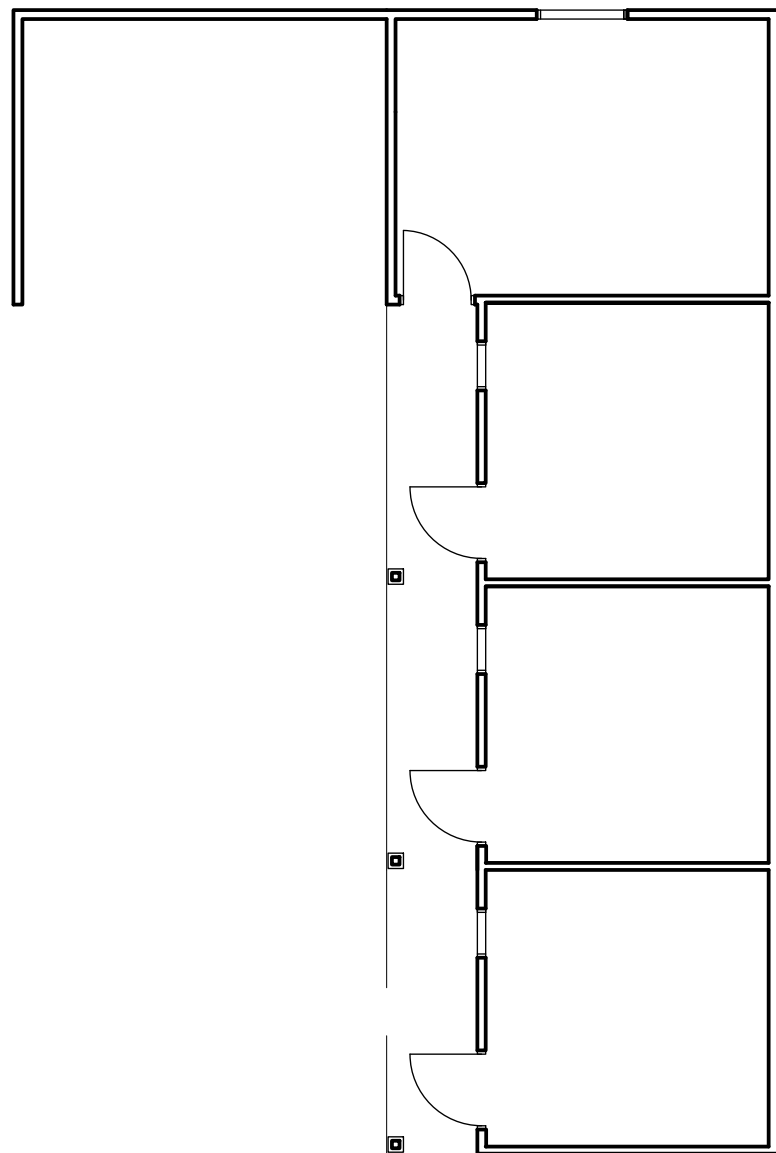


PLAN

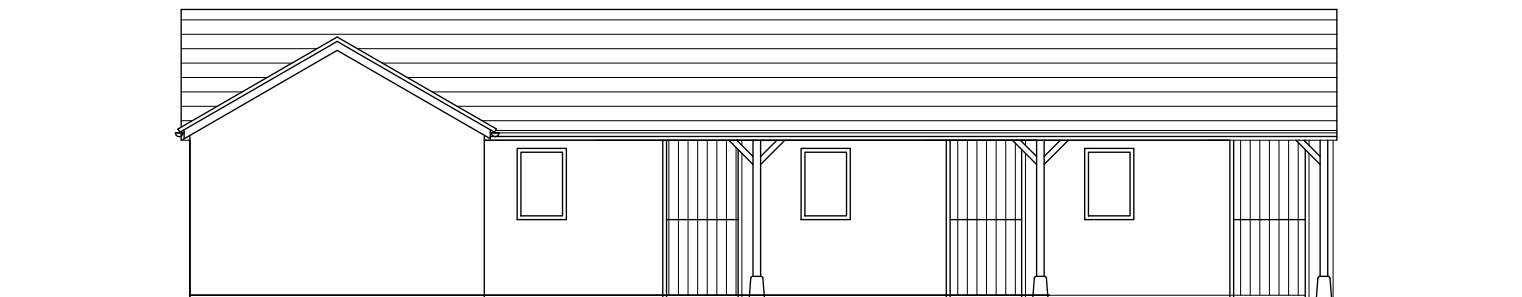


WEST ELEVATION

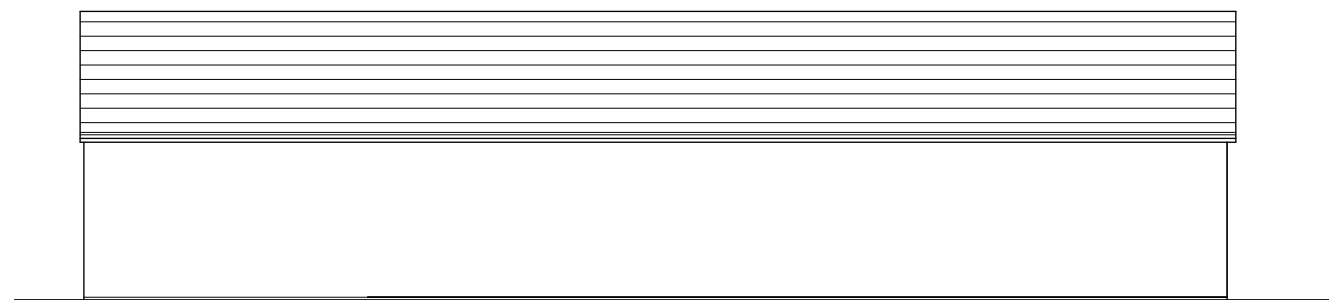

EAST ELEVATION

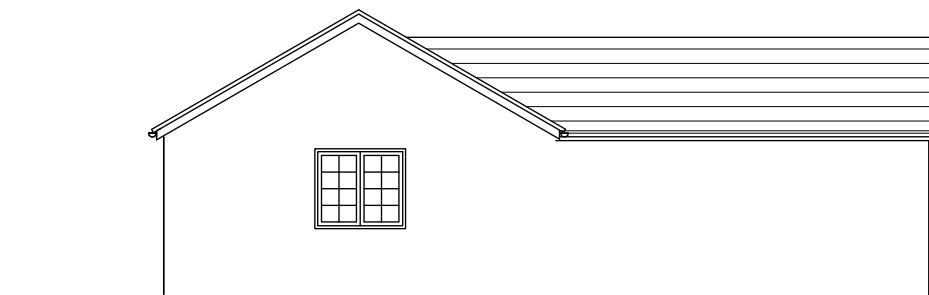

NORTH ELEVATION

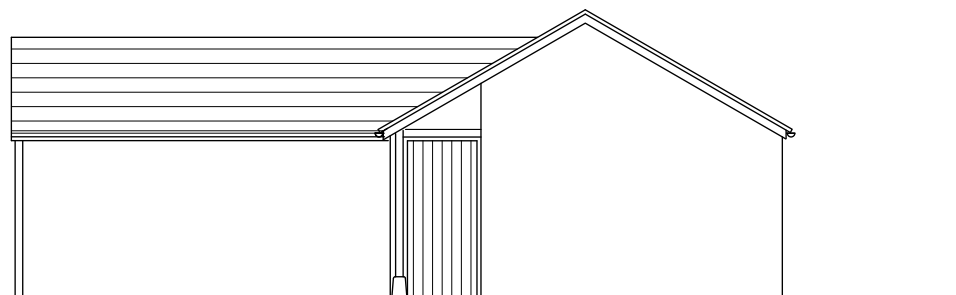

SOUTH ELEVATION

Rev Date Notes




TOWN AND
COUNTRY
PLANNING
DEVELOPMENT
CONSULTANTS

LPC (TRULL) LTD.,
TRULL, TETBURY, GLOUCESTERSHIRE GL8 8SQ
Tel: 01285 841433 email: admin@lpc-trull.com

Client:
Mr B Andrews

Project:
Land at Manor Hill Farm,
Purton SN5 4EG

Drawing:
PROPOSED STABLES 2

 

Date: March 2026 Scale: 1:100 @ A3
Drawing Number:
LPC 678 PR 103