



PLAN KEY

EXISTING WALLS


NEW WALLS

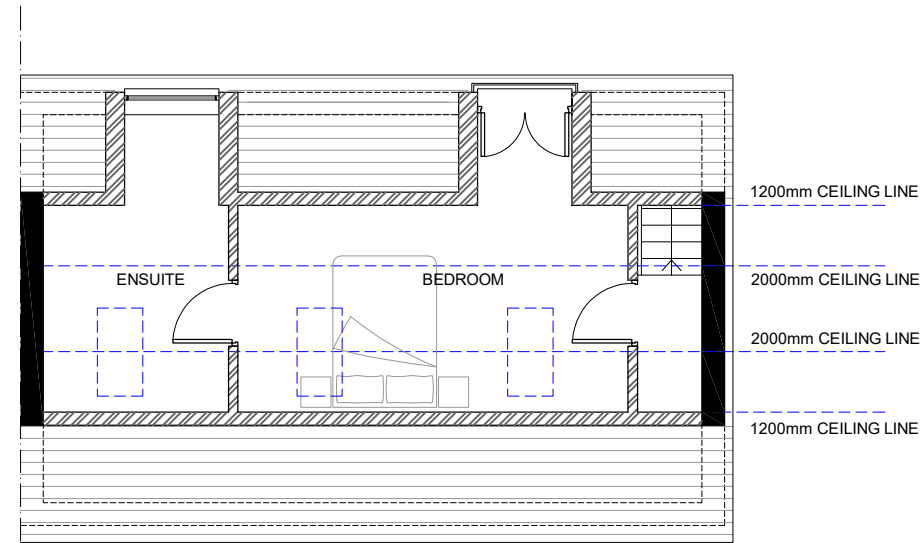

LOFT FLOOR PLAN
AS PROPOSED

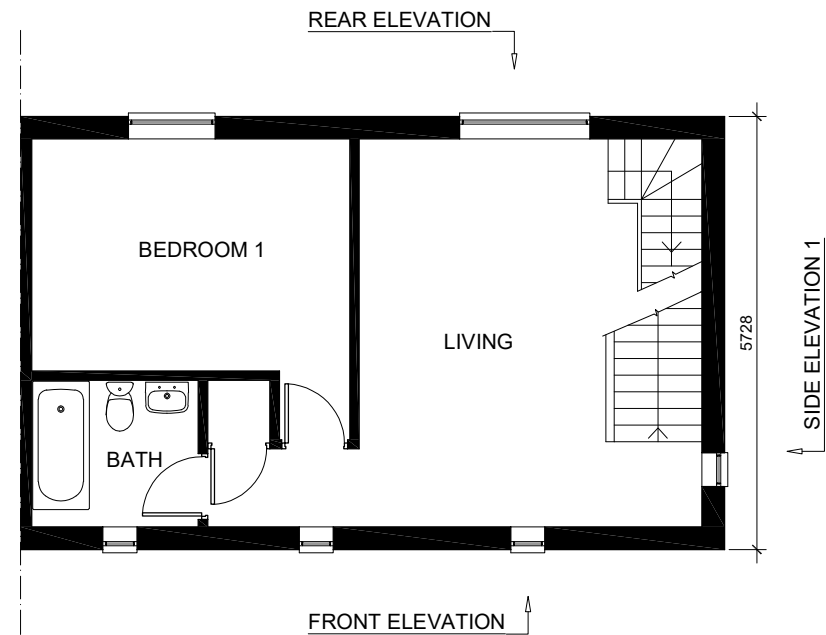


FIRST FLOOR PLAN
AS PROPOSED

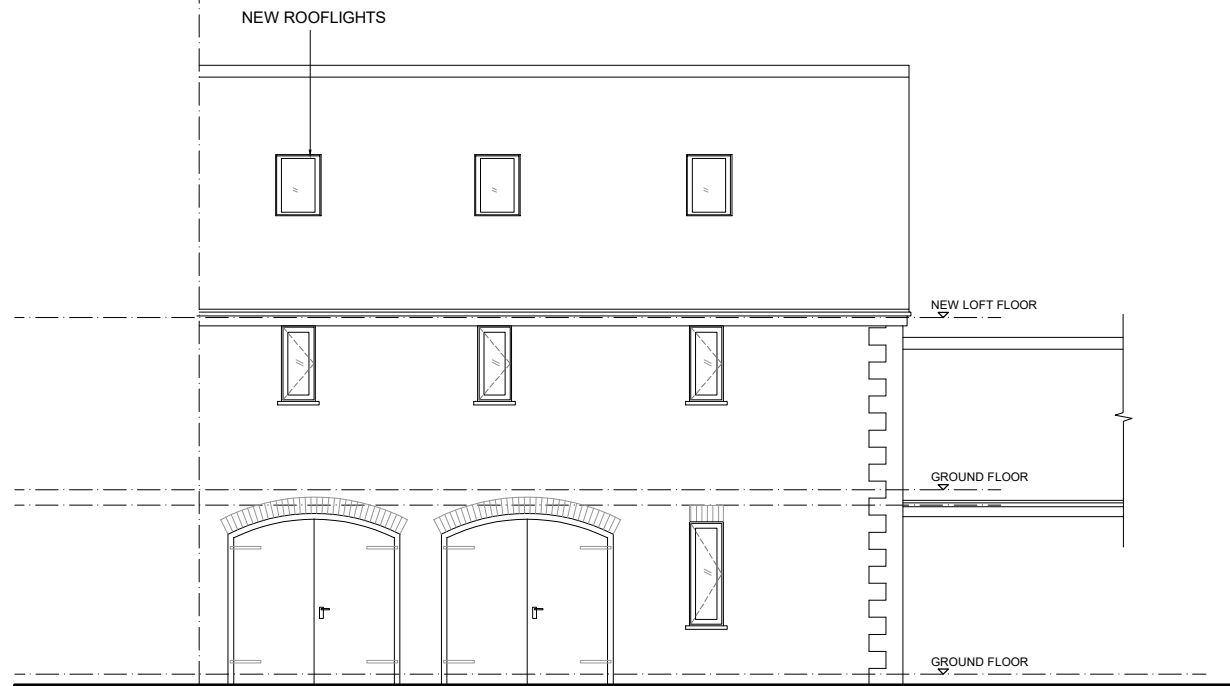

FRONT ELEVATION
AS PROPOSED



REAR ELEVATION
AS PROPOSED

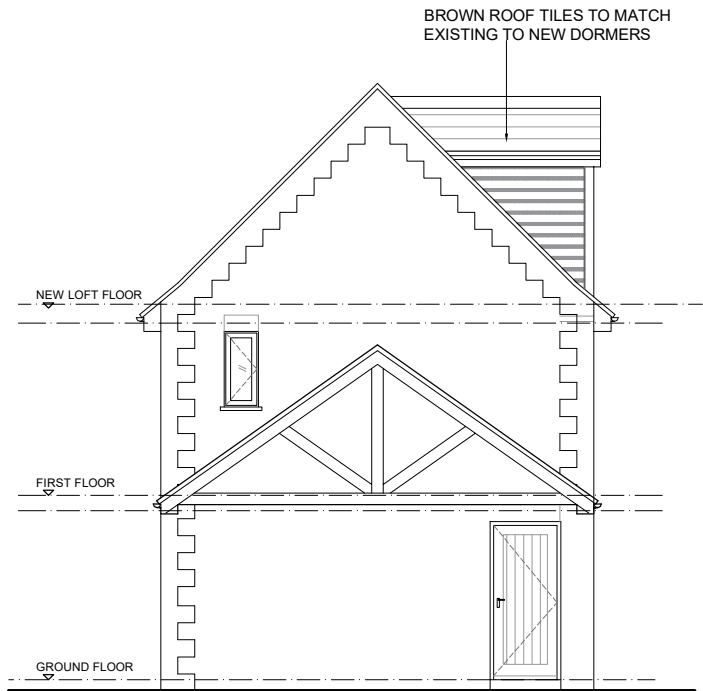

SIDE ELEVATION 1
AS EXISTING

SIMPLE PLANS


PLANNING & DESIGN SERVICES

e: simpleplans76@gmail.com

www.simpleplans.net

© COPYRIGHT
No part of this drawing may be reproduced without written consent.
All contractors must visit site and be responsible for taking and checking all dimensions relating to this work.
Do not scale from this drawing.

REVISION NOTES

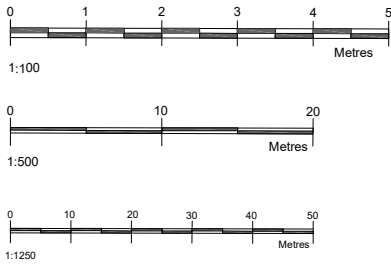

STATUS

PLANNING

PROJECT		
LOFT CONVERSION 11 MANOR FARM COURT, PURTON STOKE, SWINDON, SN5 4LA		
DATE / DRAWN BY	JD	SCALE 1:100@A3
DRAWING TITLE	PROJECT NO	
FLOOR PLANS & ELEVATIONS AS PROPOSED	DRAWING NO	REV
	PL02	