


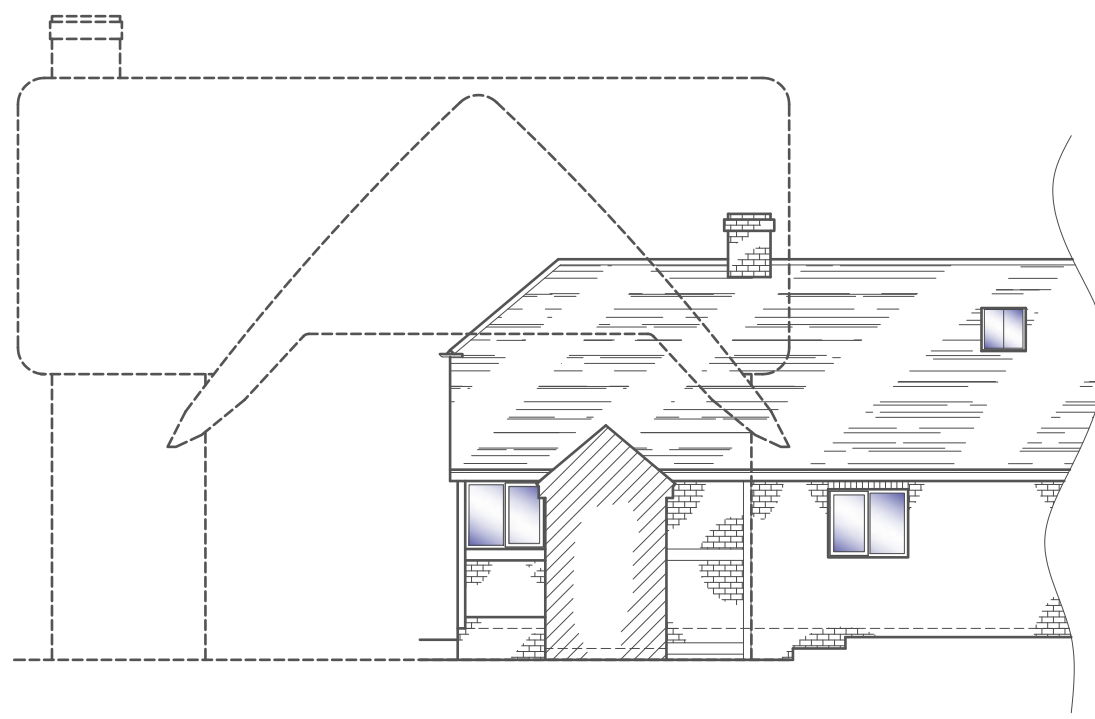


NORTH WEST ELEVATION
Scale 1:100




SOUTH WEST ELEVATION
Scale 1:100




SOUTH EAST ELEVATION
Scale 1:100

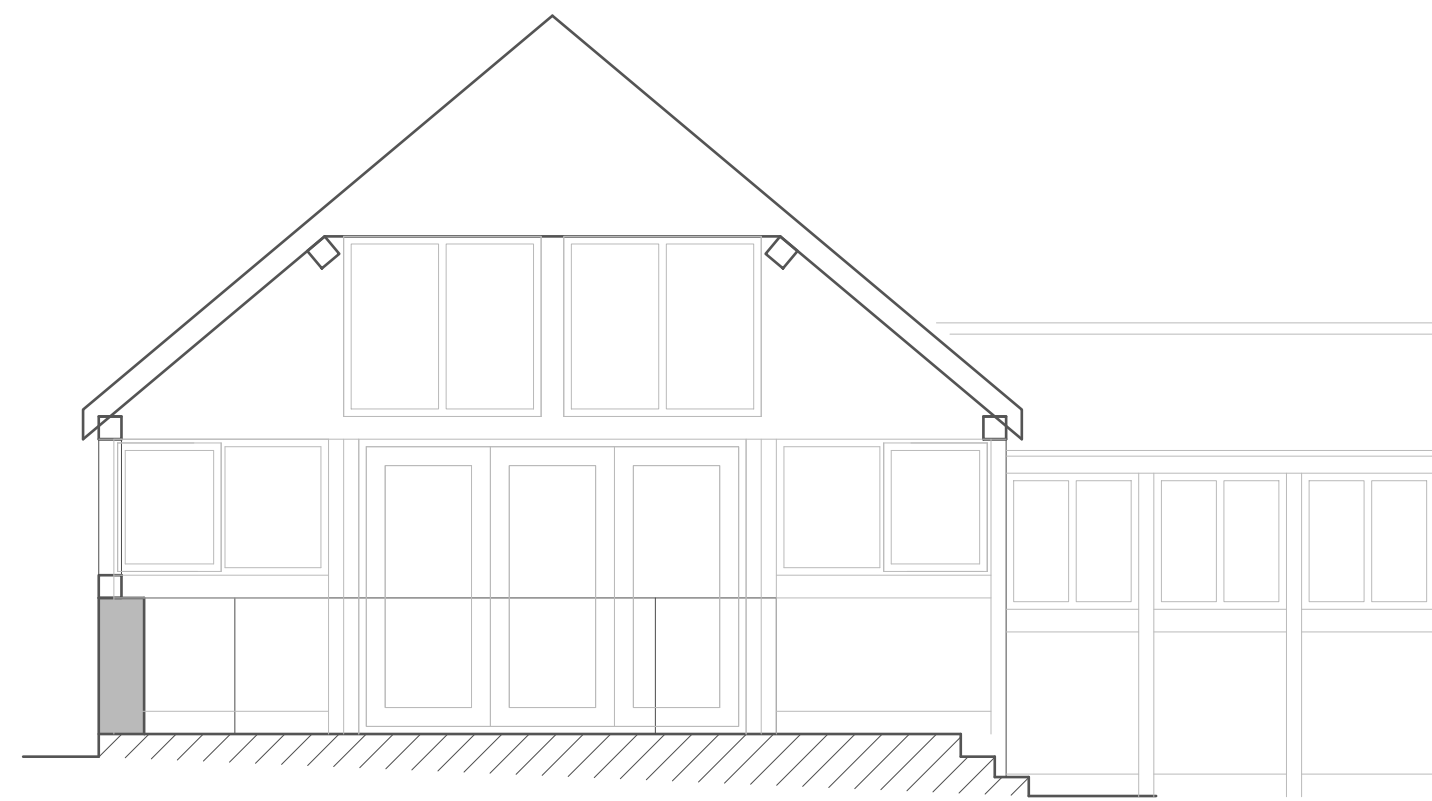


SECTION A-A
Scale 1:50

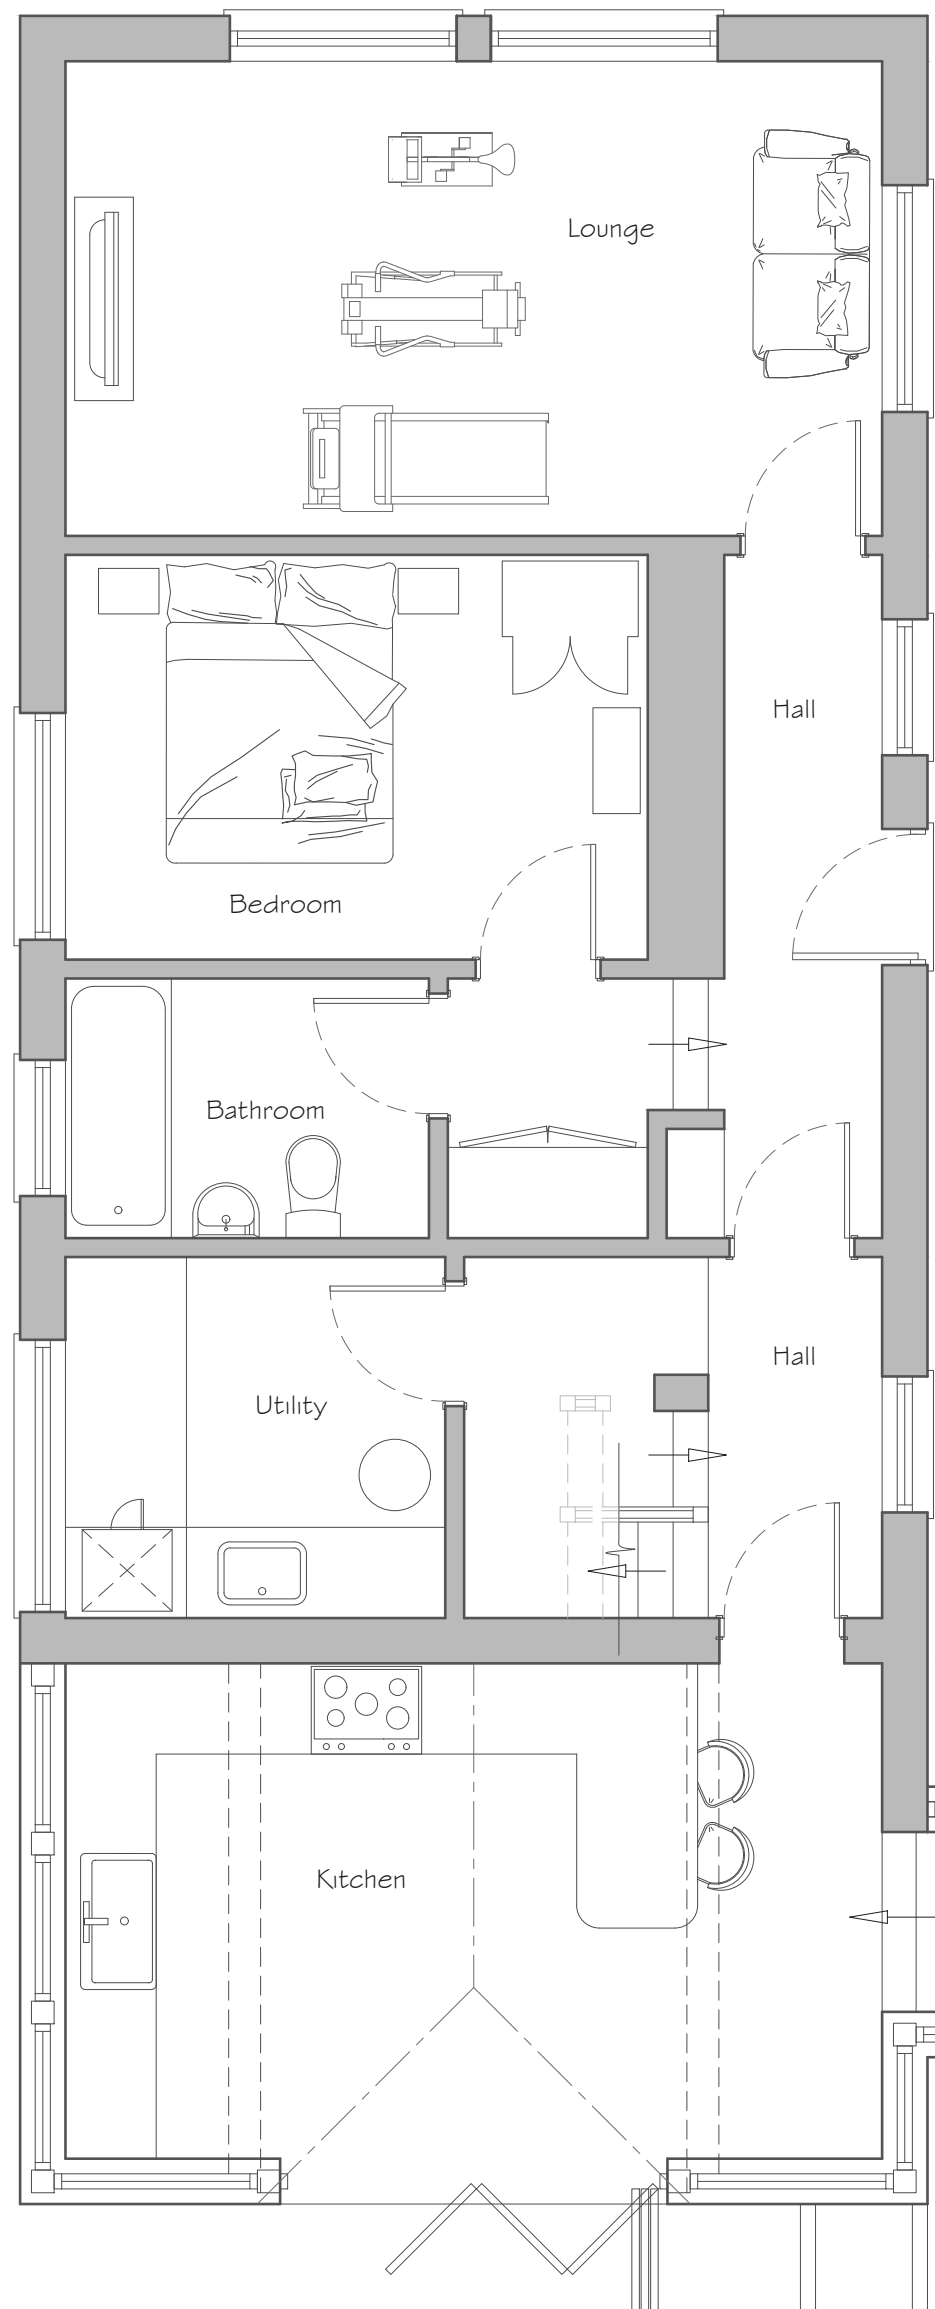


GROUND FLOOR PLAN
Scale 1:50

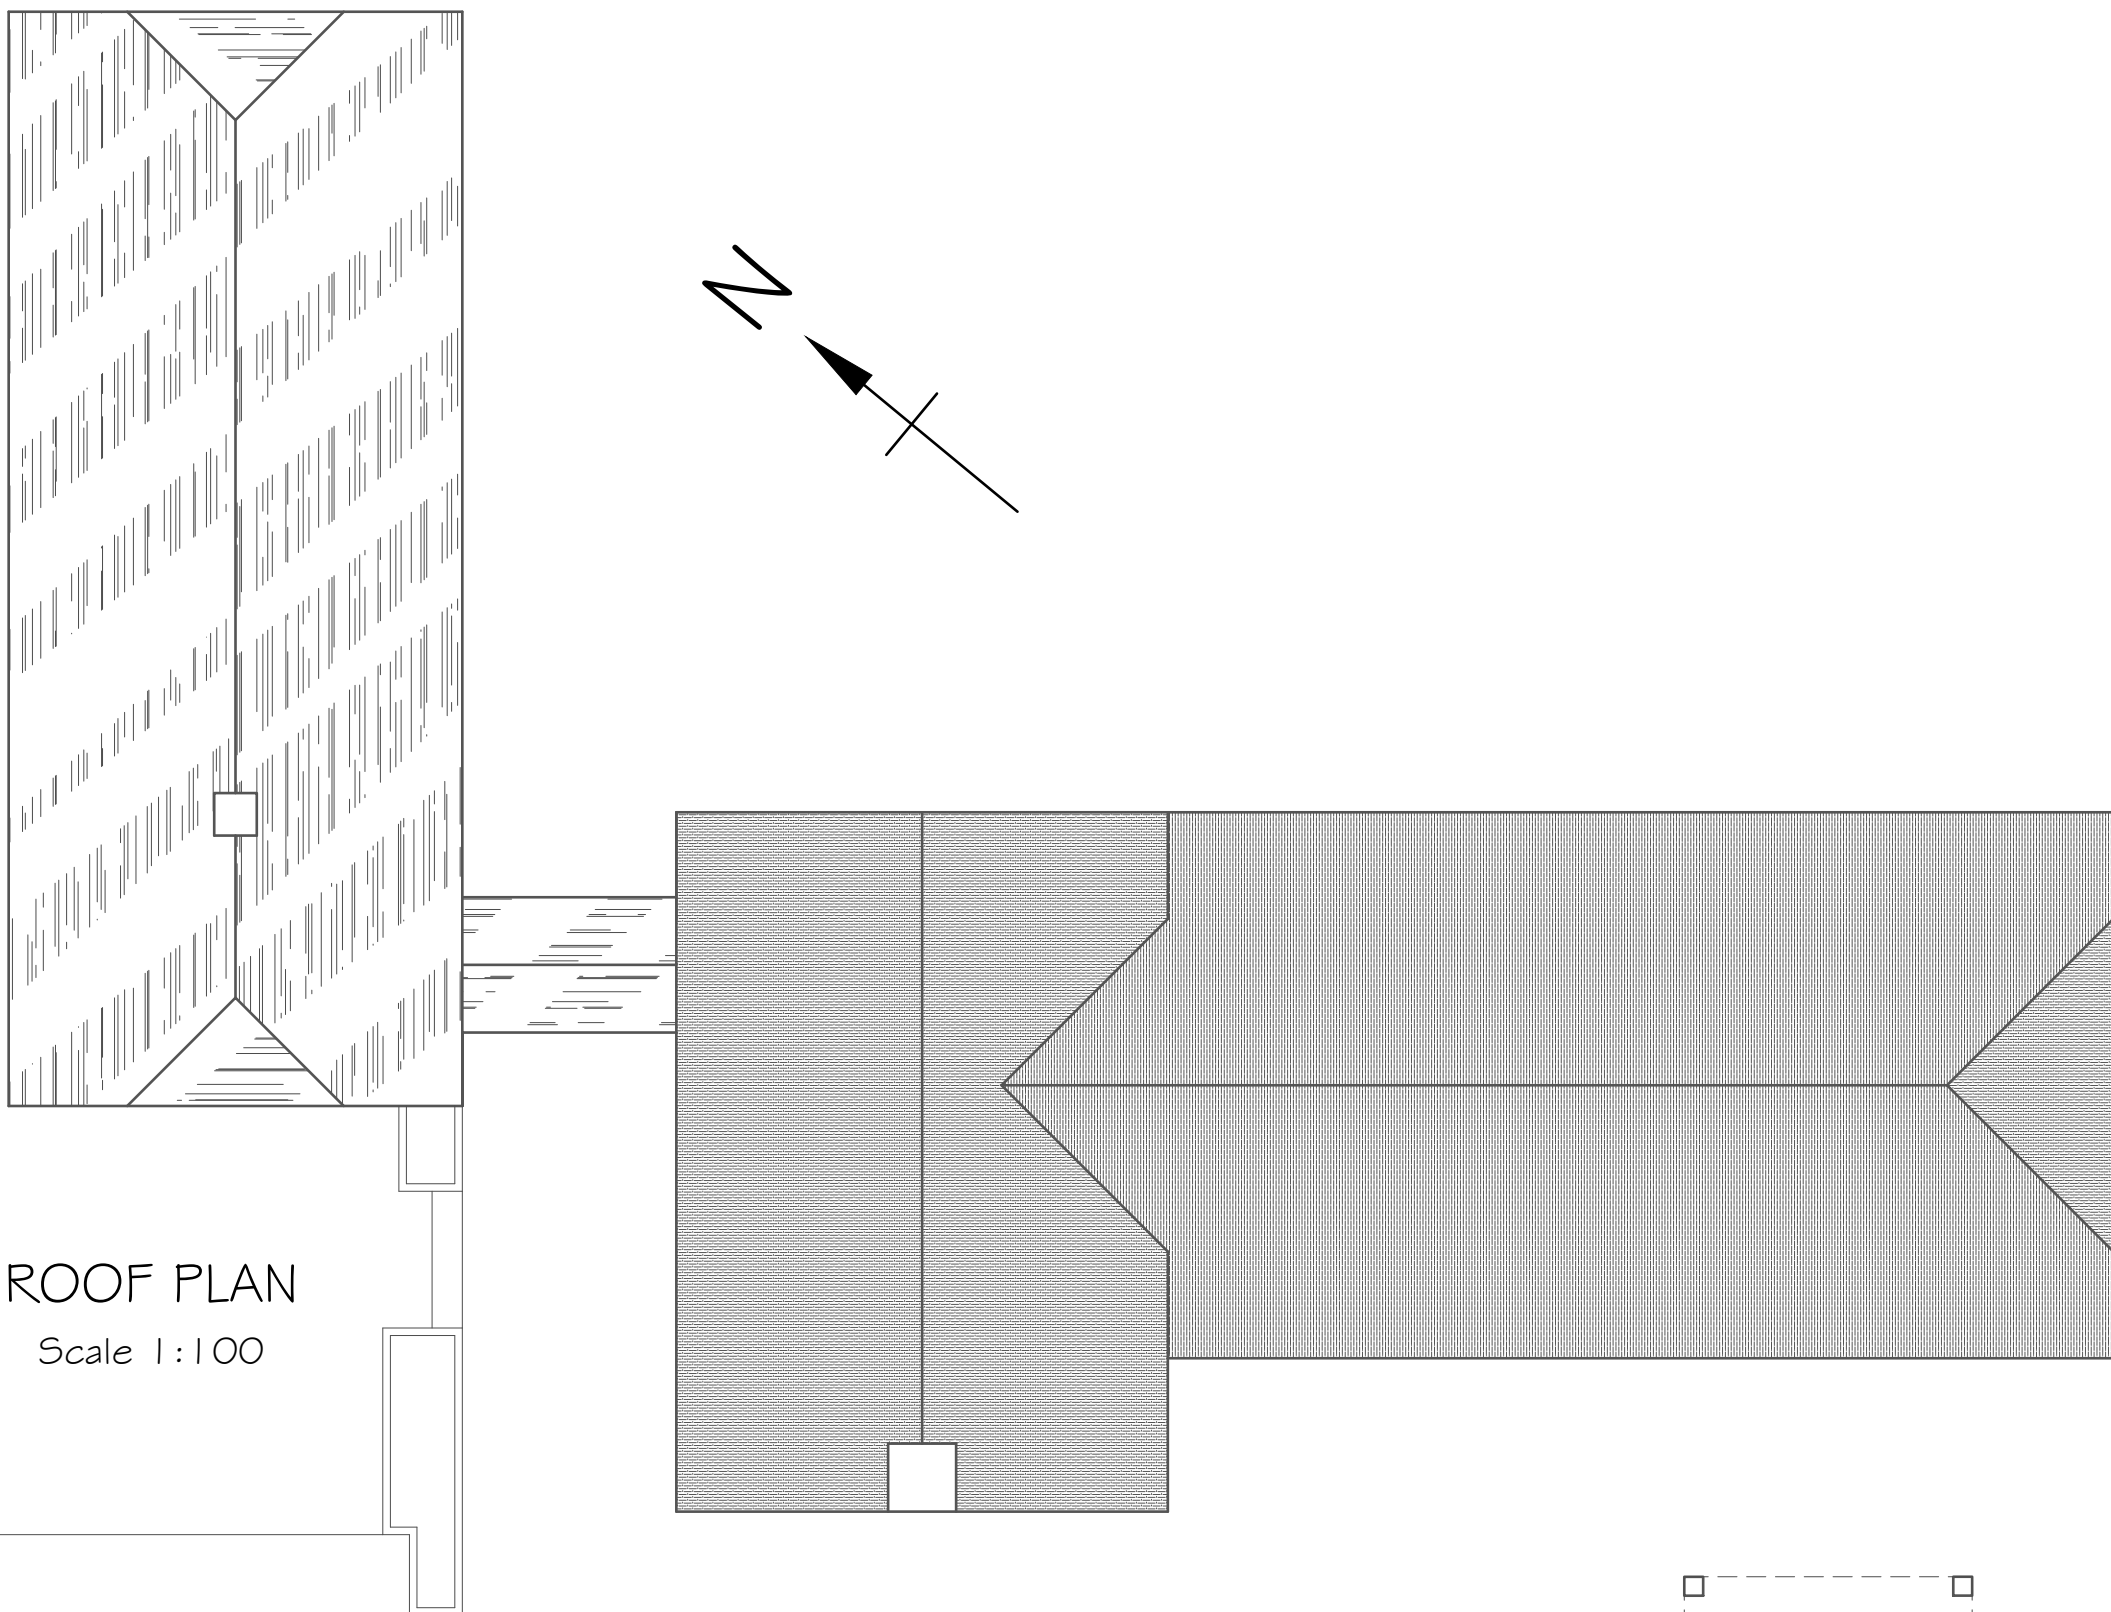



ROOF PLAN
Scale 1:100

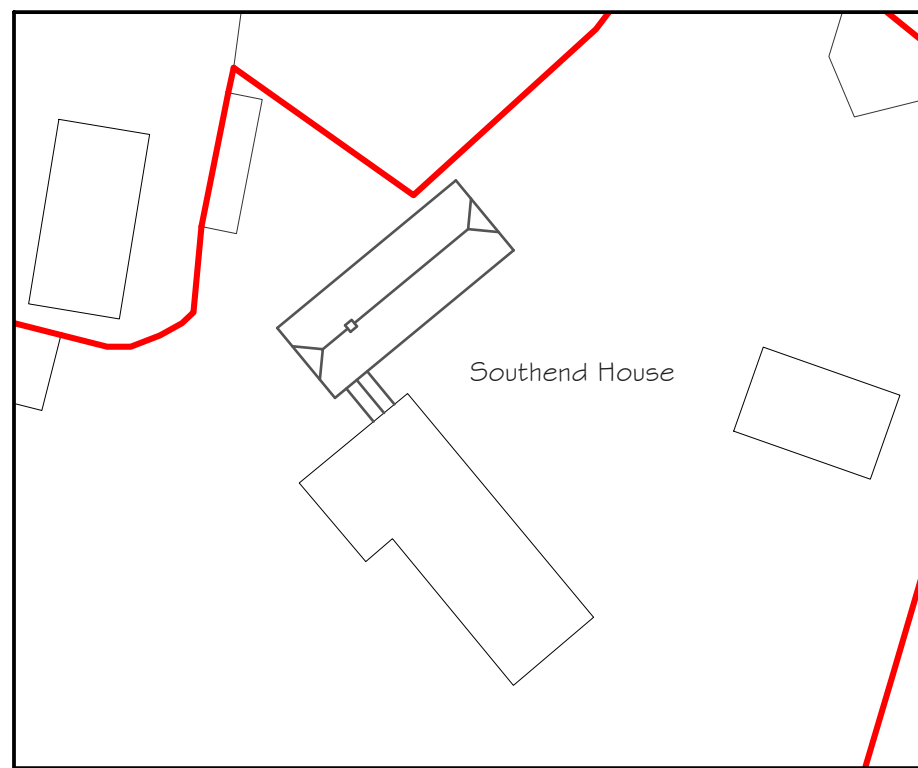

BLOCK PLAN
Scale 1:500

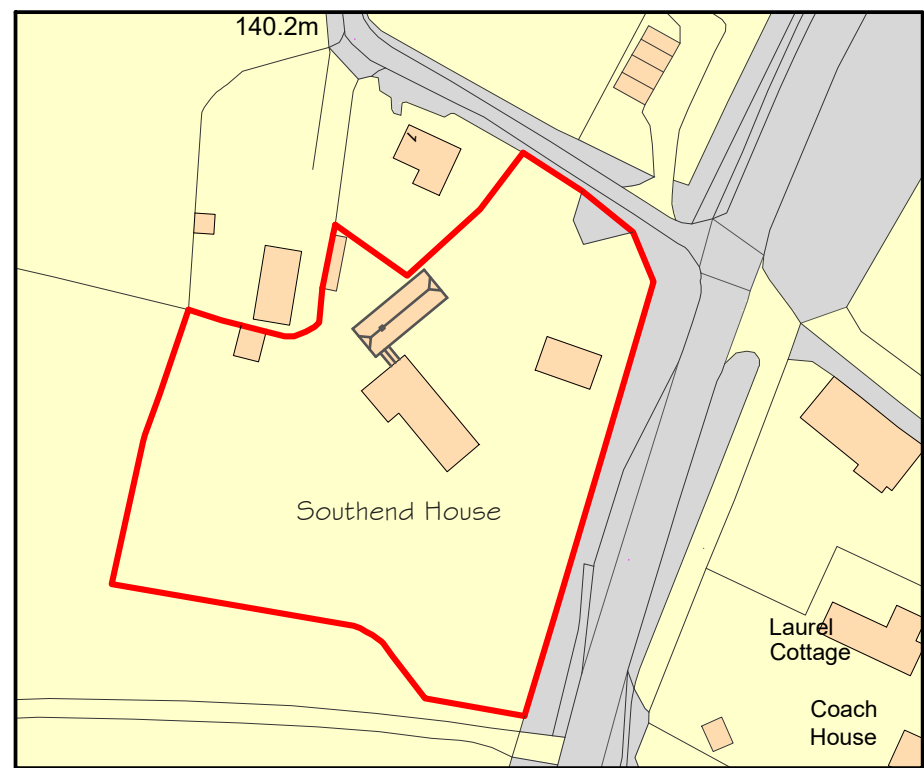

LOCATION PLAN
Scale 1:1250

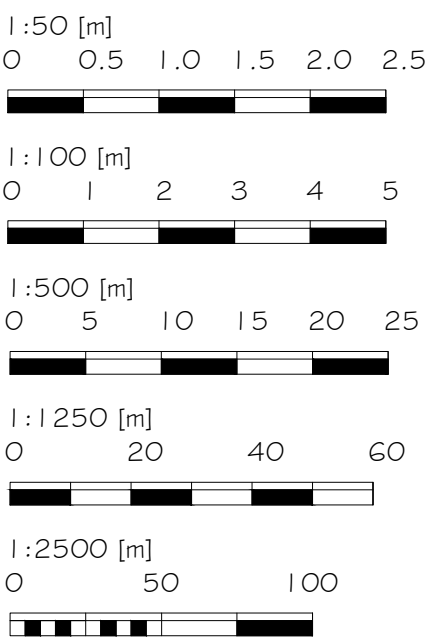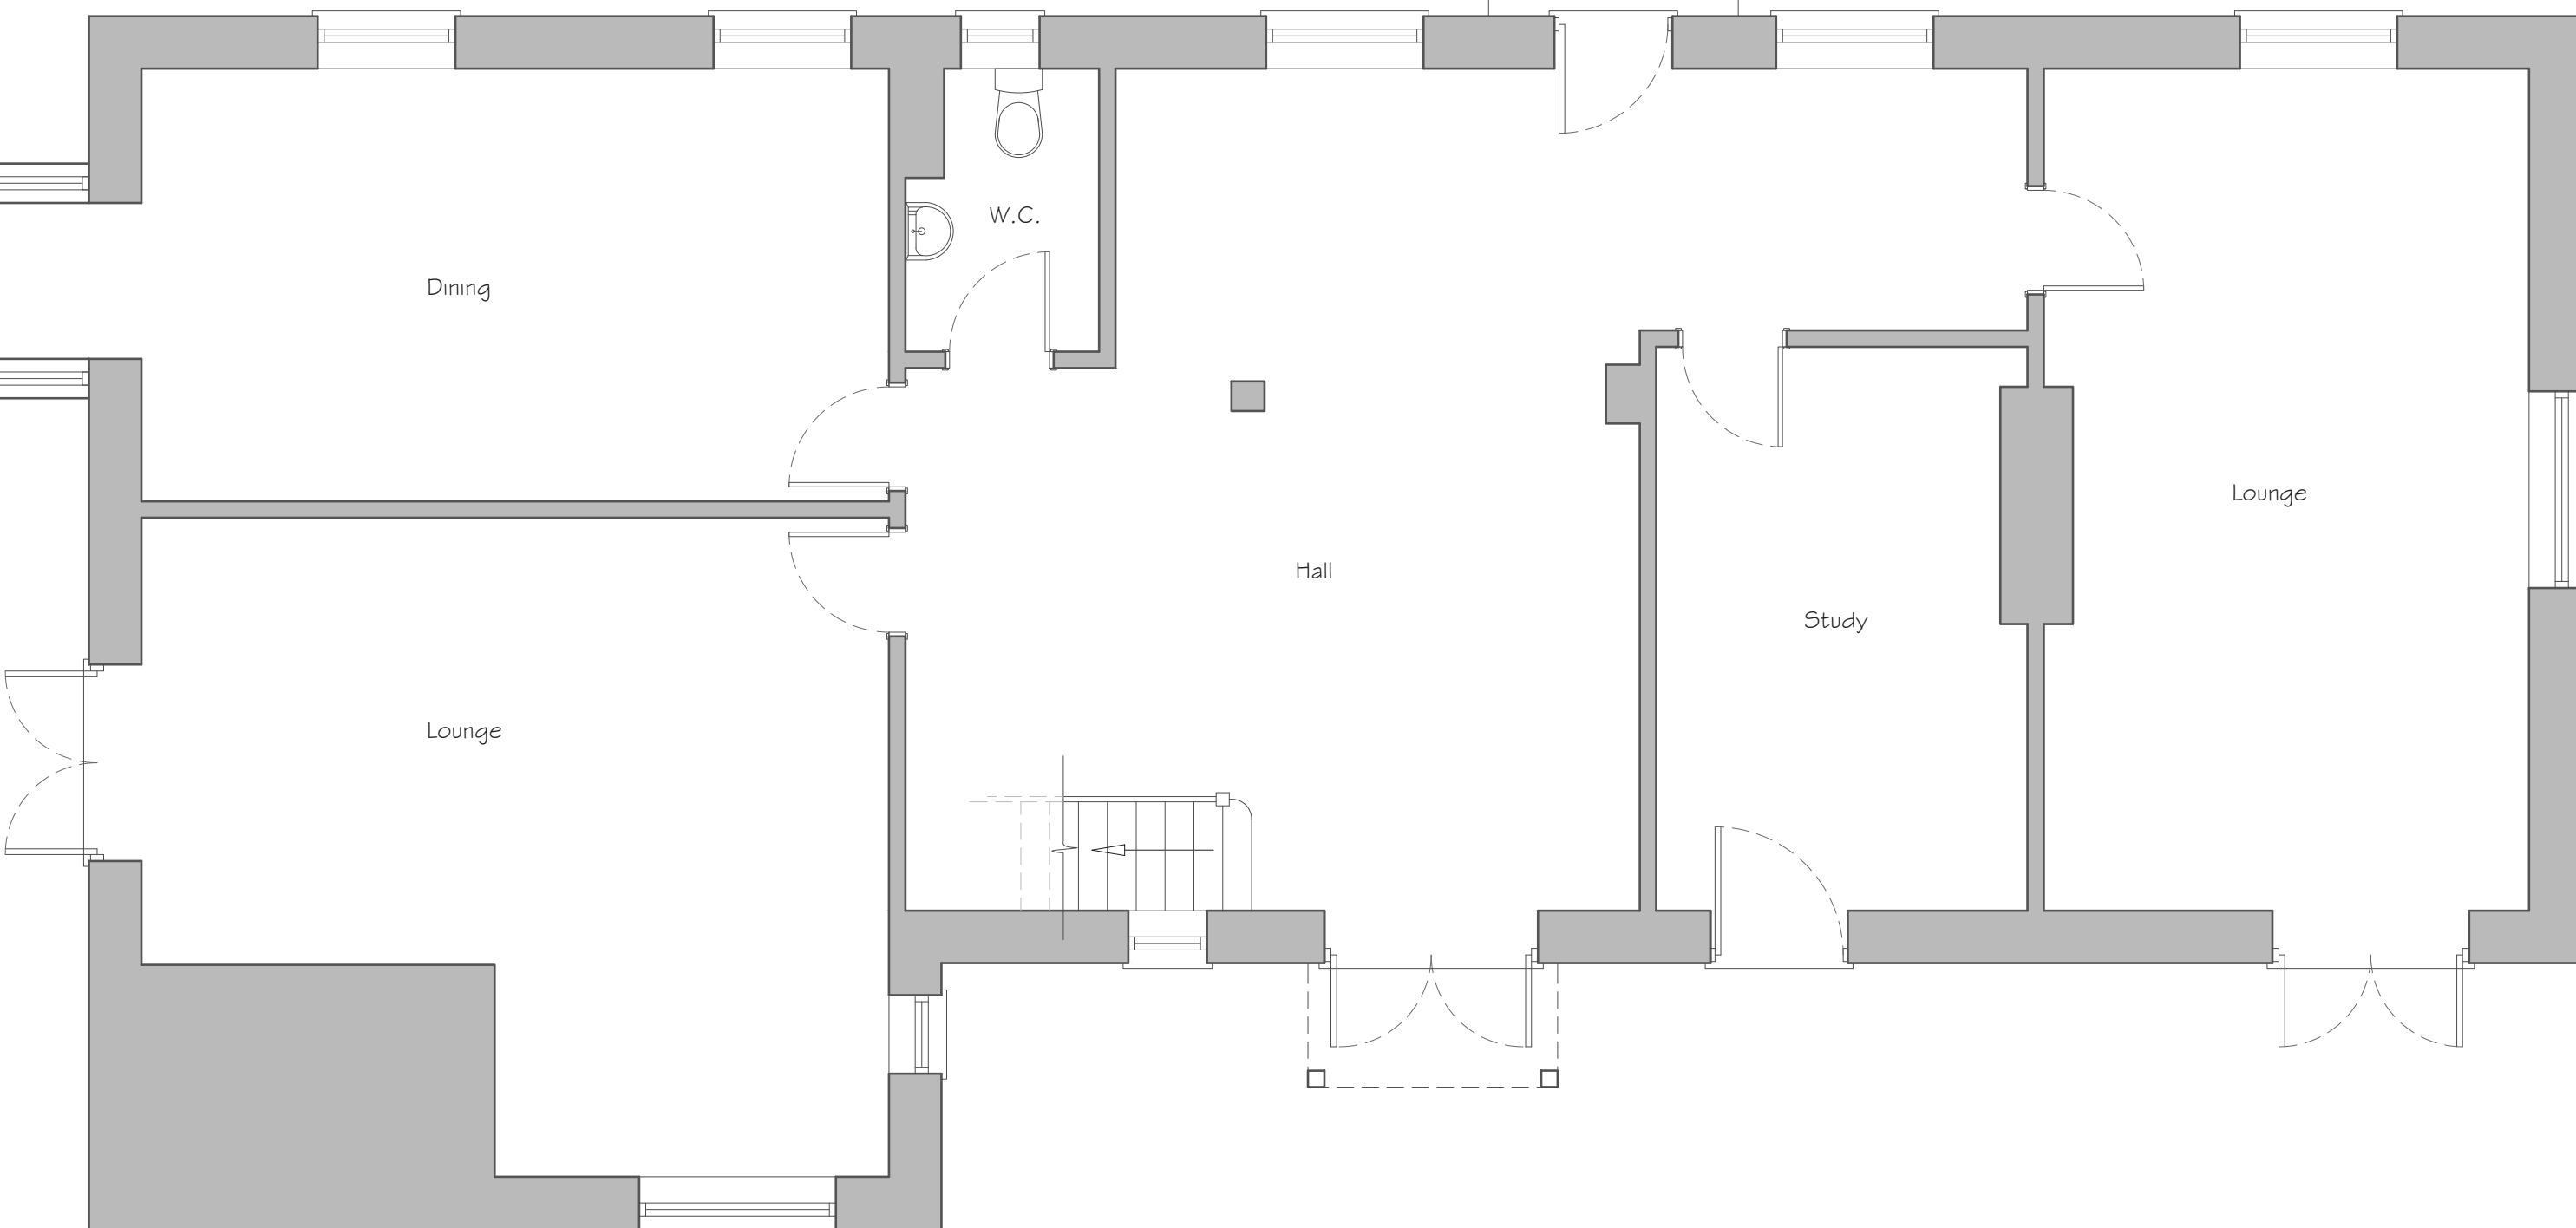

Alex Dawson www.addraughting.co.uk alex@addraughting.co.uk 01672 511412 07791 341698 59 Barrow Close Marlborough Wiltshire SN8 2BE AD DRAUGHTING ARCHITECTURAL SERVICES	
Client MR & MRS BROOKS	
Job Title EXTENSION AT: SOUTHEND HOUSE, HALLAM, MARLBOROUGH, WILTSHIRE, SN8 1SG.	
Drawing Title EXISTING ELEVATIONS AND PLANS	
Scale A5 SHOWN	
Date 13/04/2026	Drawn AD
Drawing No. 1552-01	Rev B