




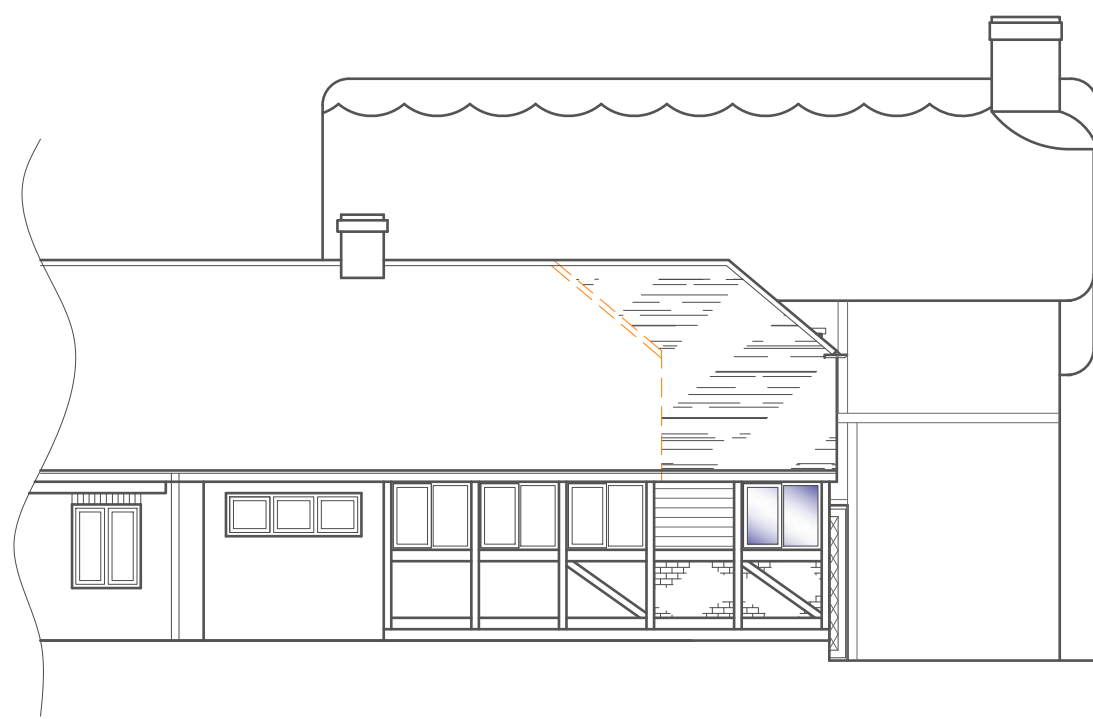


NORTH WEST ELEVATION
Scale 1:100

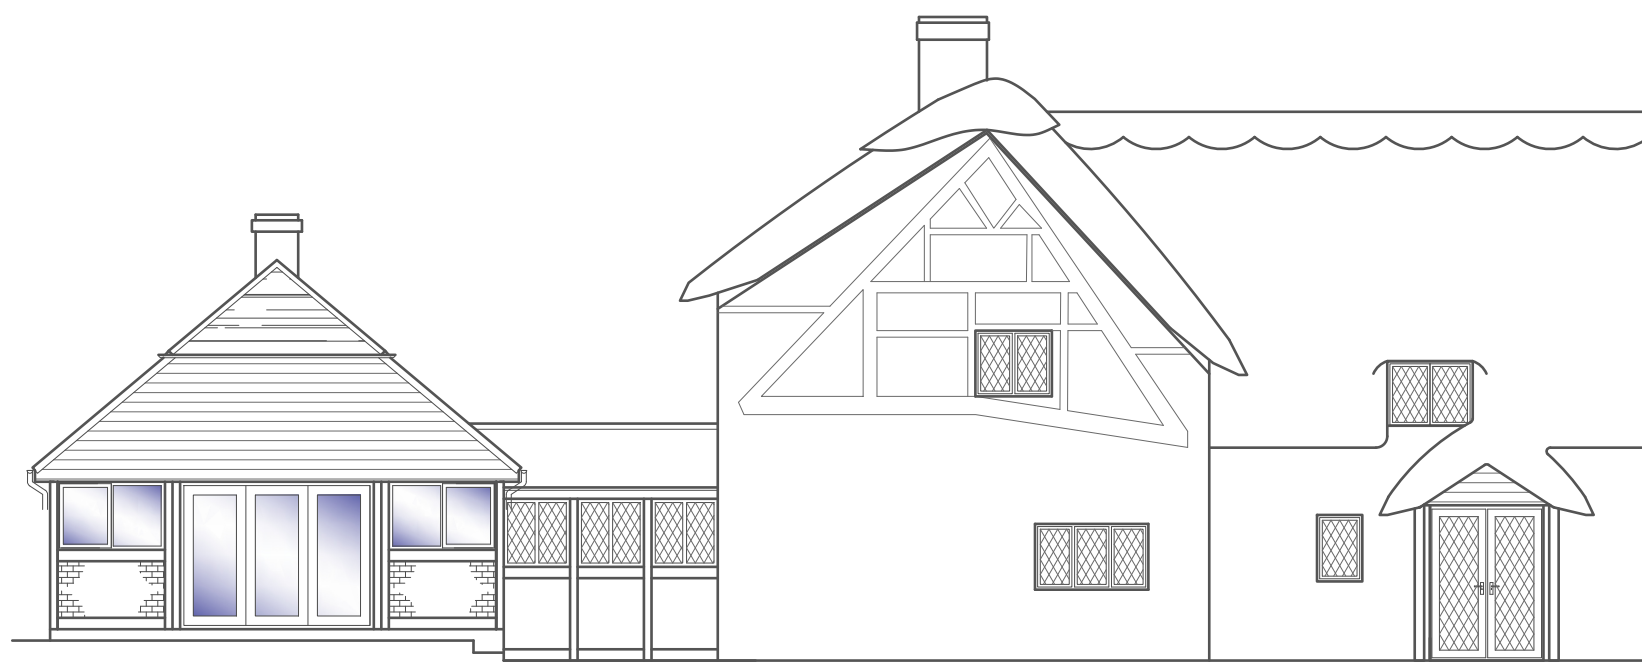


SOUTH WEST ELEVATION
Scale 1:100

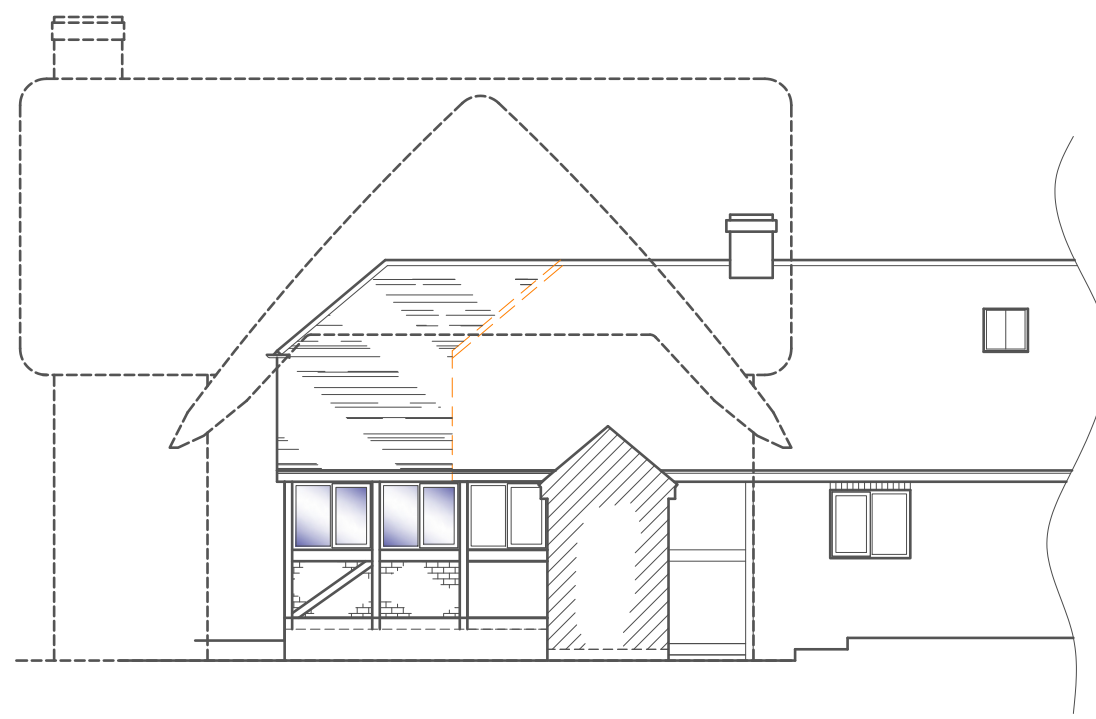


SOUTH EAST ELEVATION
Scale 1:100

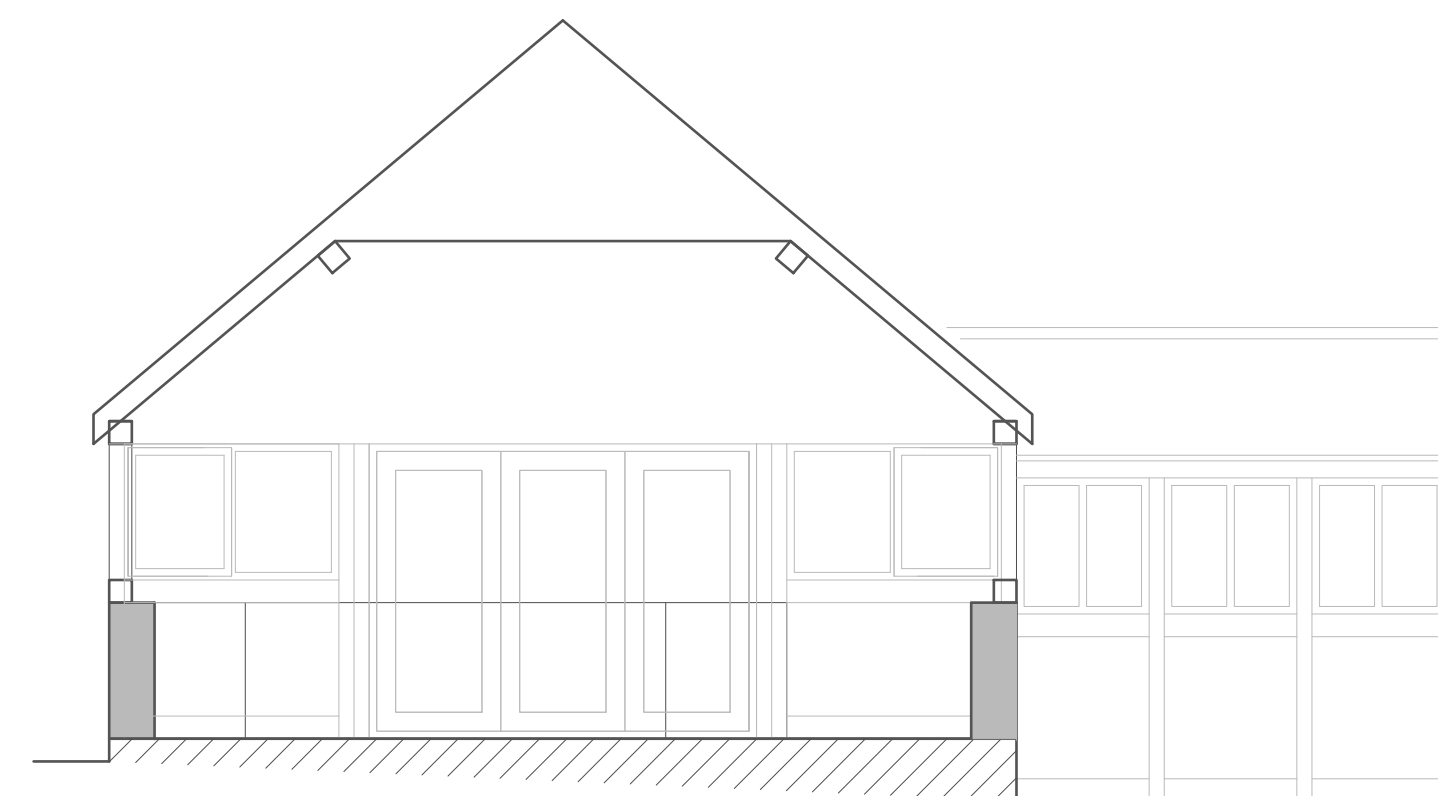

SECTION B-B
Scale 1:50

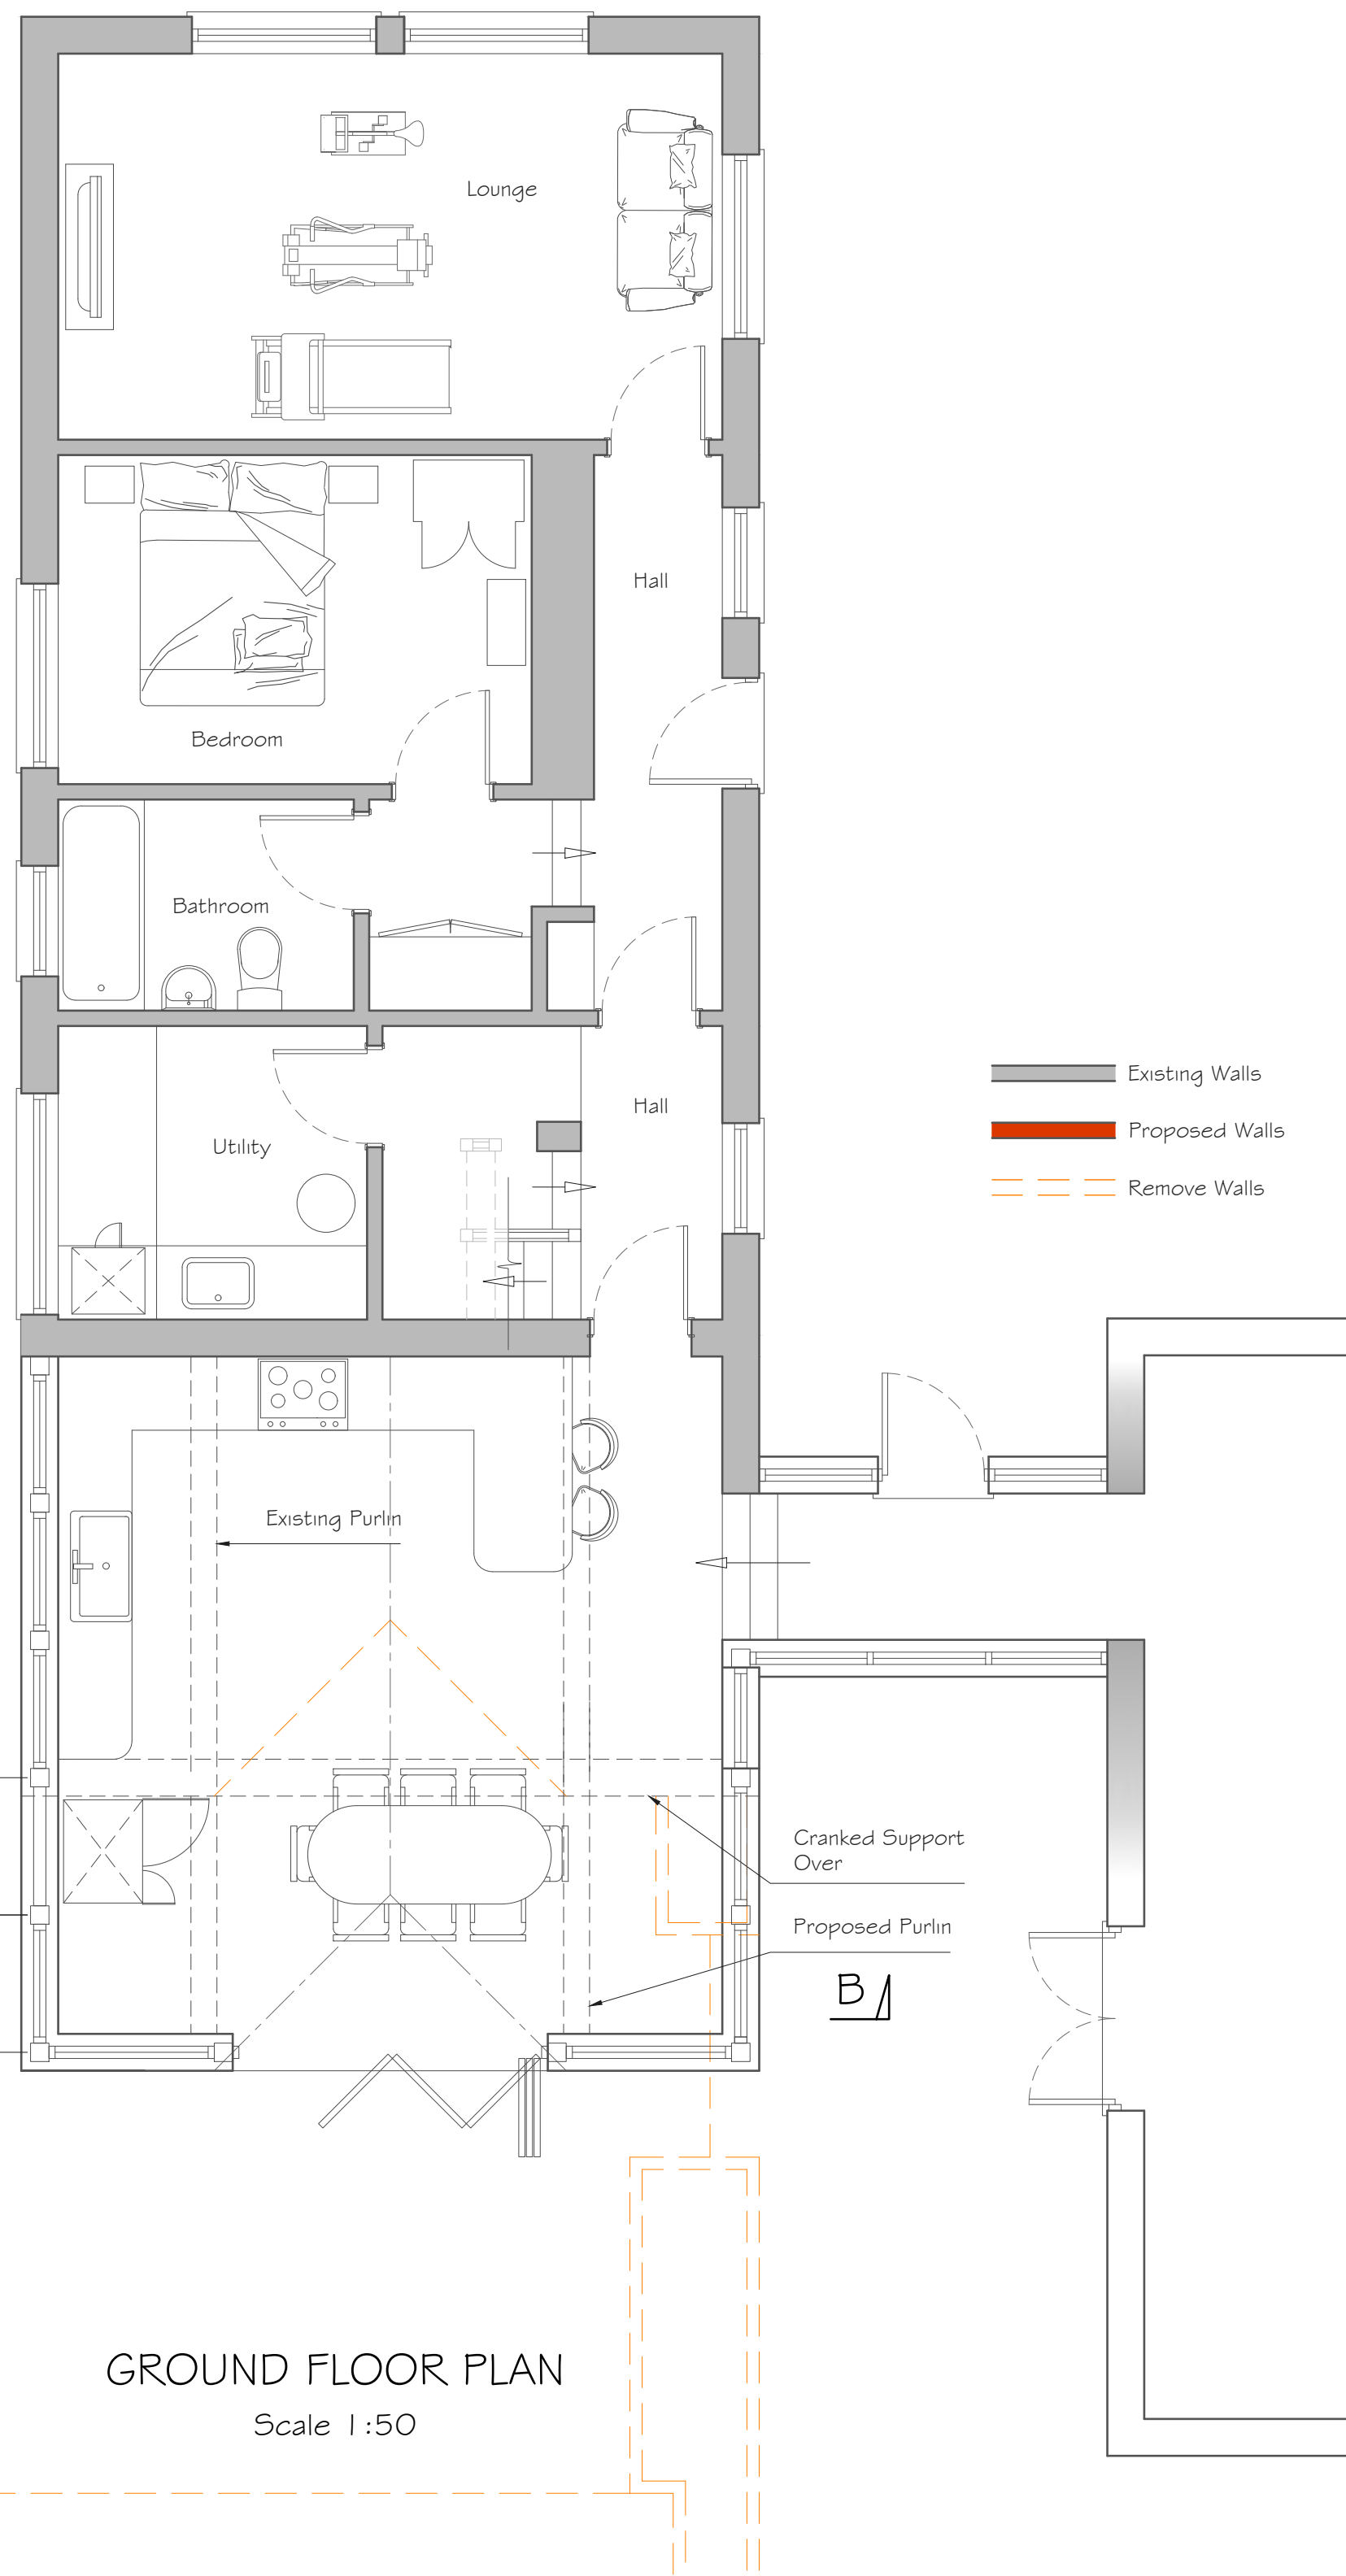


GROUND FLOOR PLAN
Scale 1:50

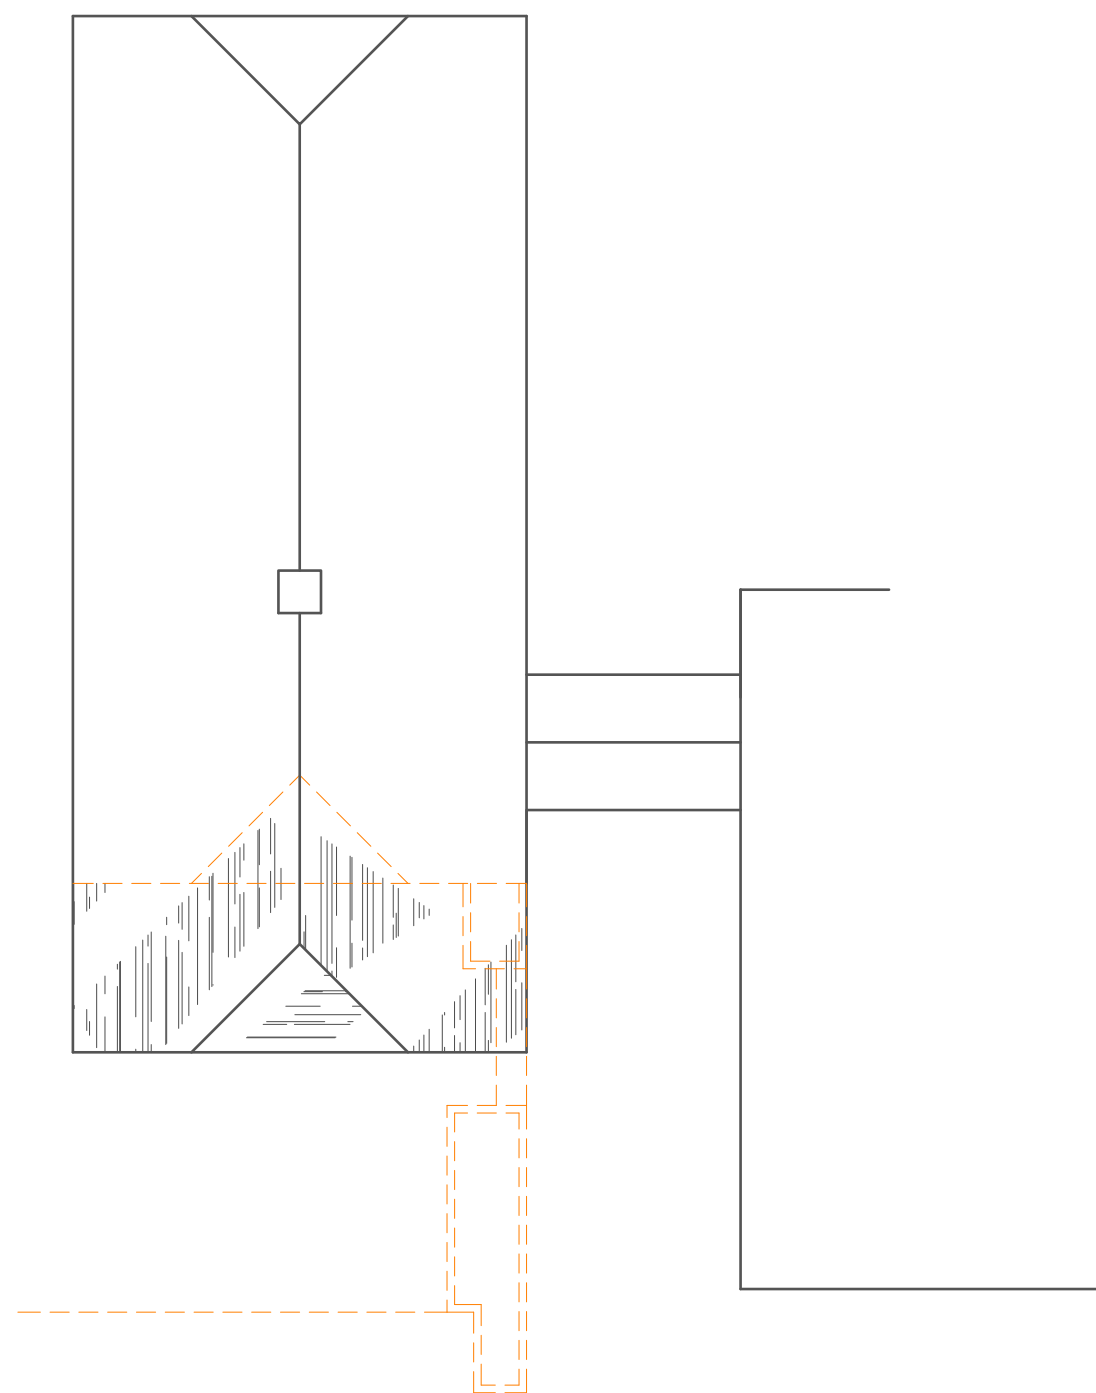

ROOF PLAN
Scale 1:100



BLOCK PLAN
Scale 1:500

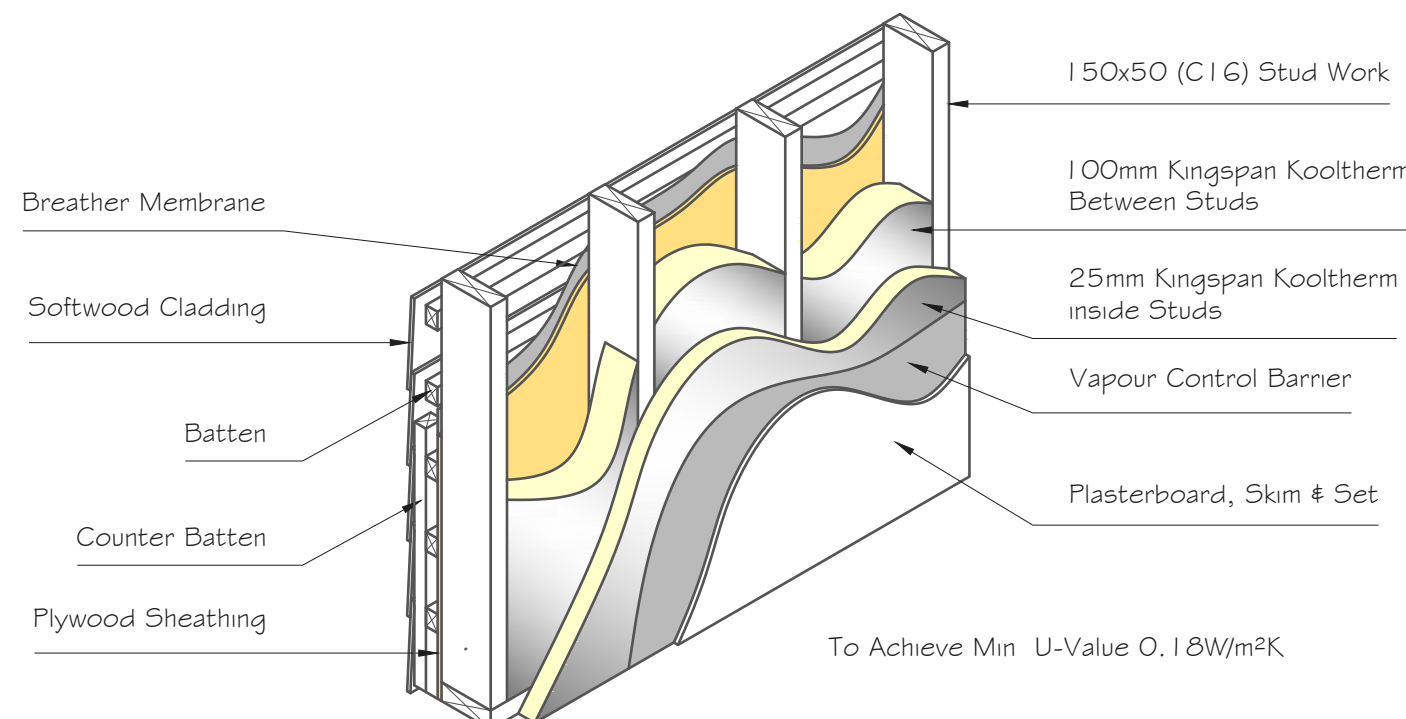

STUD WALL
Scale 1:20

Alex Dawson
www.addraughting.co.uk
alex@addraughting.co.uk
01672 511412
07791 341698



AD DRAUGHTING
ARCHITECTURAL SERVICES

Client

MR & MRS BROOKS

Job Title

EXTENSION AT:
SOUTHEND HOUSE,
HALLAM,
MARLBOROUGH,
WILTSHIRE,
SN8 1SG.

Drawing Title

PROPOSED ELEVATIONS AND PLANS

Scale

AS SHOWN

Date

13/04/2026

Drawn

AD

Drawing No.

1552-02

Rev

F

