


West Elevation of Fascia Sign

Note colour pallet to be repeated but with illustrations removed

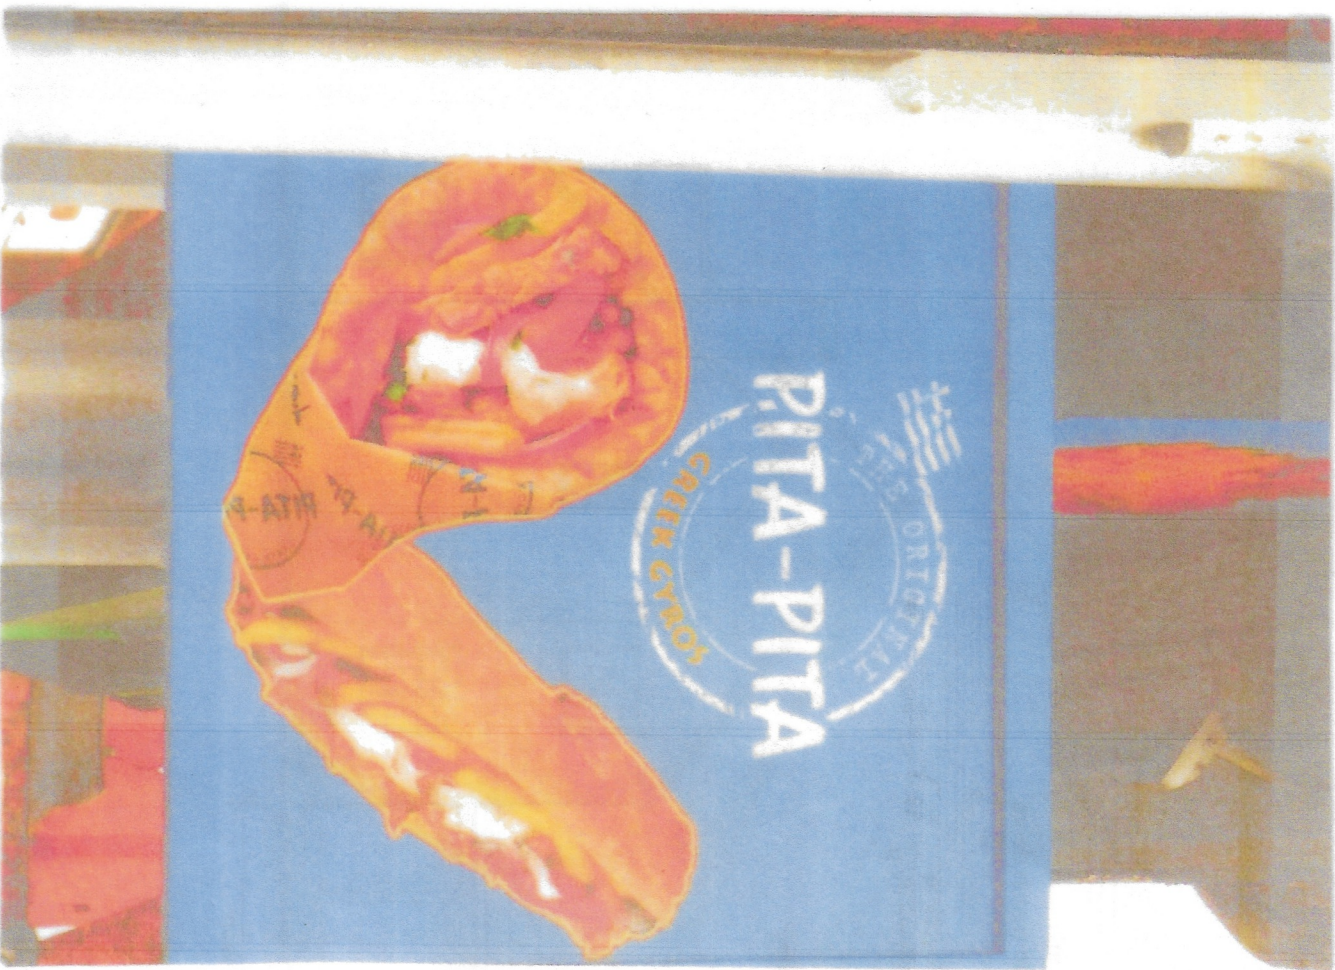


West Elevation of No 12




North Elevation of Fixed Projecting Sign

Note colour pallet to be repeated but with illustrations removed

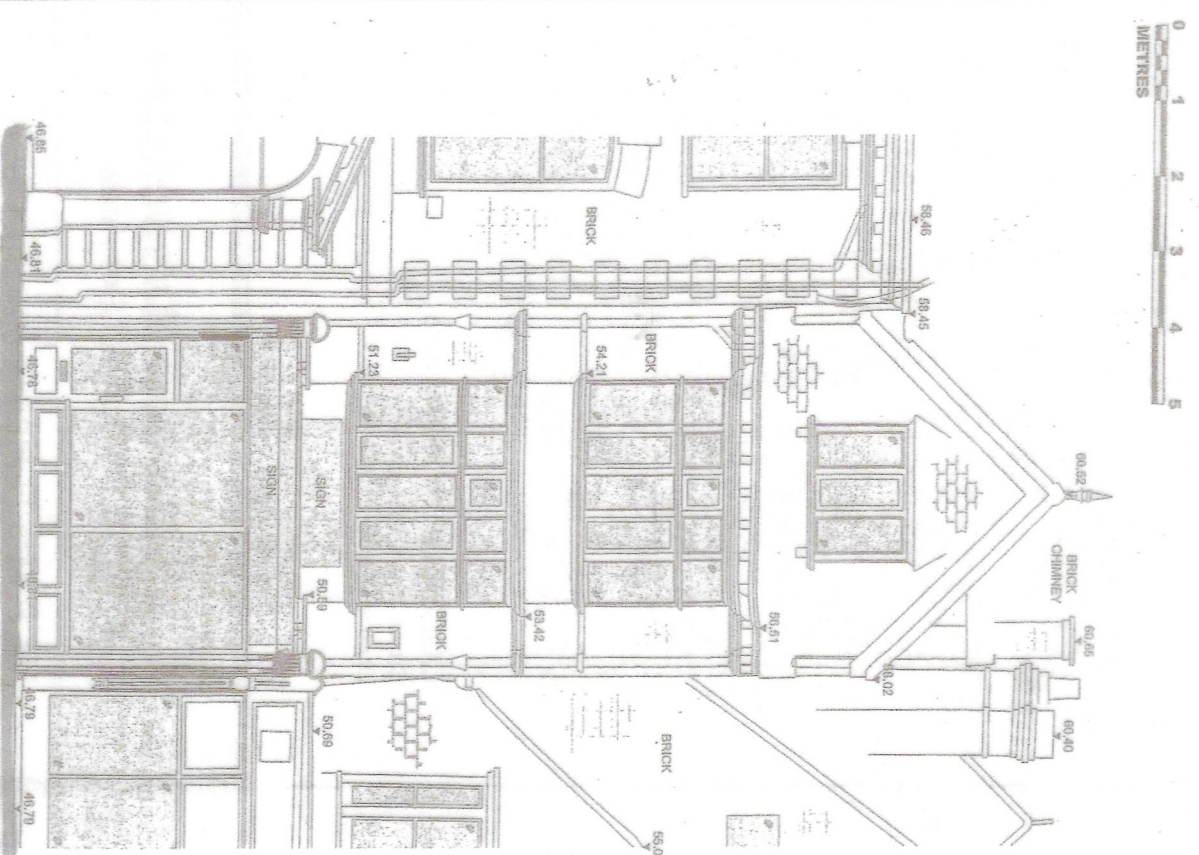


Digital Survey of West Elevation


Signage as Existing

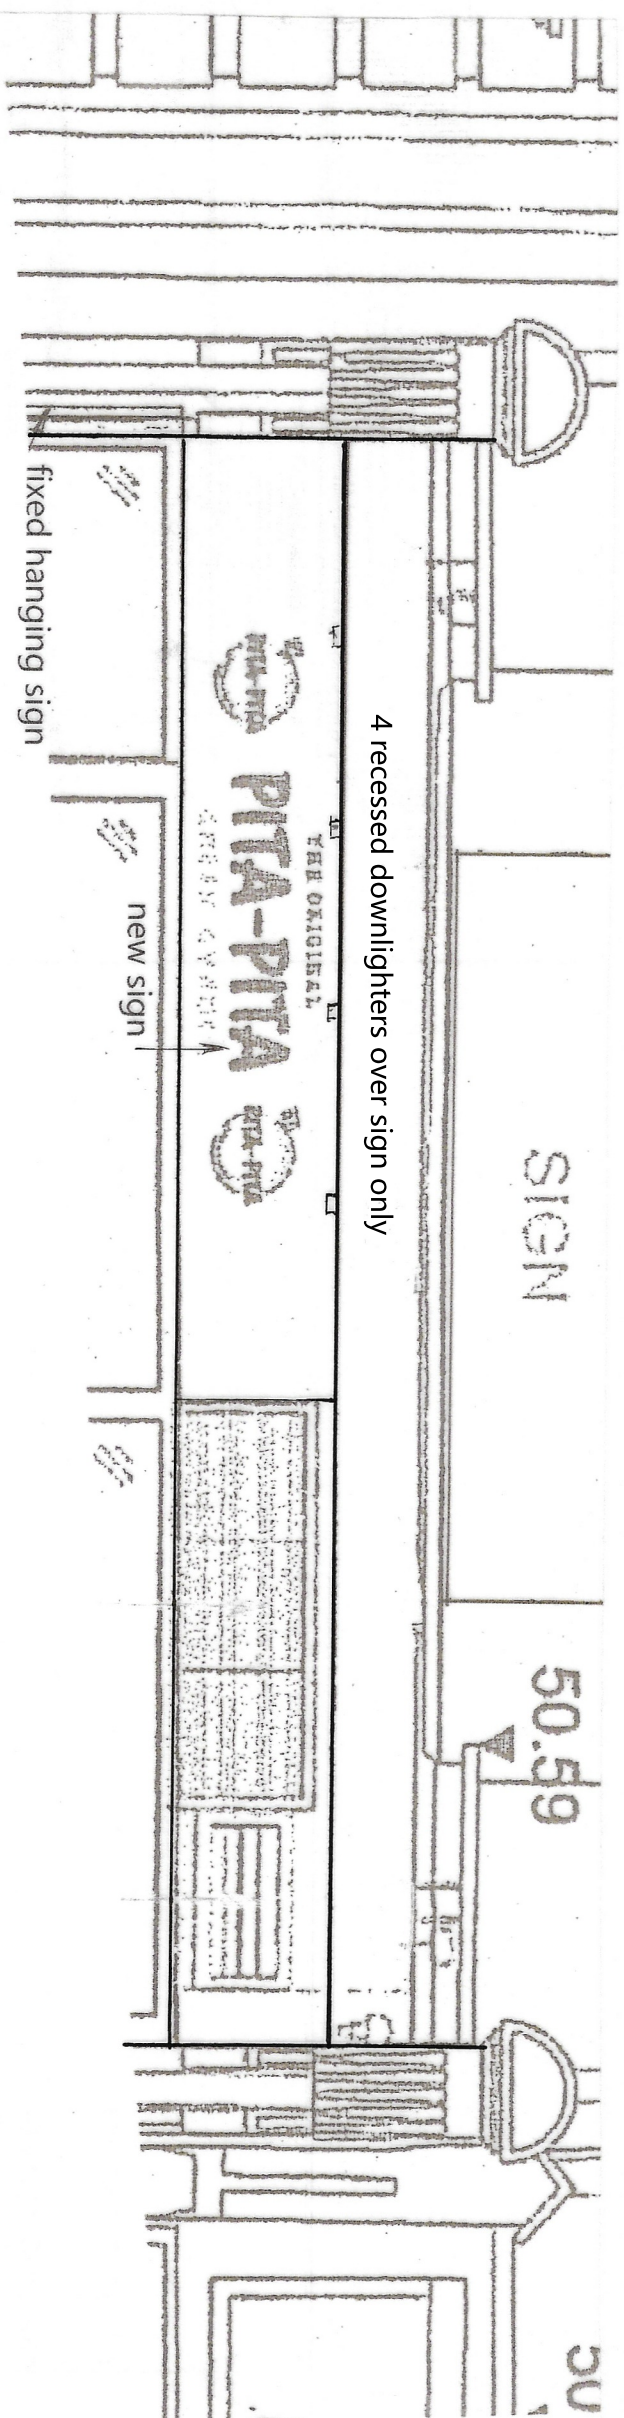

Section through Blind Box


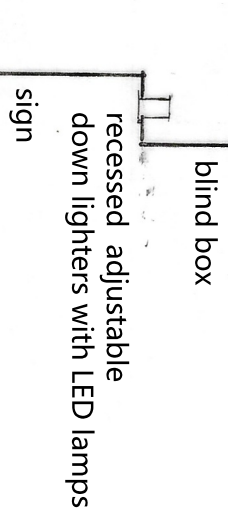


New Fascia Sign and Alteration to Fascia

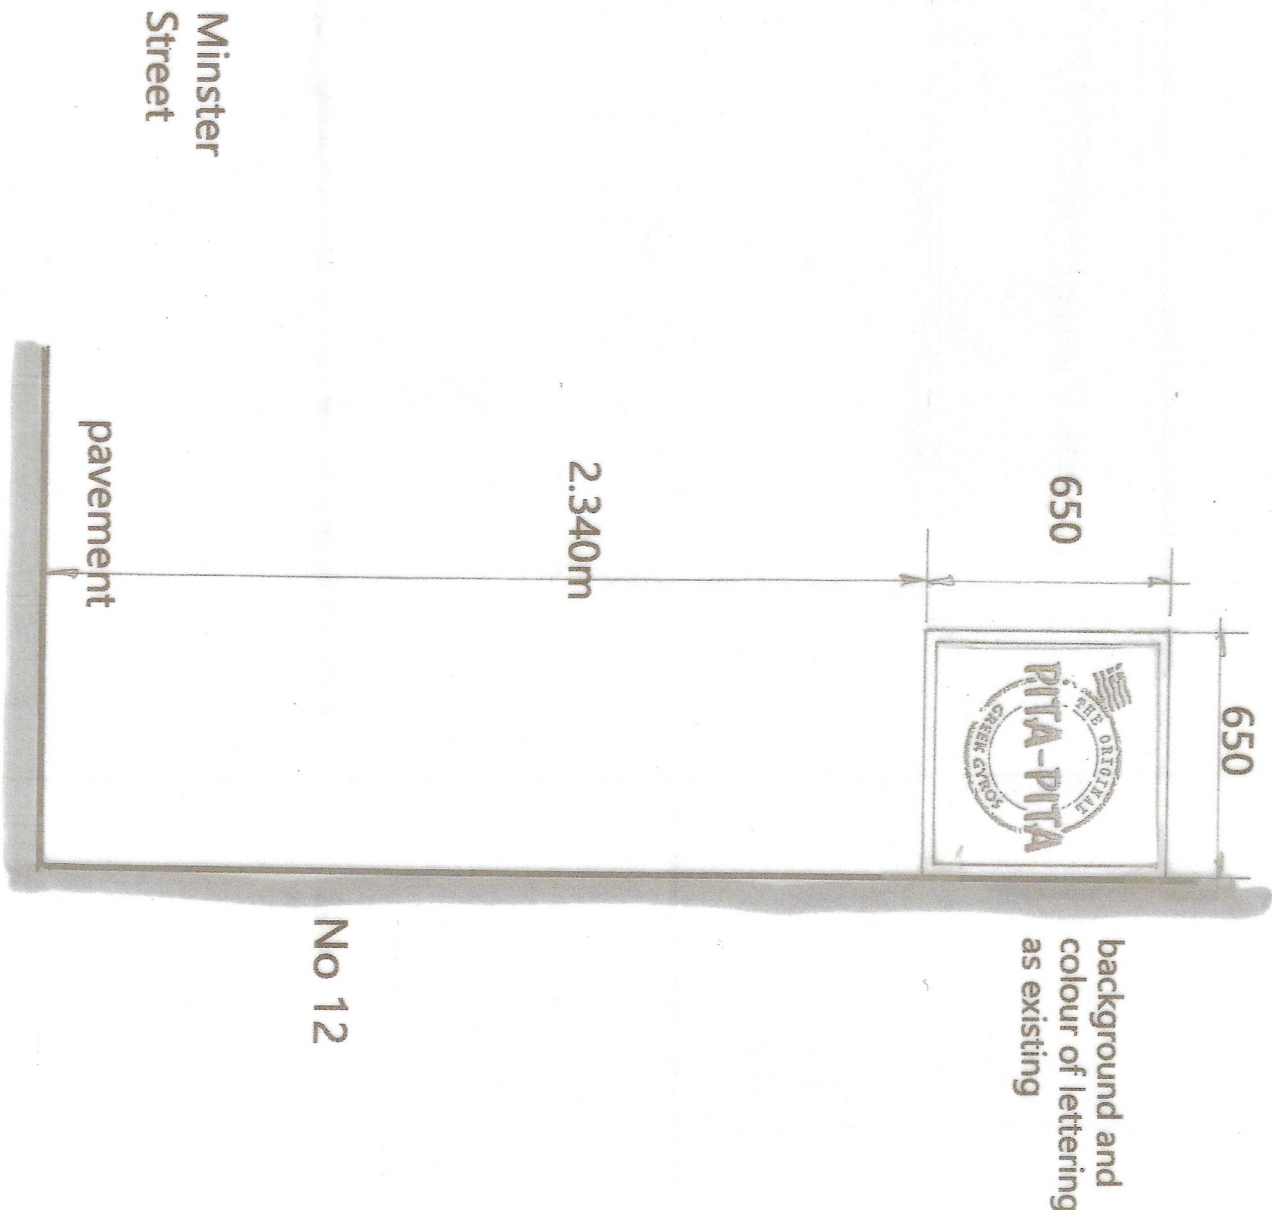

South Elevation of Projecting Sign


repeat on North Side

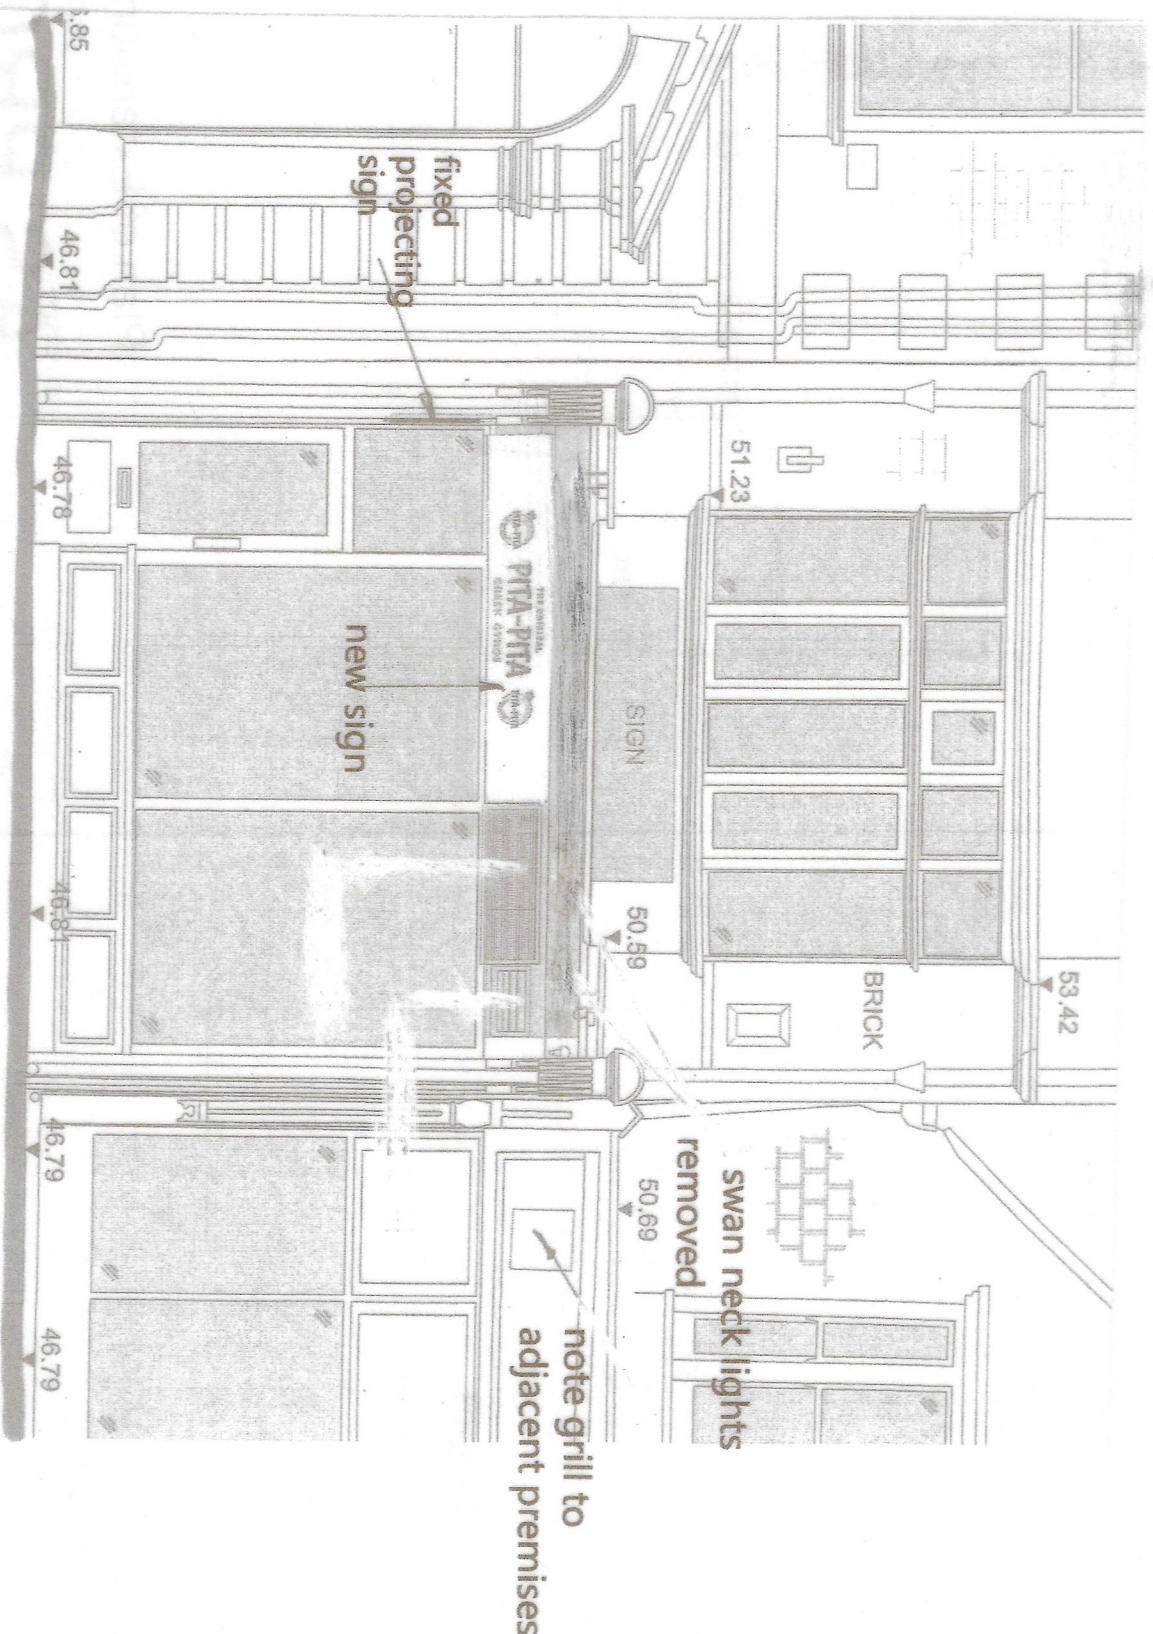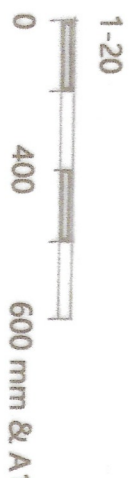

Signage as Proposed




Backing colour to fascia and projecting sign same as existing
Colour of lettering and symbol to be the same as existing

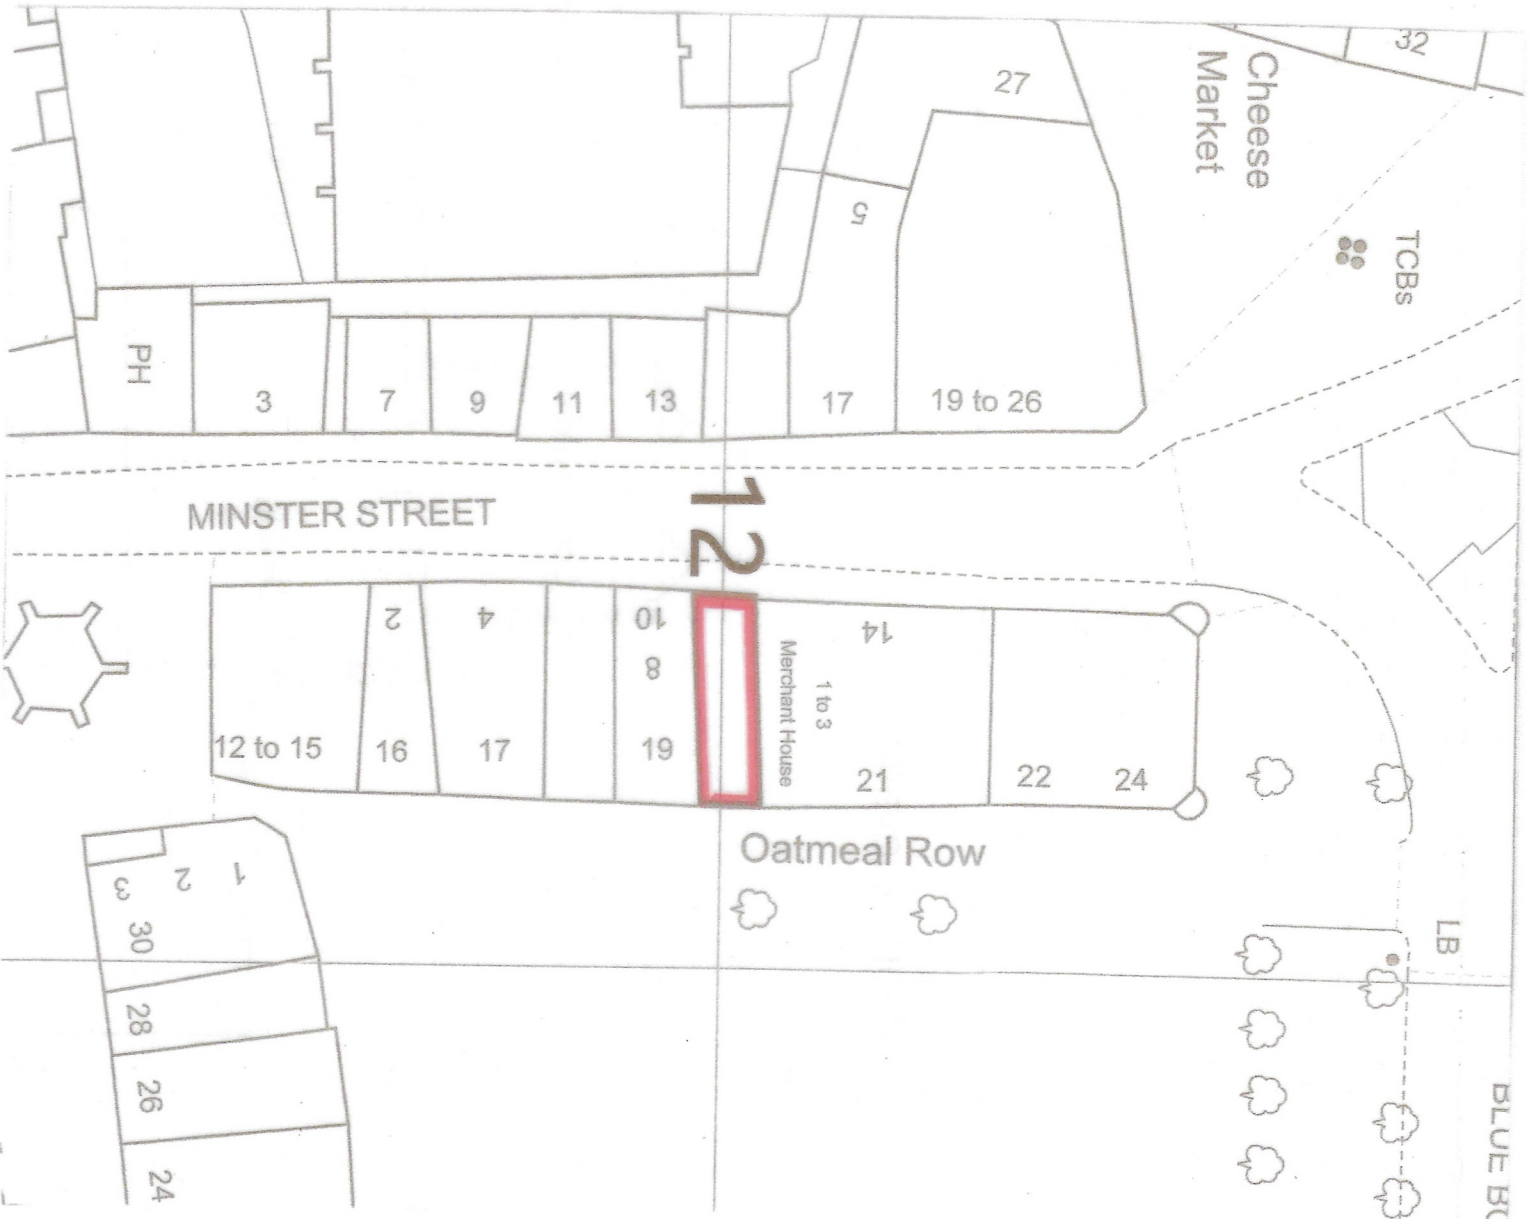

Block Plan

Crown Copyright Reserved
Licence No 100007045

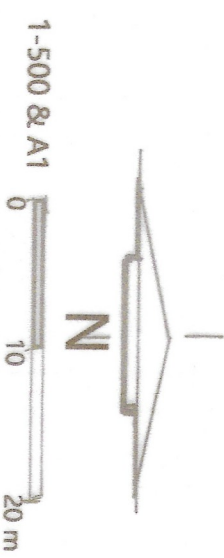

Damen Associates Ltd
Architectural Services

Kingdom Studio
Back Drive
West Whitelaw
Salisbury, Wiltshire SP1 1SX
Tel: 01292 451191
Email: damen@damenassociates.com

A revision to lighting

PitaPita Limited
12 Minster Street
Salisbury SP1 1TF

Advertisement

Dwg. no. 04625

Rev. A

This plan is the Surveyors
COPYRIGHT

PN

Scale as stated

Date October 25