


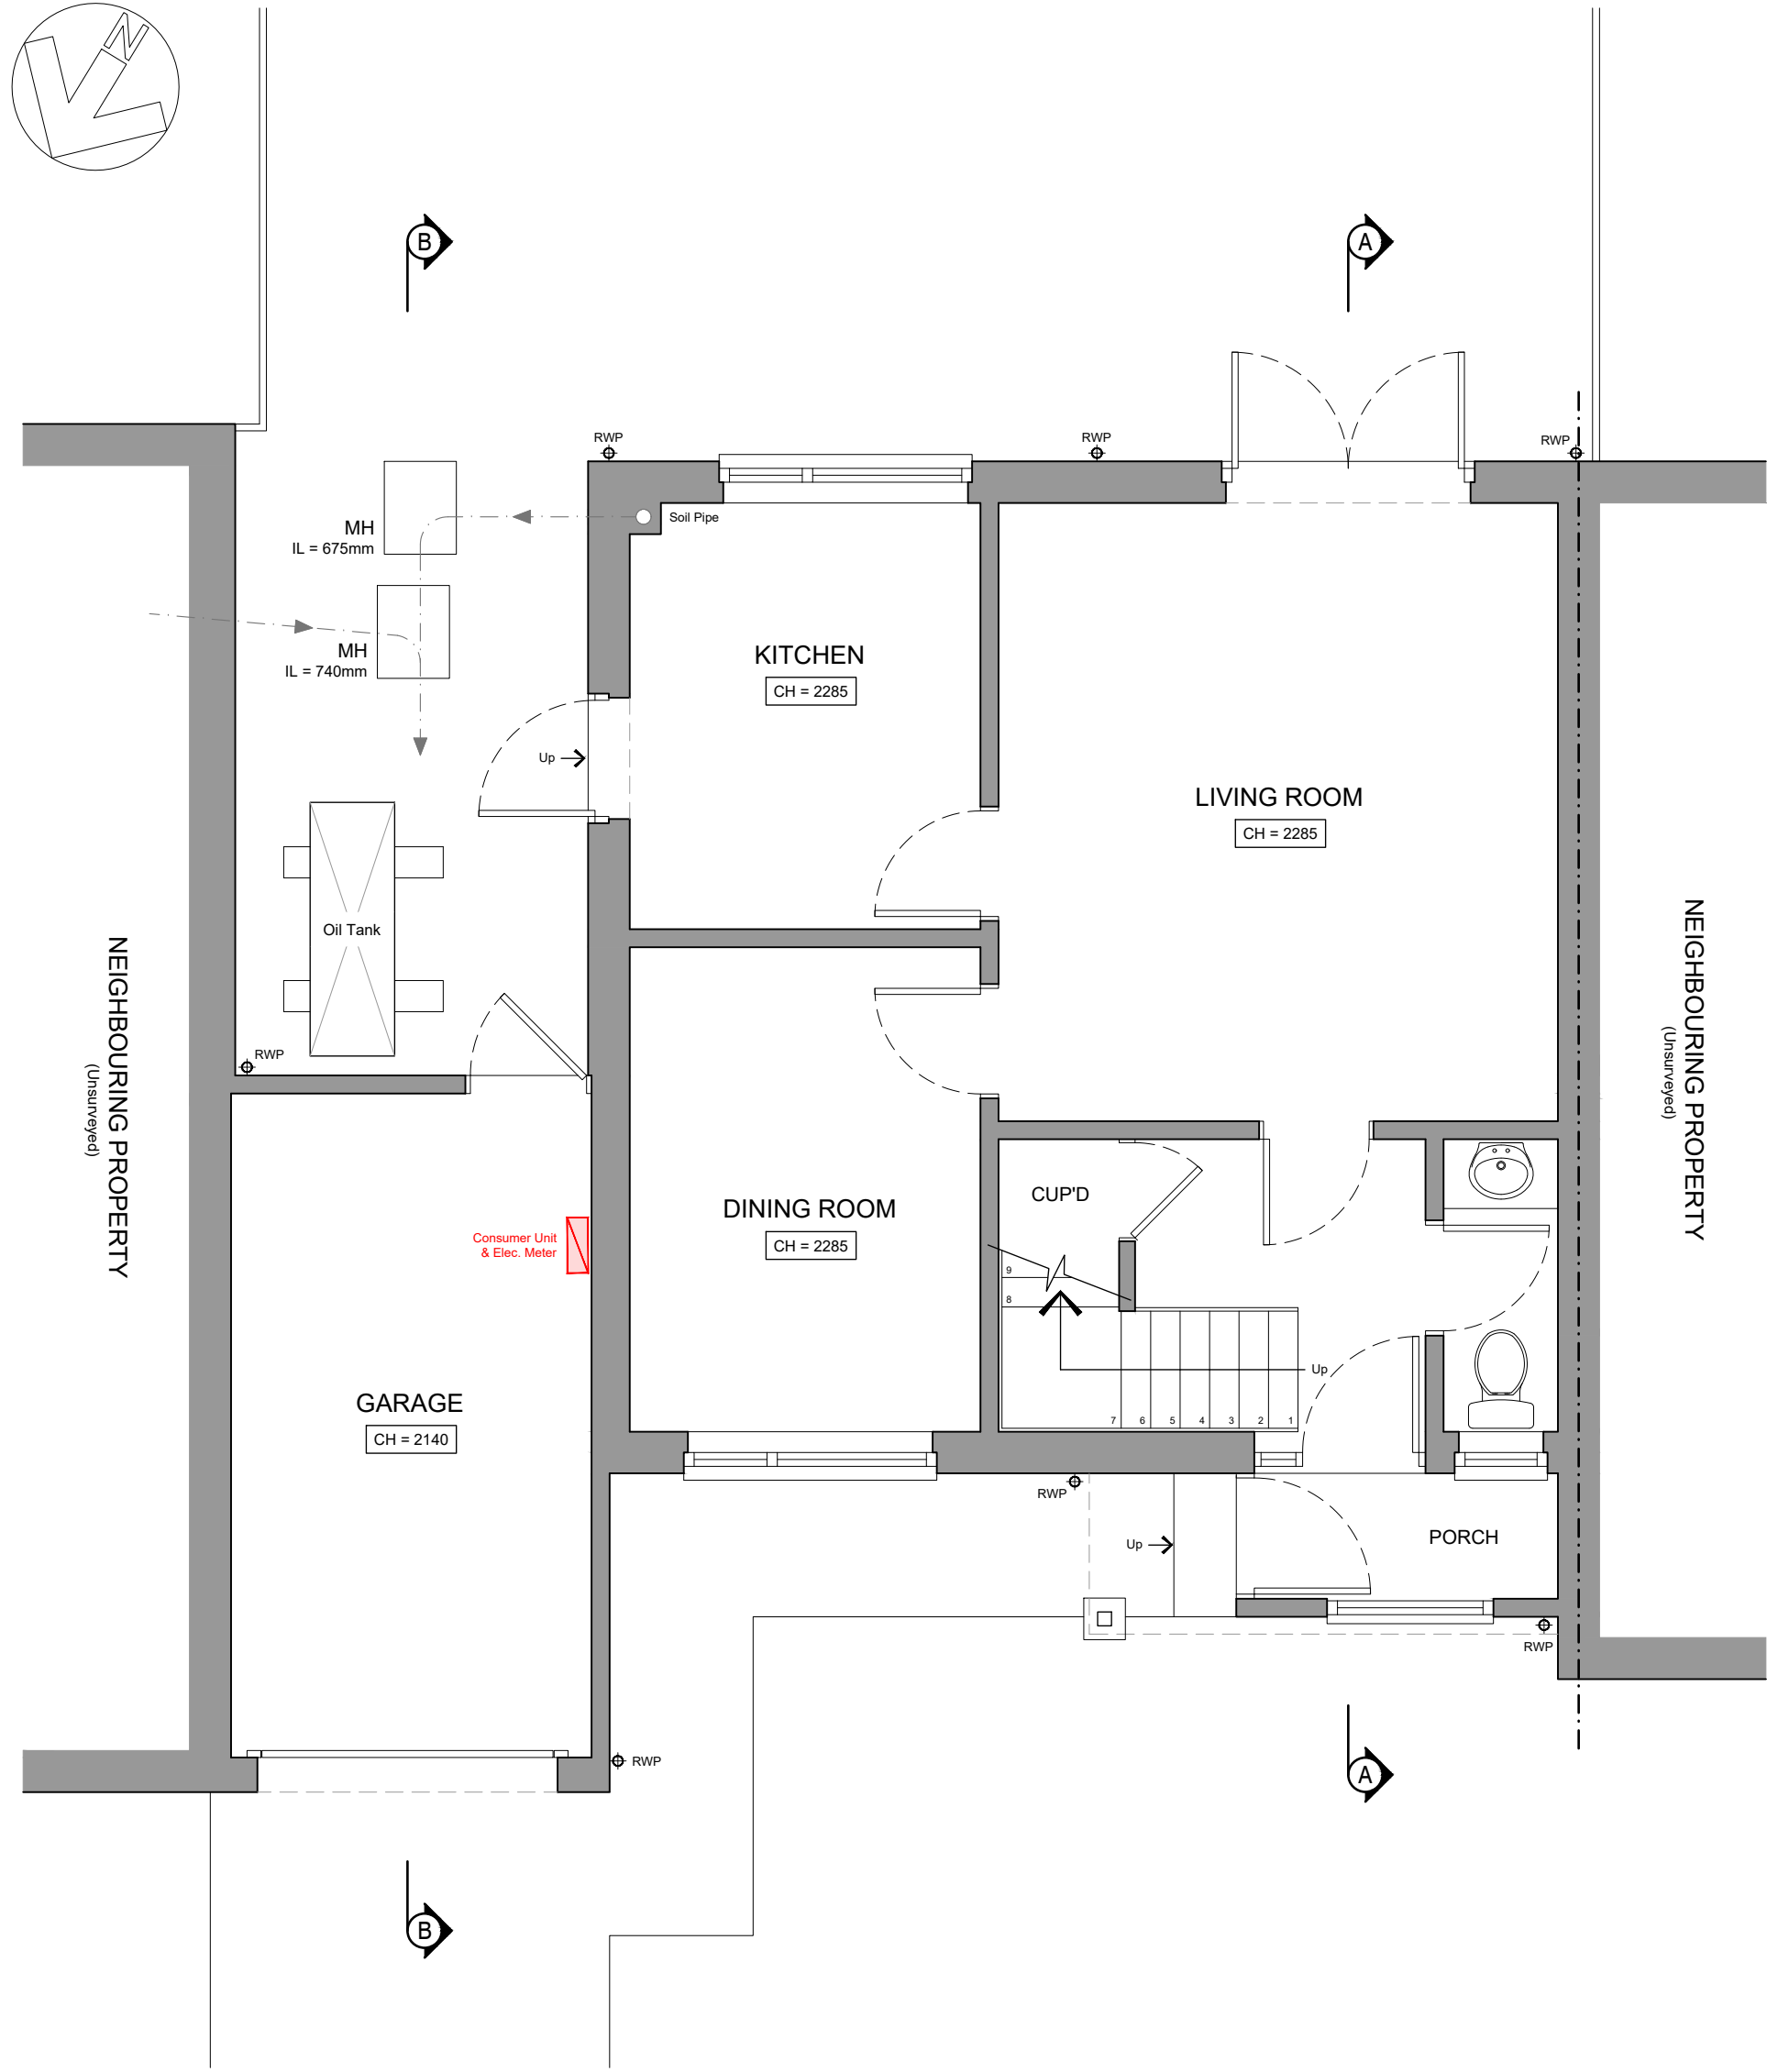
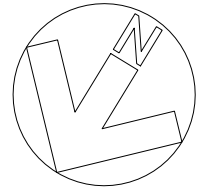


 


EXISTING GROUND FLOOR PLAN
Scale 1:50

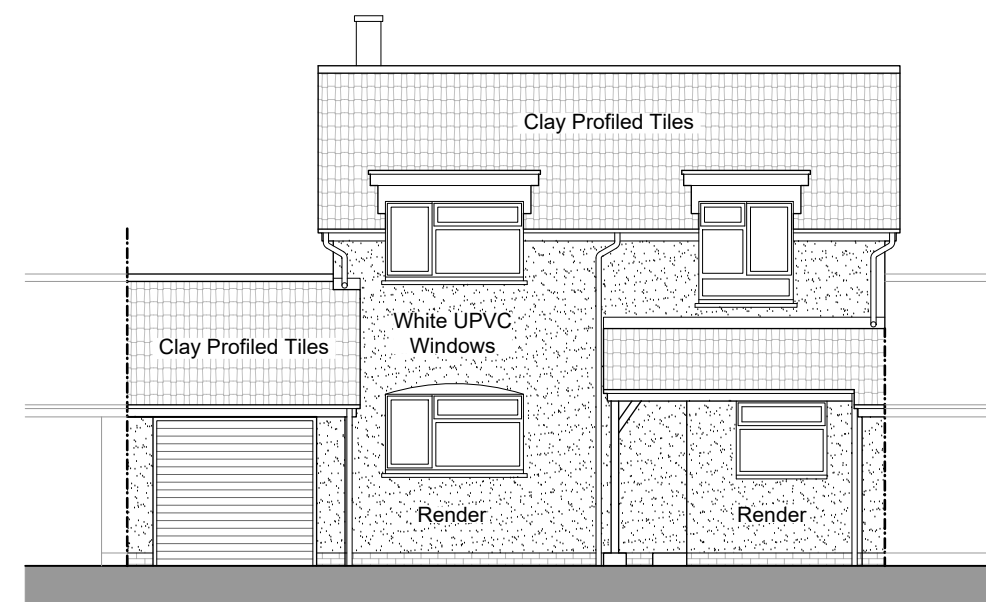


SOUTH ELEVATION
Scale 1:100

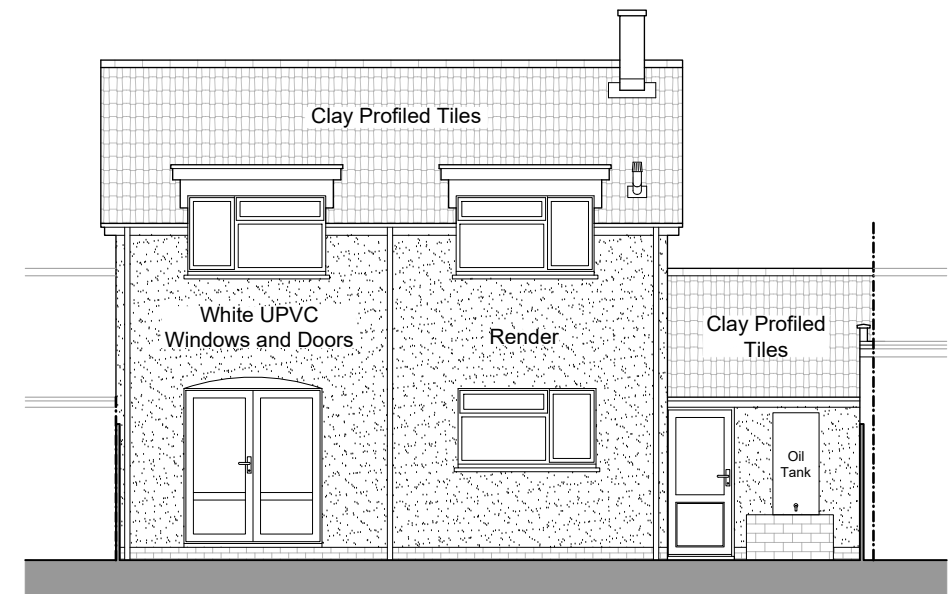


NORTH ELEVATION
Scale 1:100

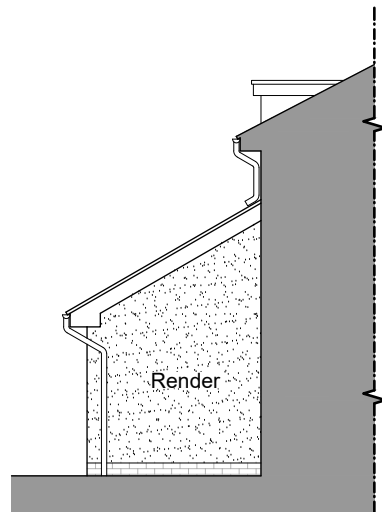


EAST ELEVATION
Scale 1:100

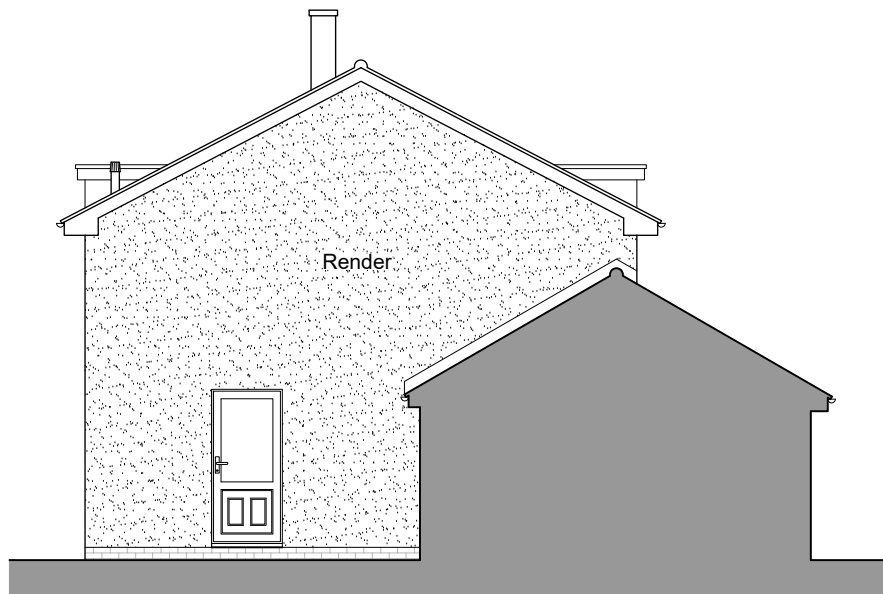


WEST ELEVATION
Scale 1:100

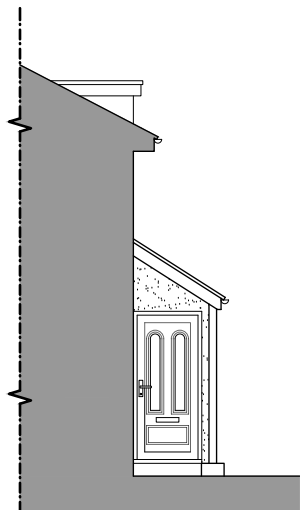


WEST ELEVATION
Scale 1:100

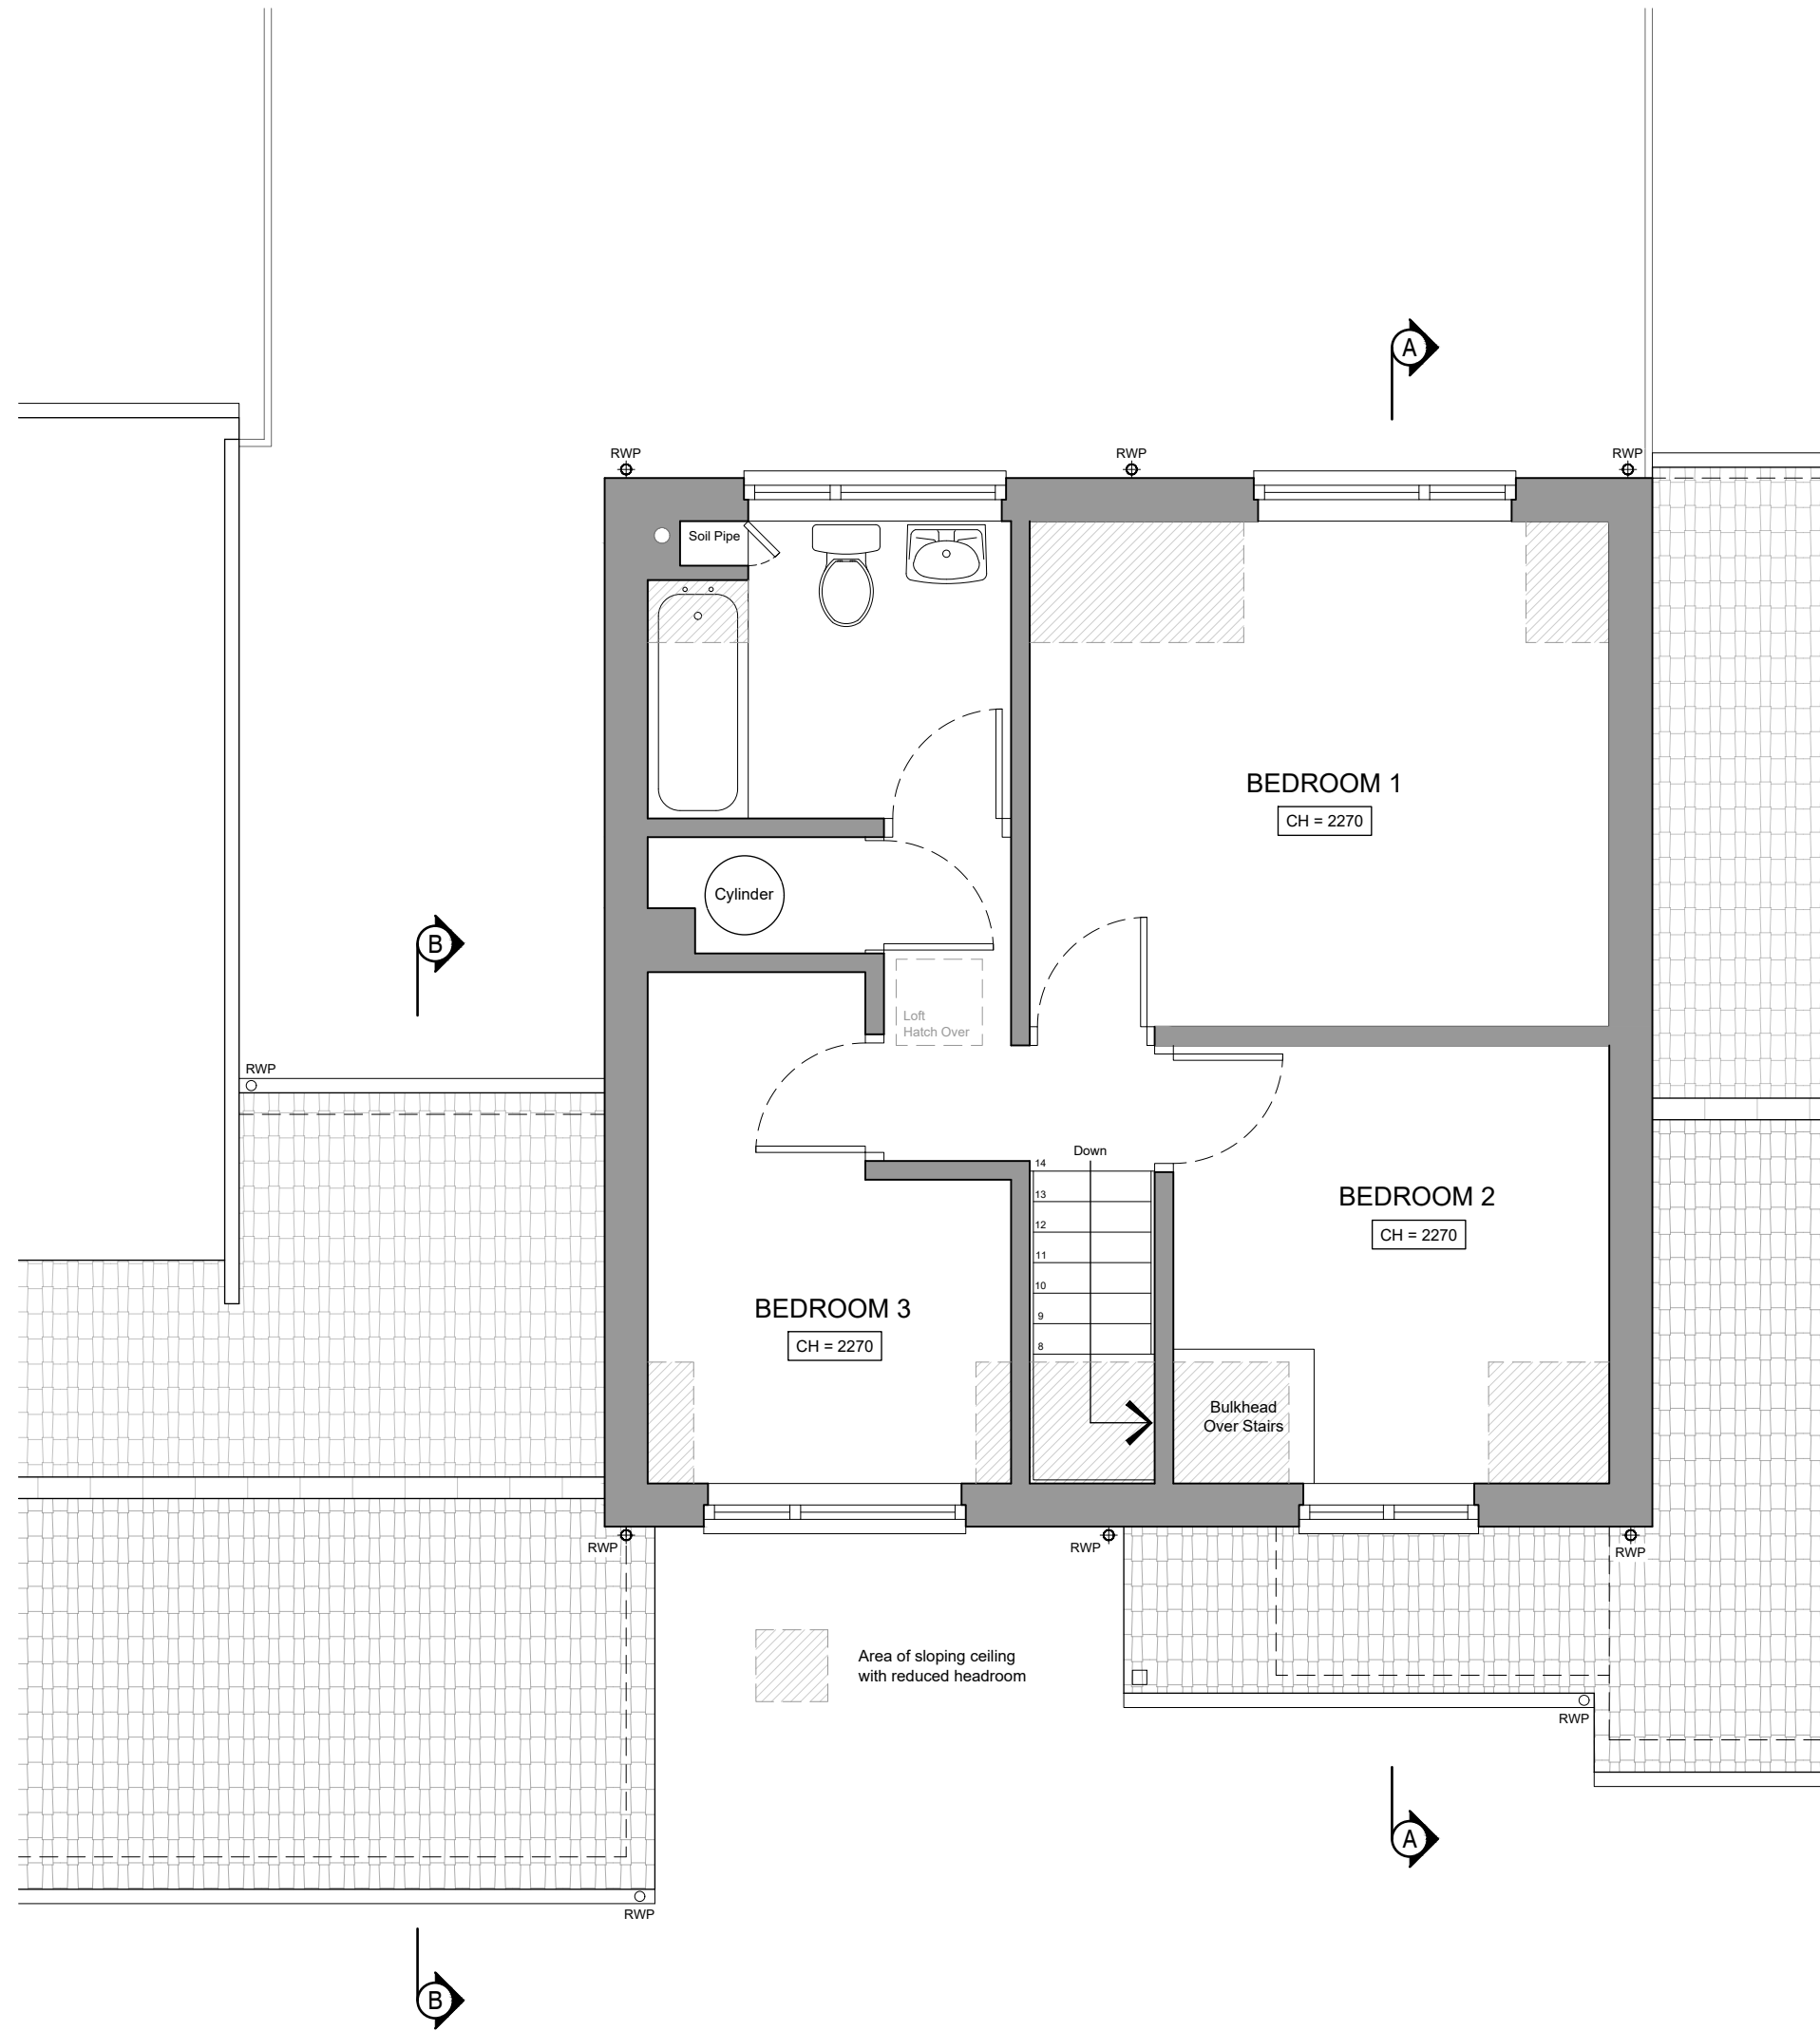


EXISTING FIRST FLOOR PLAN
Scale 1:50

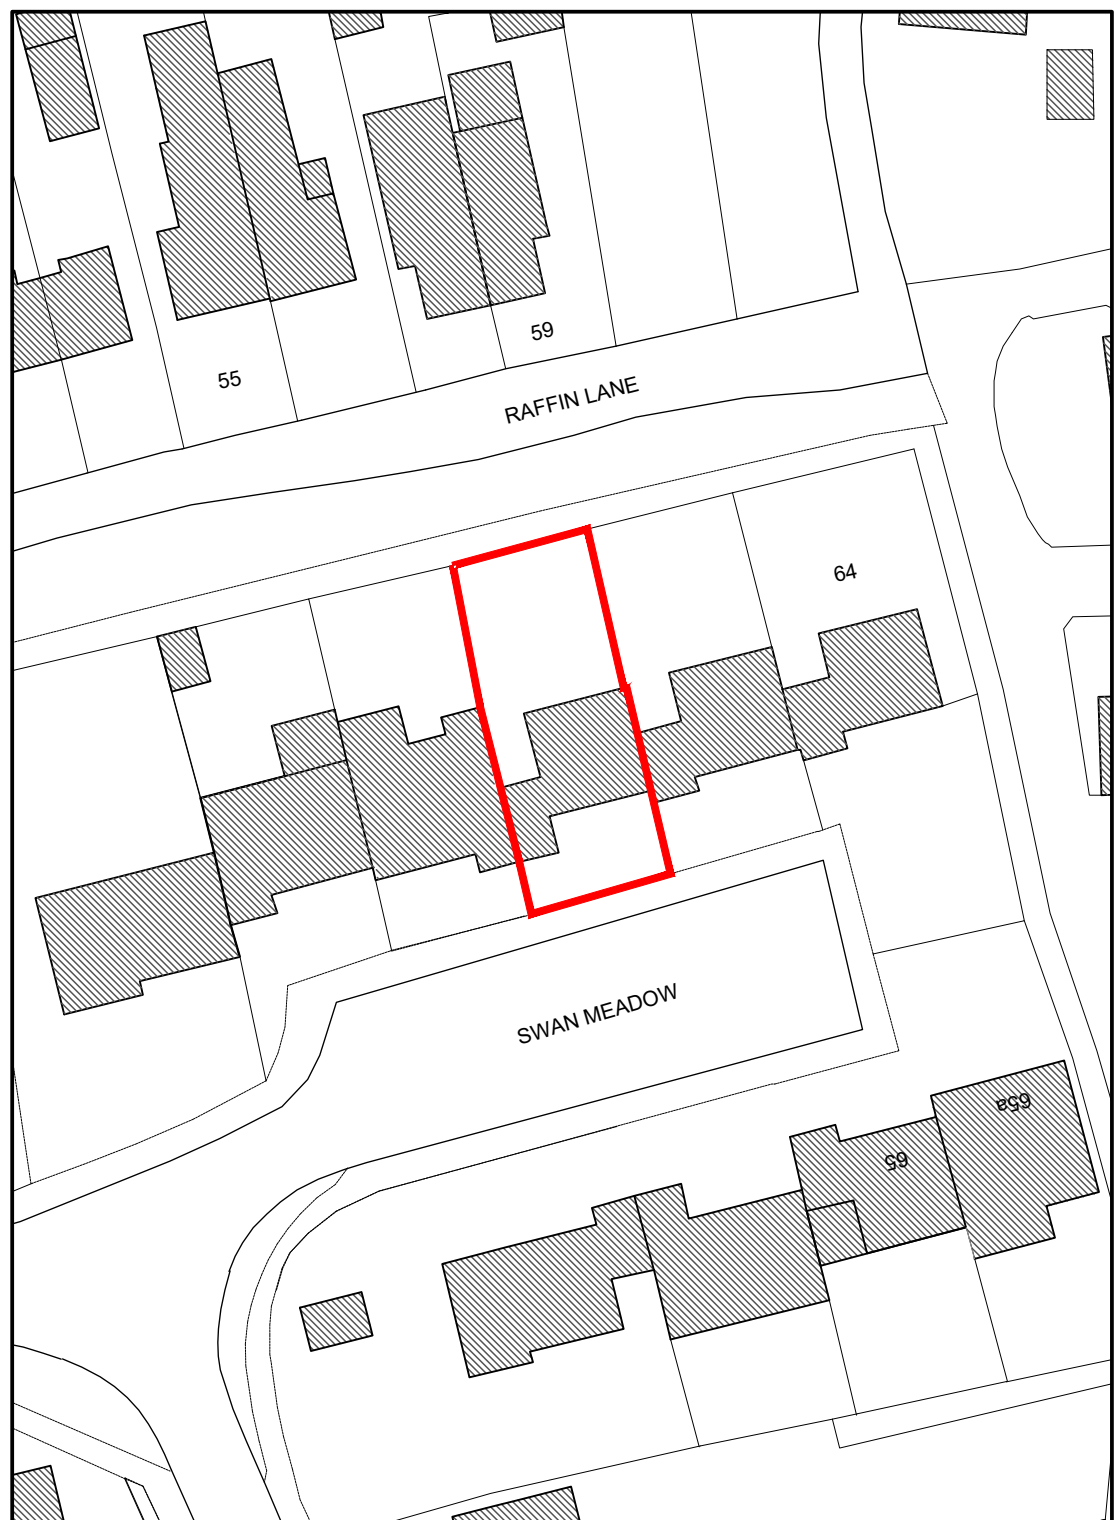

EXISTING BLOCK PLAN
Scale 1:500

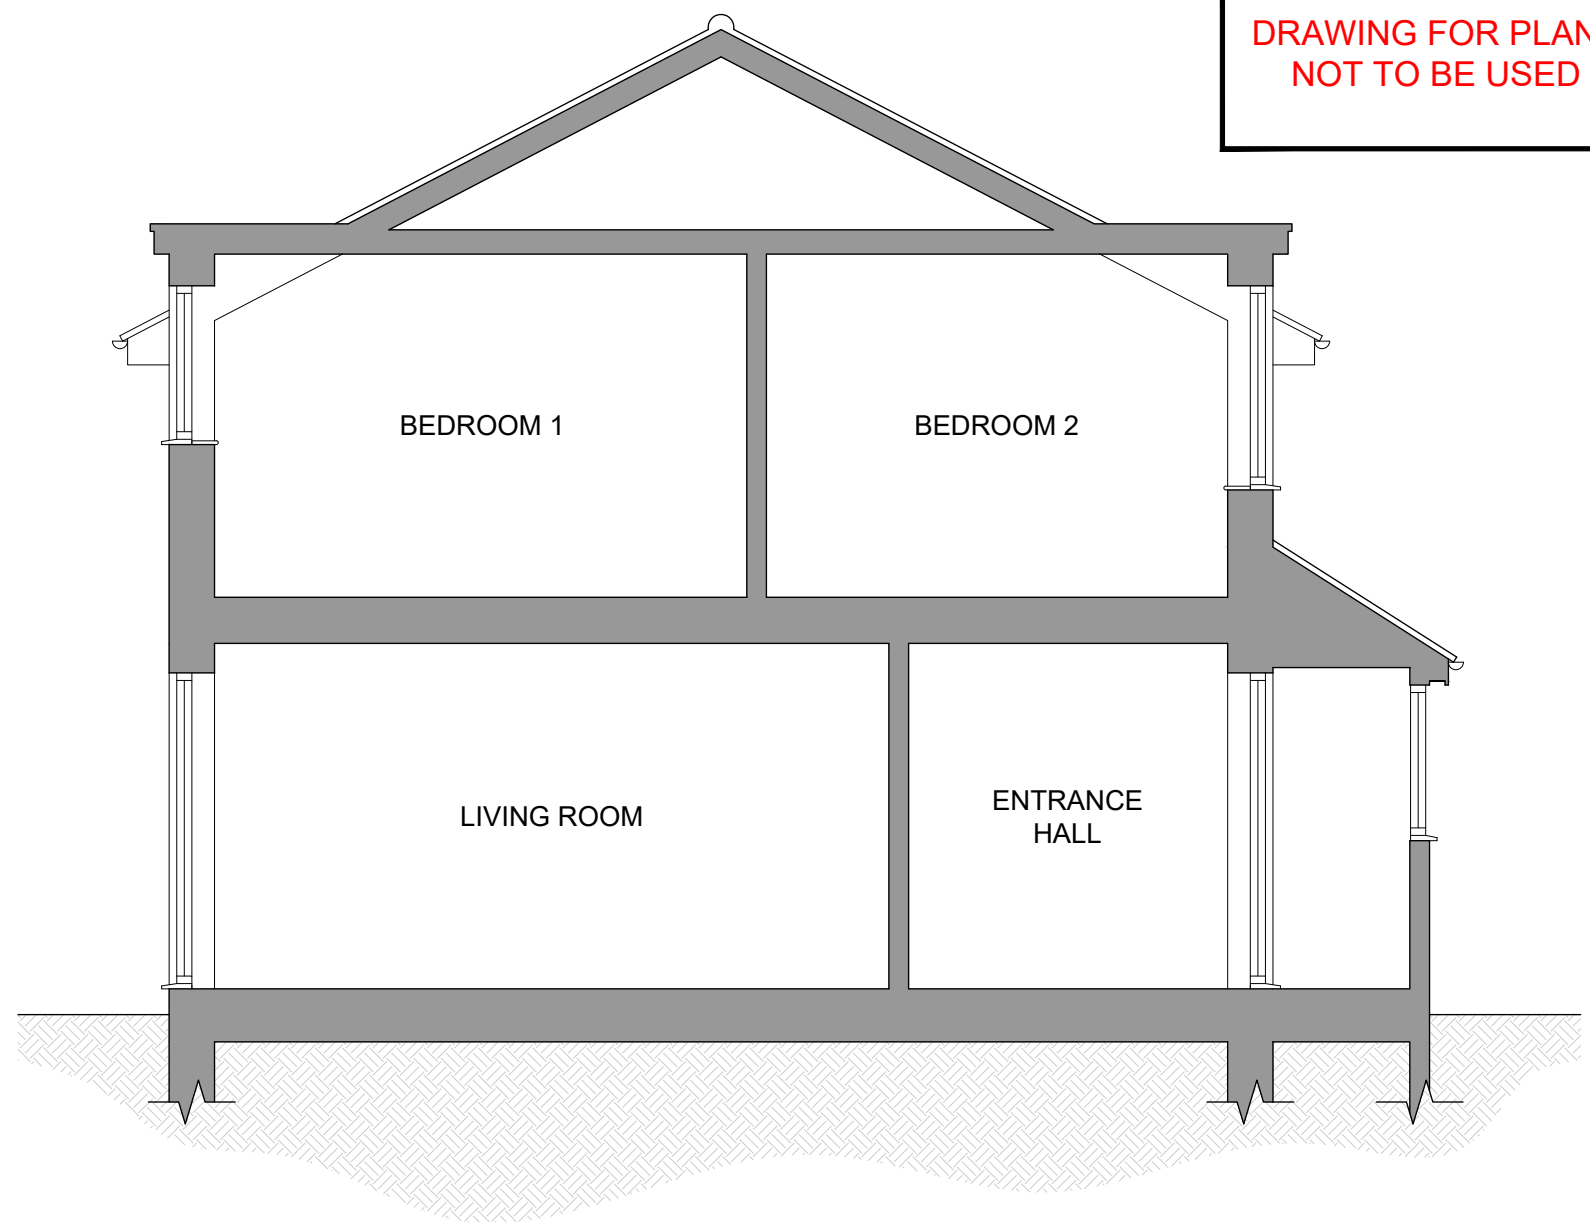

EXISTING SECTION A-A
Scale 1:50

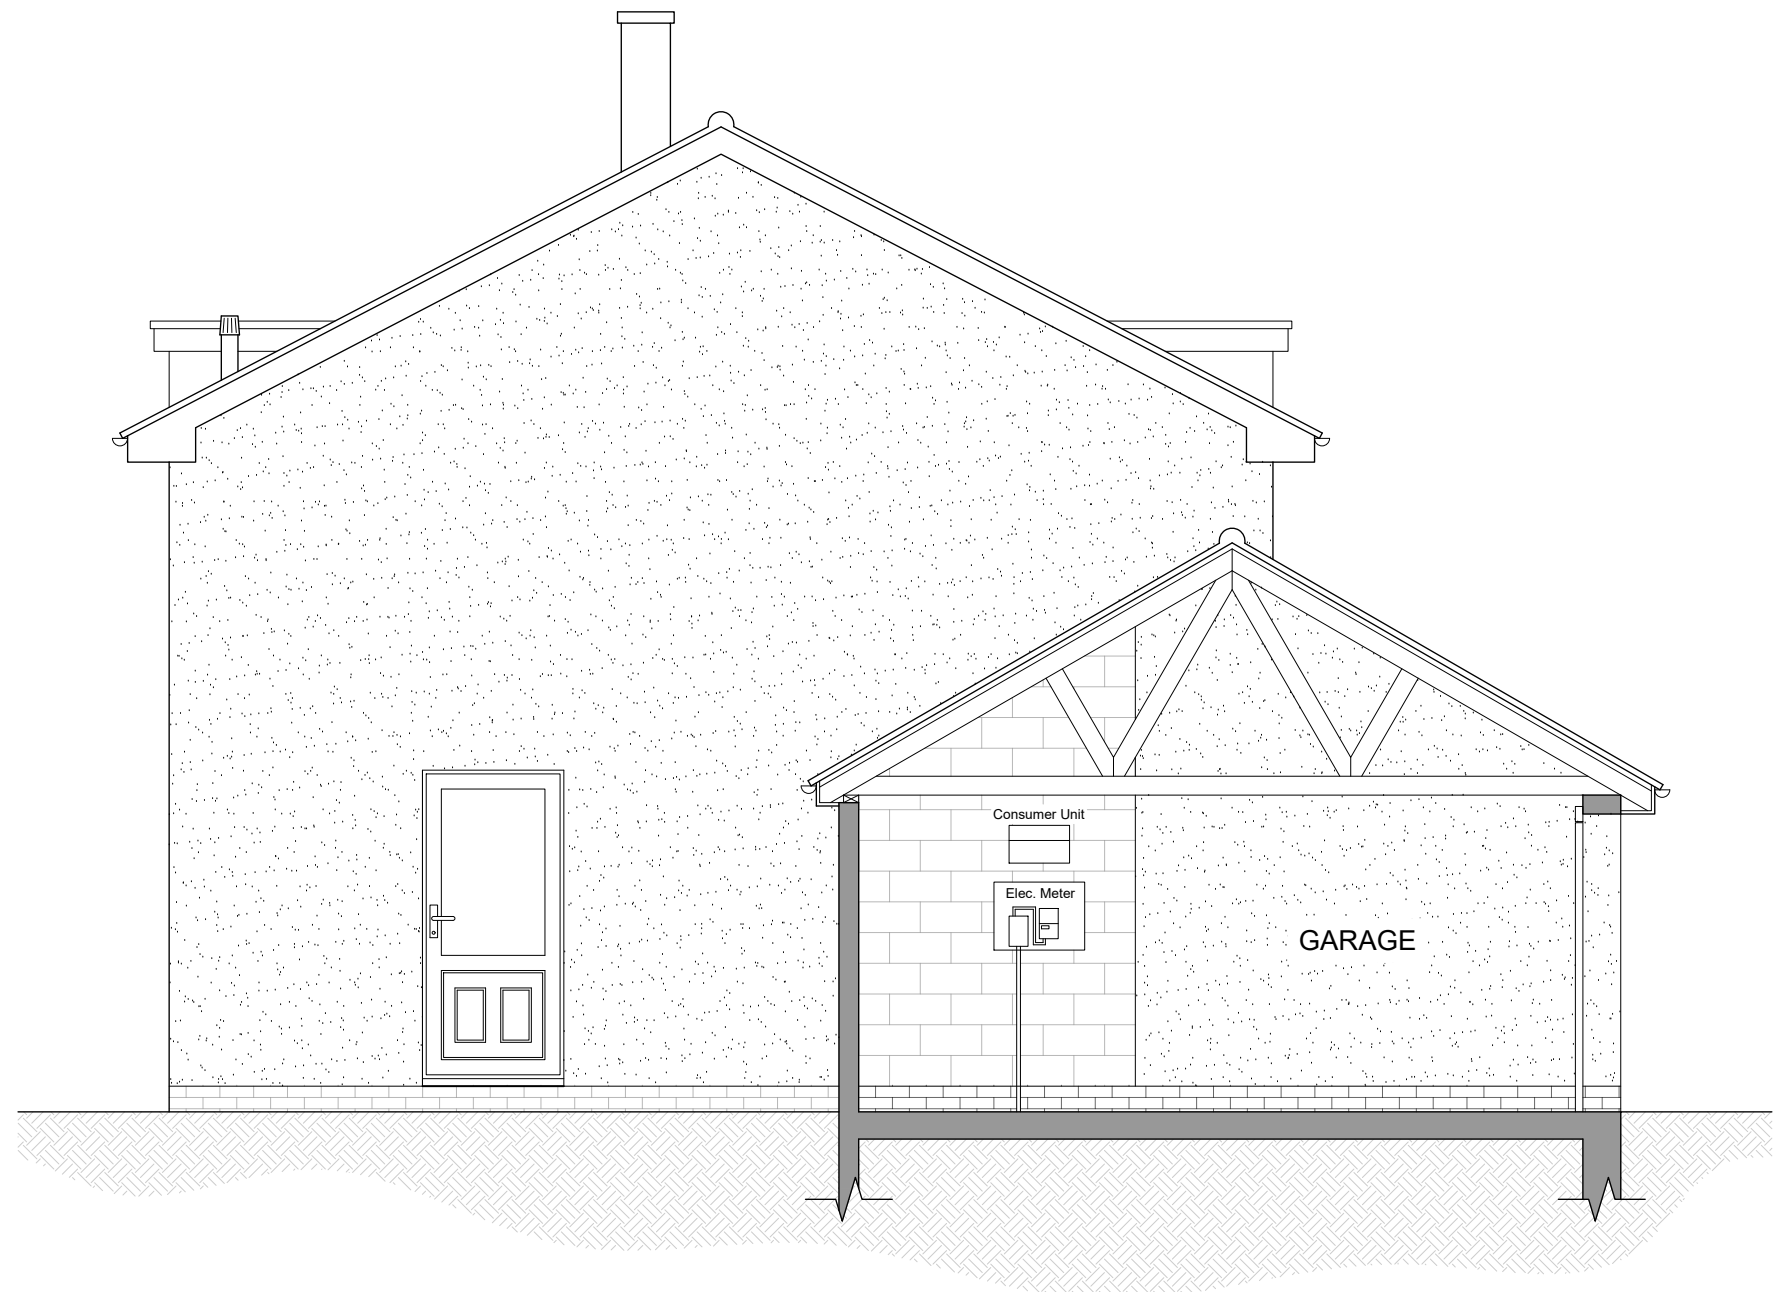

EXISTING SECTION B-B
Scale 1:50



SITE LOCATION PLAN
Scale 1:1250

**DRAWING FOR PLANNING PURPOSES ONLY.
NOT TO BE USED FOR CONSTRUCTION.**



Ground Floor
6 Pelhams Court
Marlborough
Wiltshire SN8 2AG

T. 01672 518 278
E. info@tuttlearchserv.co.uk
F. facebook.com/tuttlearchserv
W. tuttlearchserv.co.uk

JOB TITLE:
Proposed Extension & Alterations, 62 Swan Meadow,
Pewsey, Wiltshire, SN9 5HP

For Mr J. Lund

DRAWING TITLE:
Existing Floor Plans, Elevations, Sections,
Site Location and Block Plan

JOB NO:
-

DRAWING NO:
62 Swan Meadow - Existing - 01

REV:
-

REVISION DESCRIPTIONS:

SCALE: As Shown	DATE: Mar 26	DRAWN BY: BJ	PAPER SIZE: A1
---------------------------	------------------------	------------------------	--------------------------