



Datum 155.00
EXISTING SITE SECTION A-A
SCALE 1:200

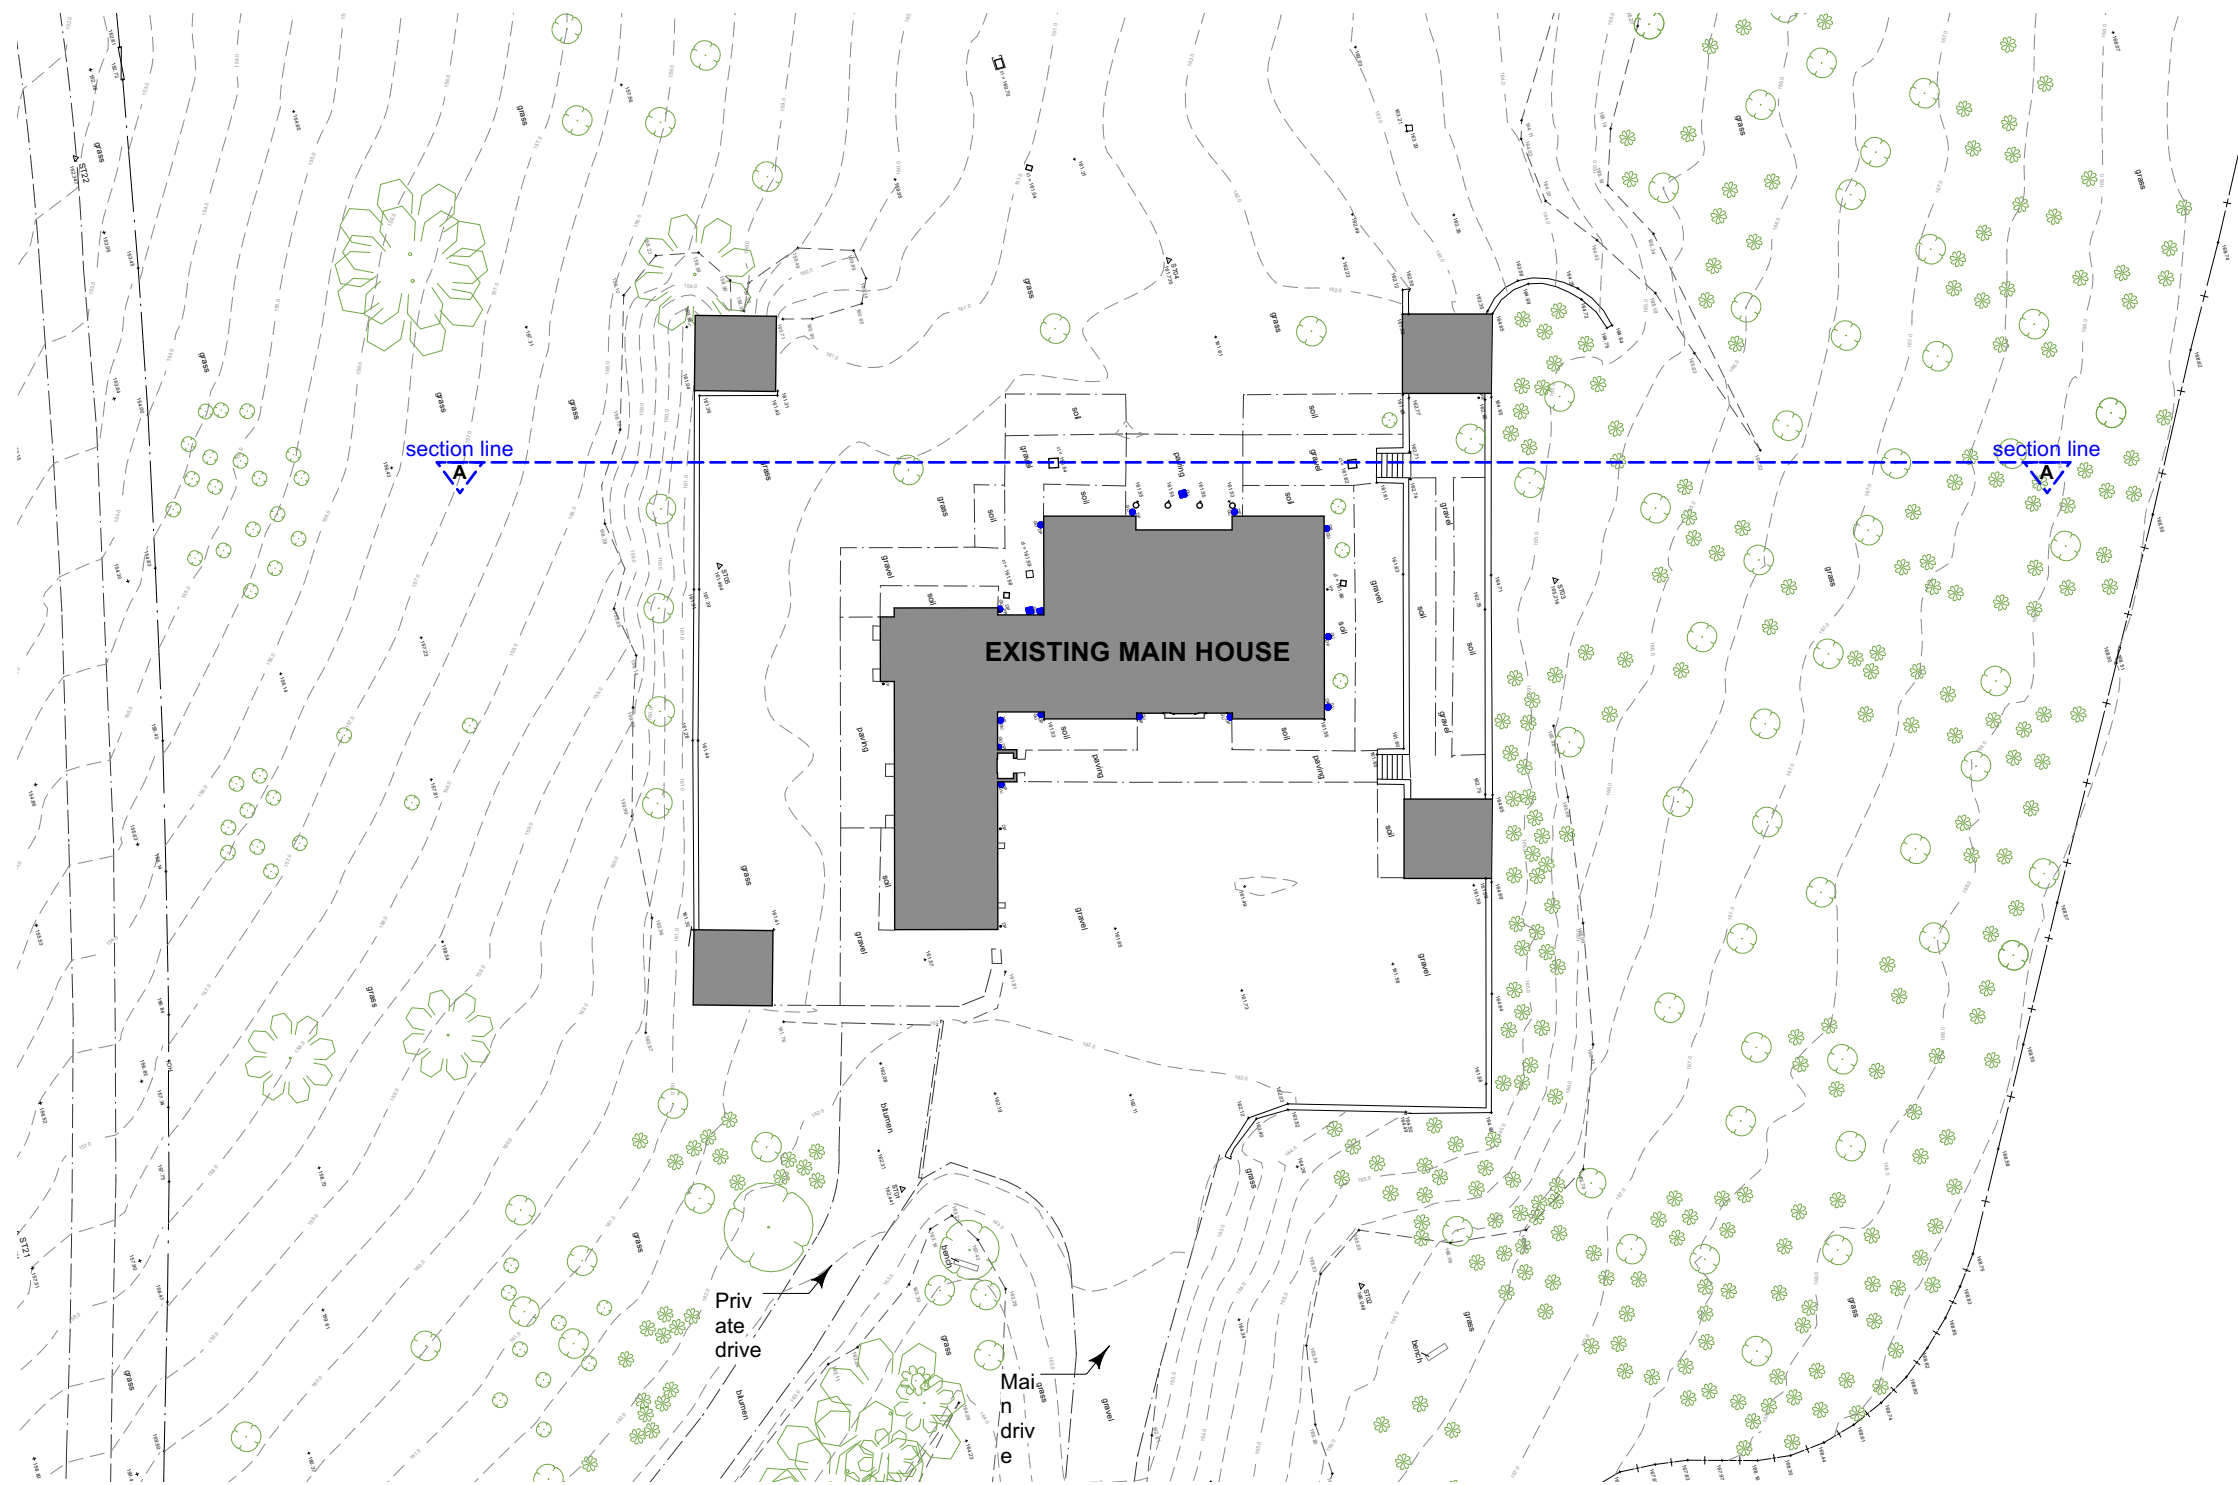

SITE PLAN
SCALE 1:500

General Notes:

1. This drawing is to be read in conjunction with other consultants drawings.
2. Check site conditions prior to commencement of work.
3. Discrepancies must be reported directly to the Architect.
4. Do not scale off drawing, use figured dimensions only, unless for planning purposes.
5. This drawing may be issued in colour, and may be a non-standard paper size.

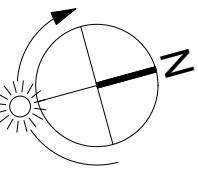

KEY:

Existing Building

A	11/04/2024	Issued for consent.	AJH
Rev	Date	Notes	Drawn
Scale	1 : 200 @ A1		
QA Serial Number		98597 YIANGOU Yiangou Architects, Dyer House, 3 Dyer Street, Cirencester, Gloucestershire, GL7 2PP t 01285 888150 e architecture@yiangou.com w www.yiangou.com	
Project Address	Manton Farmhouse, Fyfield Yard, Manton, Wiltshire, SN8 4HB		
Project Description	Proposed Alterations and Extensions		
Drawing Title	Existing Main House site sections		
Drawing No.	2807-1008	Rev.	A