




EXISTING SURVEY DRAWING ONLY.
NOT TO BE USED FOR CONSTRUCTION.

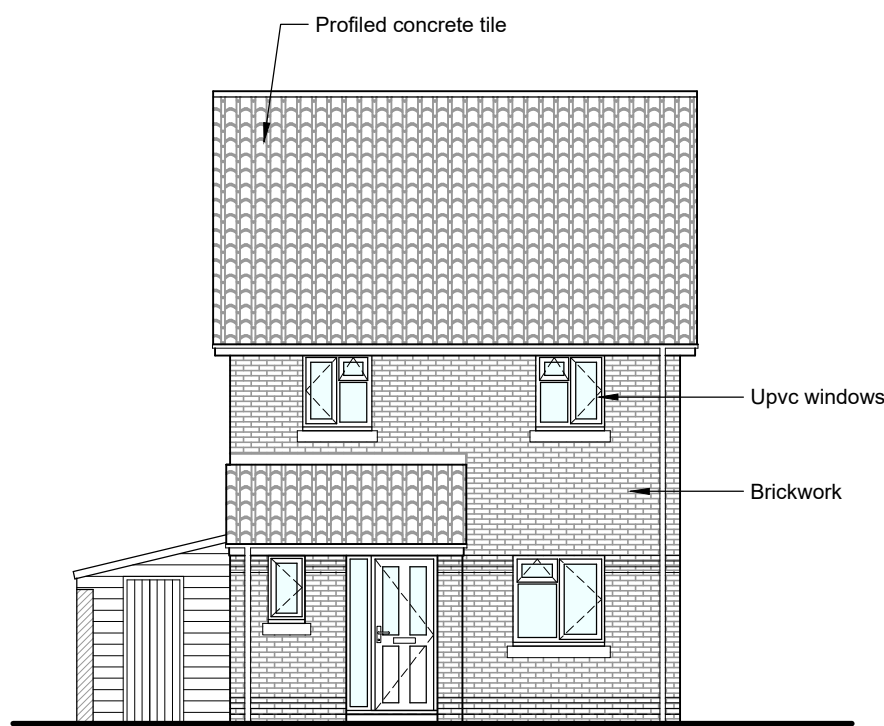

EXISTING FRONT ELEVATION (north)
Scale 1:100

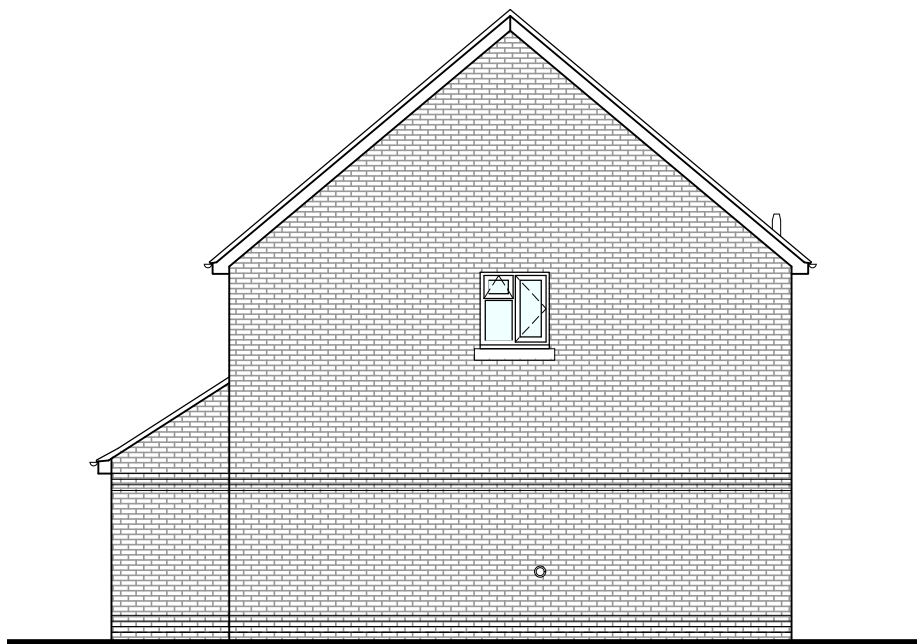


EXISTING SIDE ELEVATION (west)
Scale 1:100

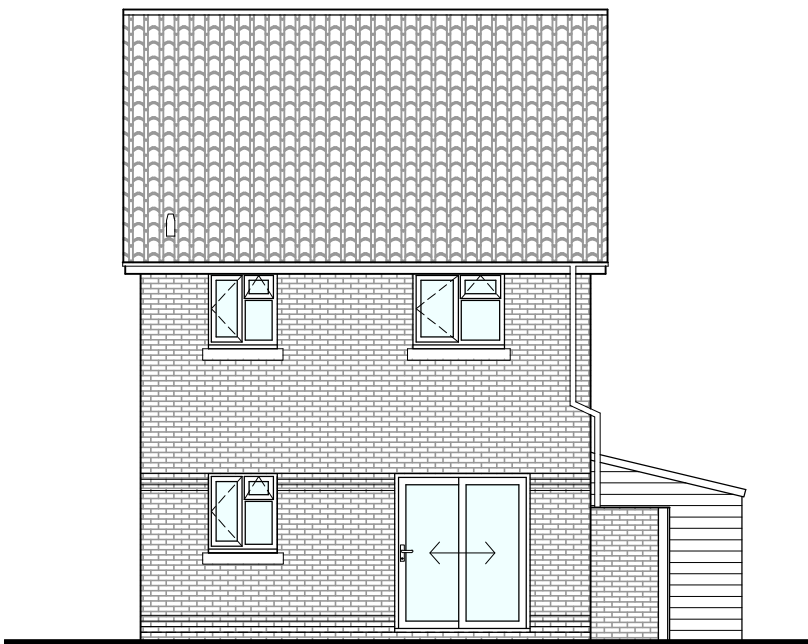


EXISTING REAR ELEVATION (south)
Scale 1:100




EXISTING SIDE ELEVATION (east)
Scale 1:100

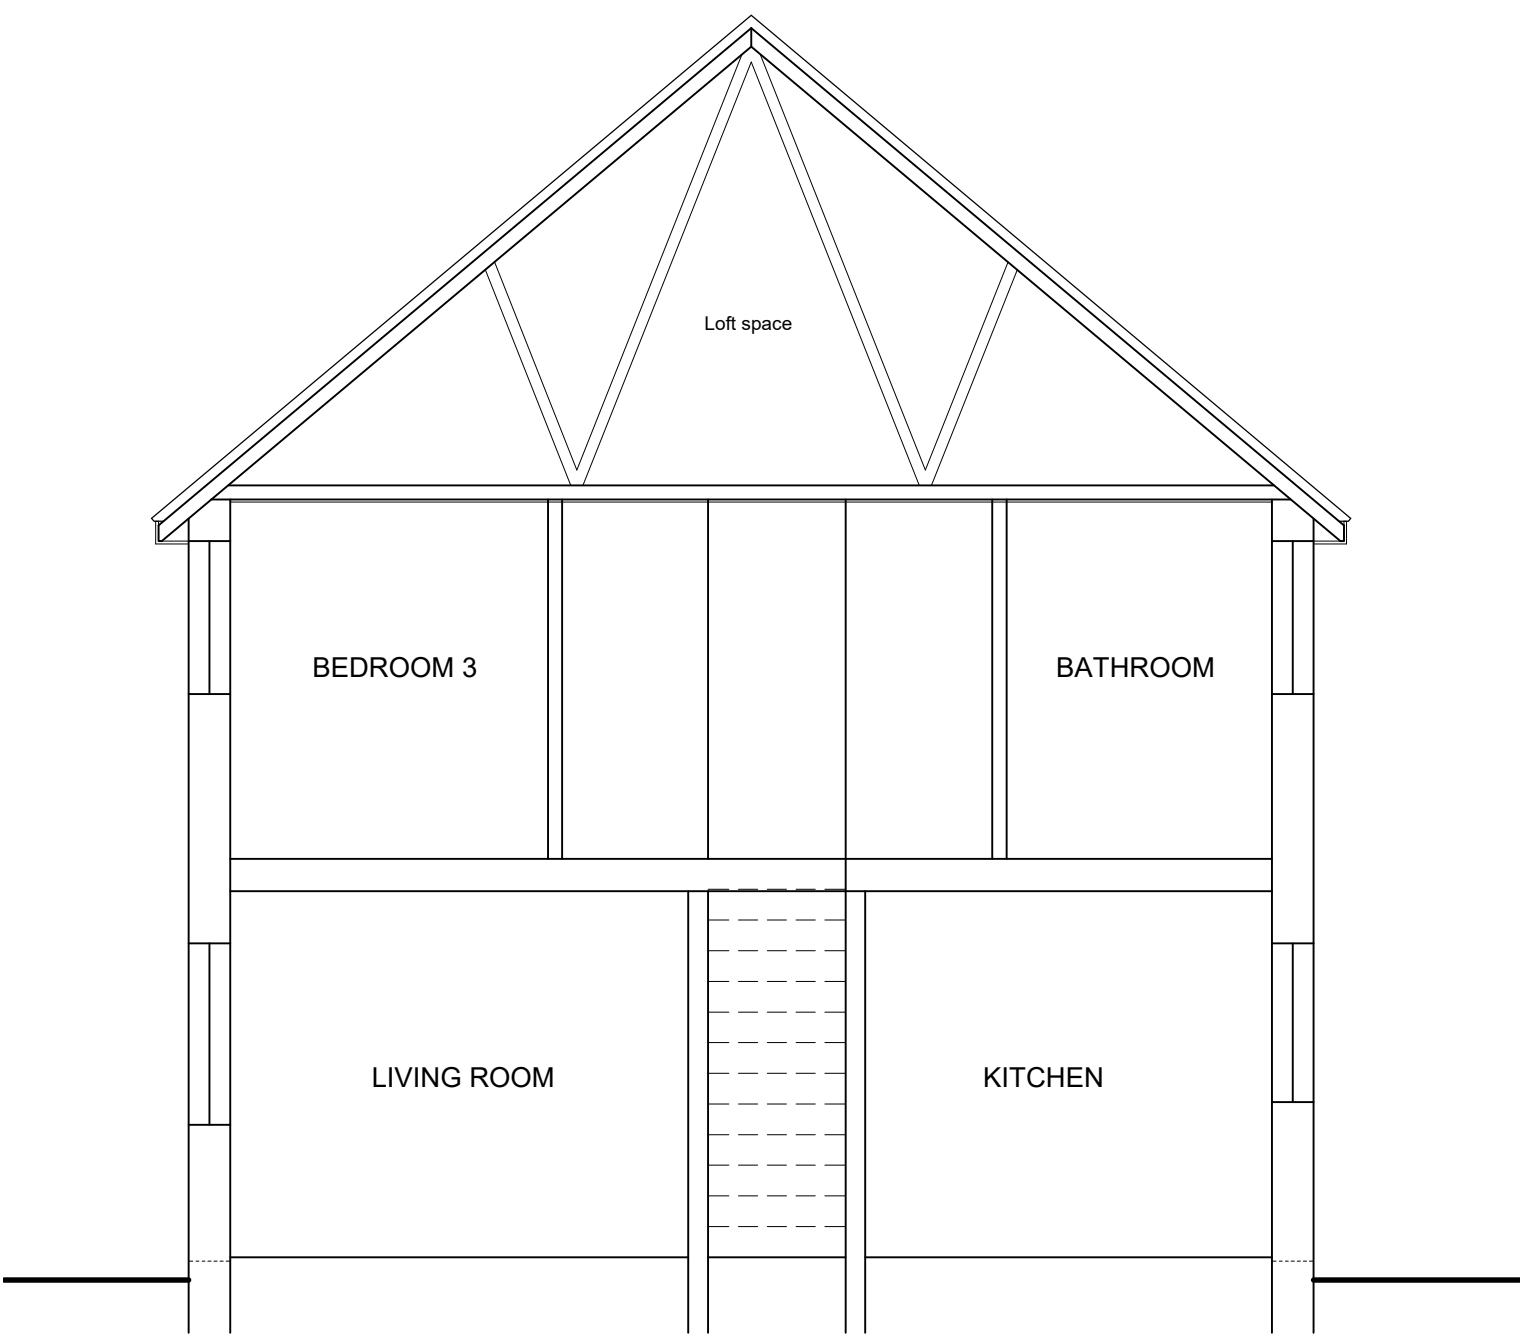


EXISTING SECTION A - A
Scale 1:50

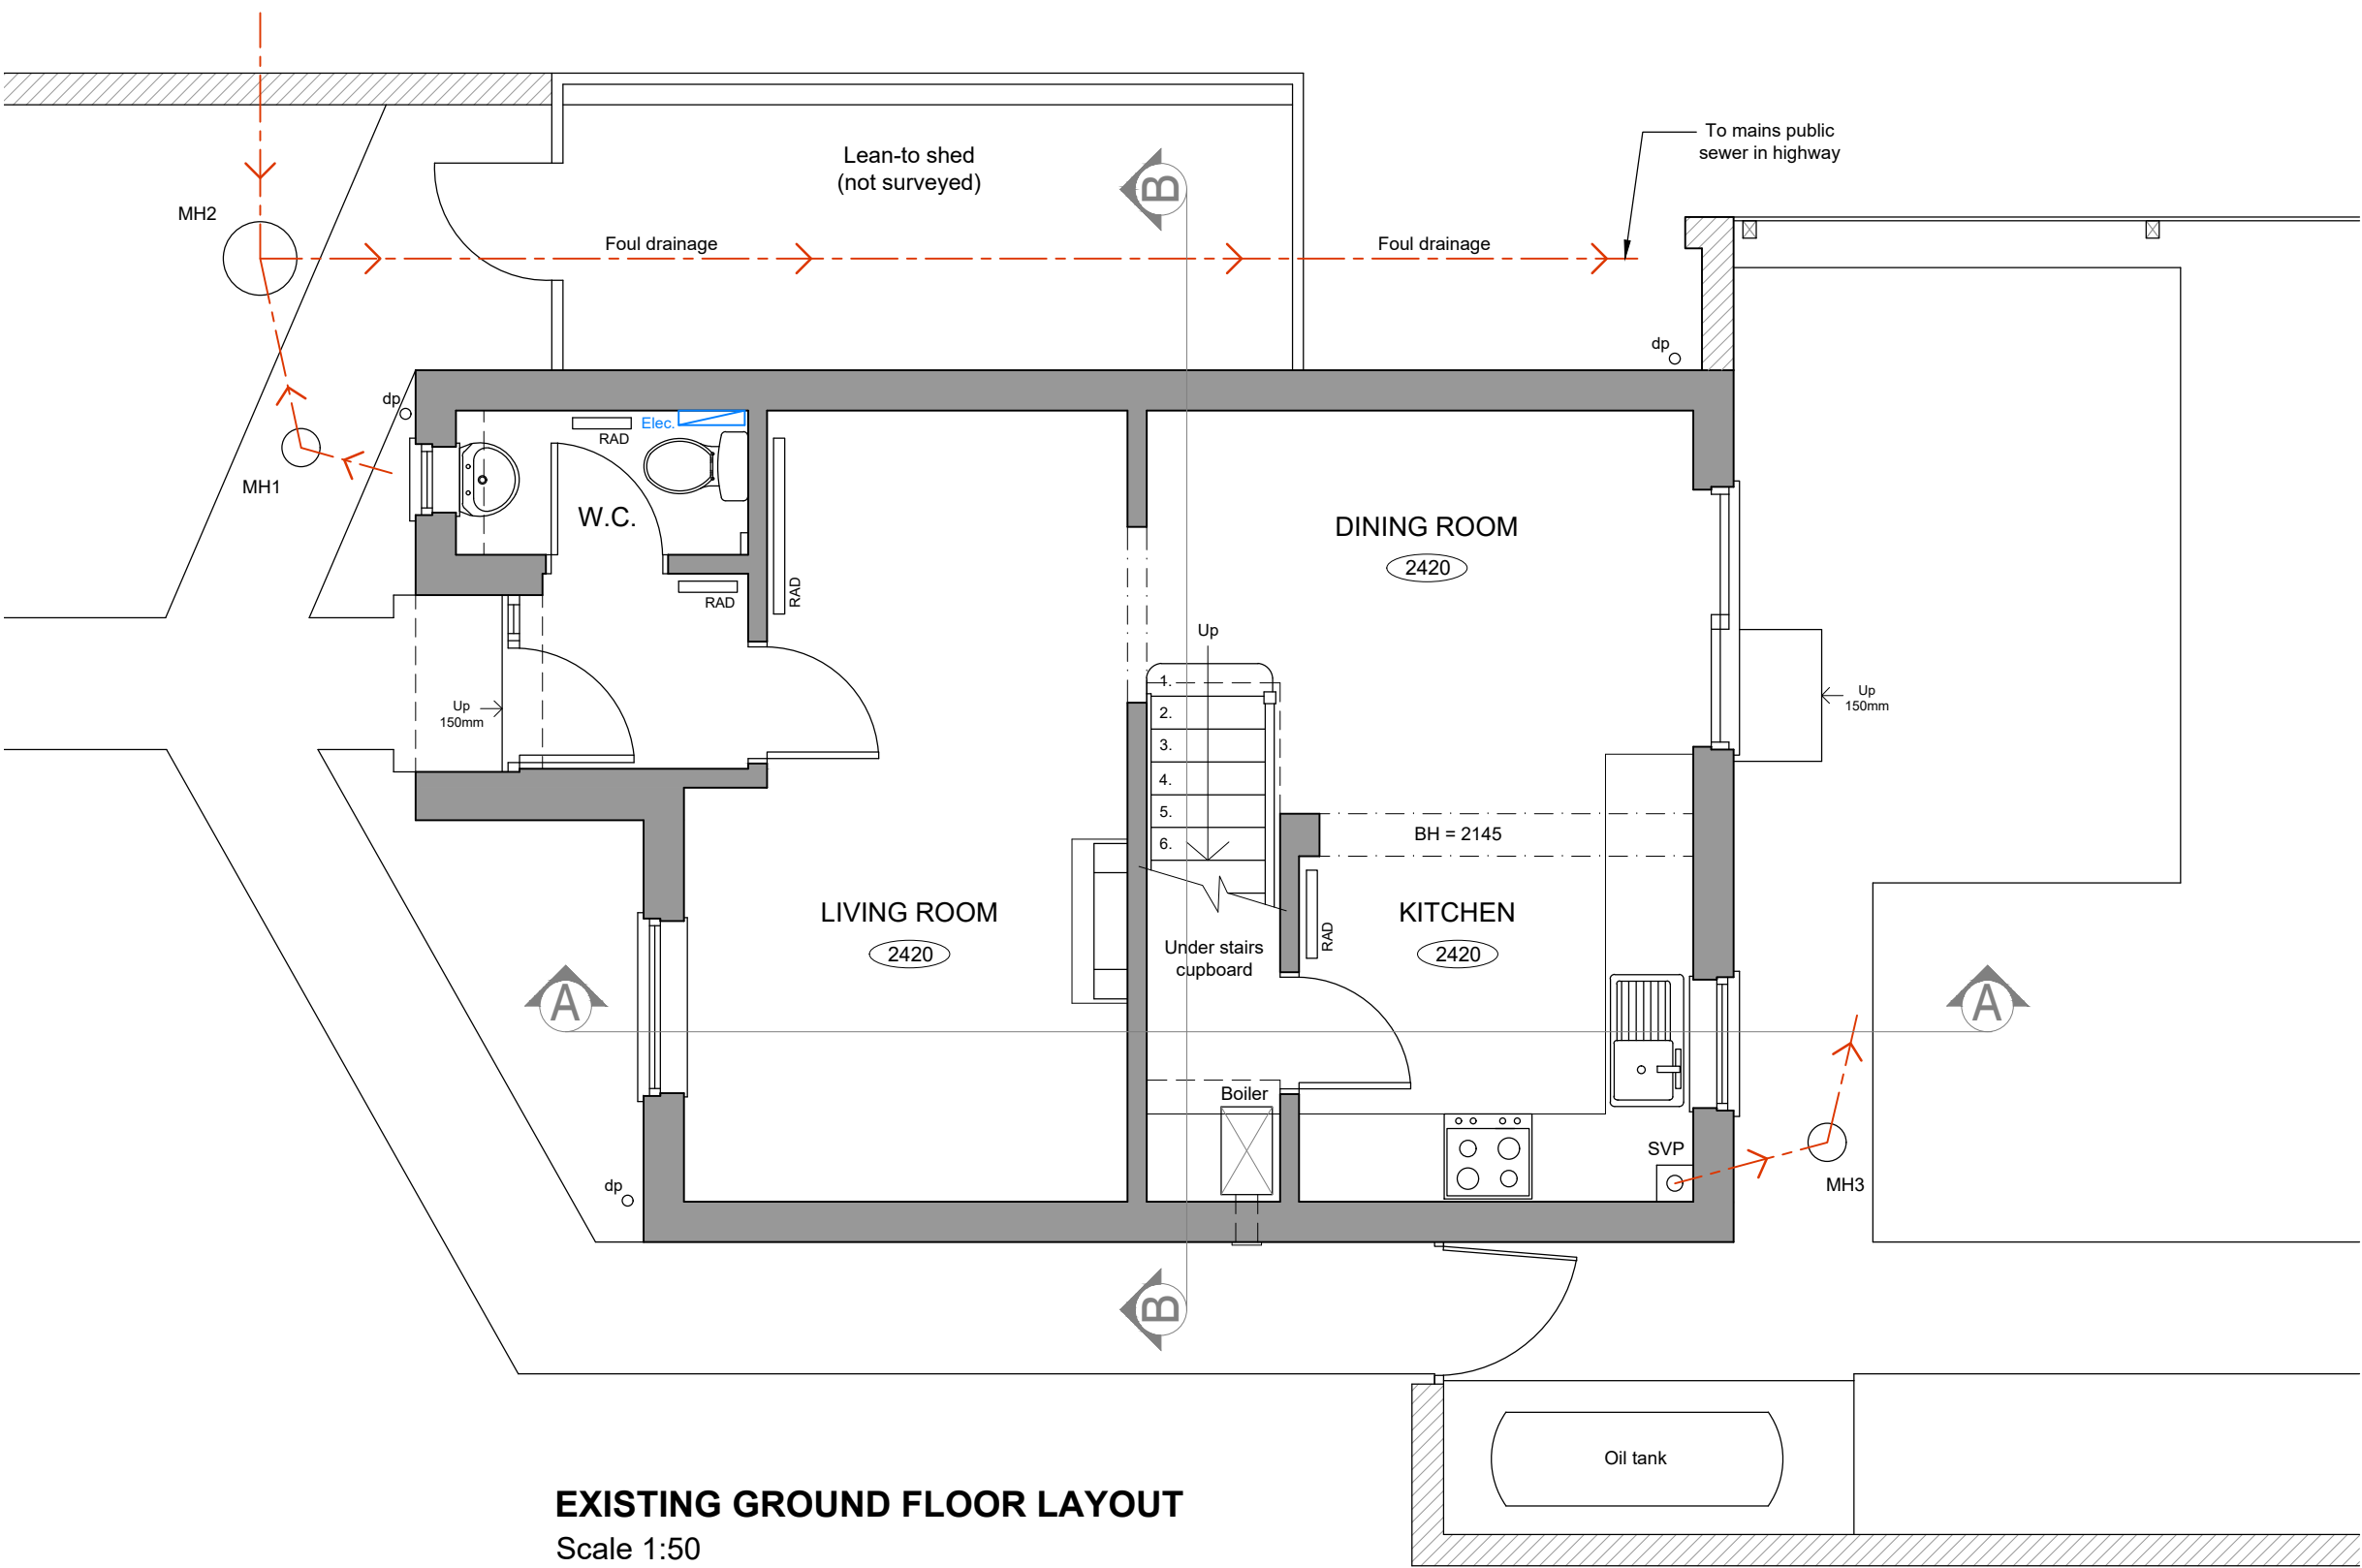


EXISTING GROUND FLOOR LAYOUT
Scale 1:50

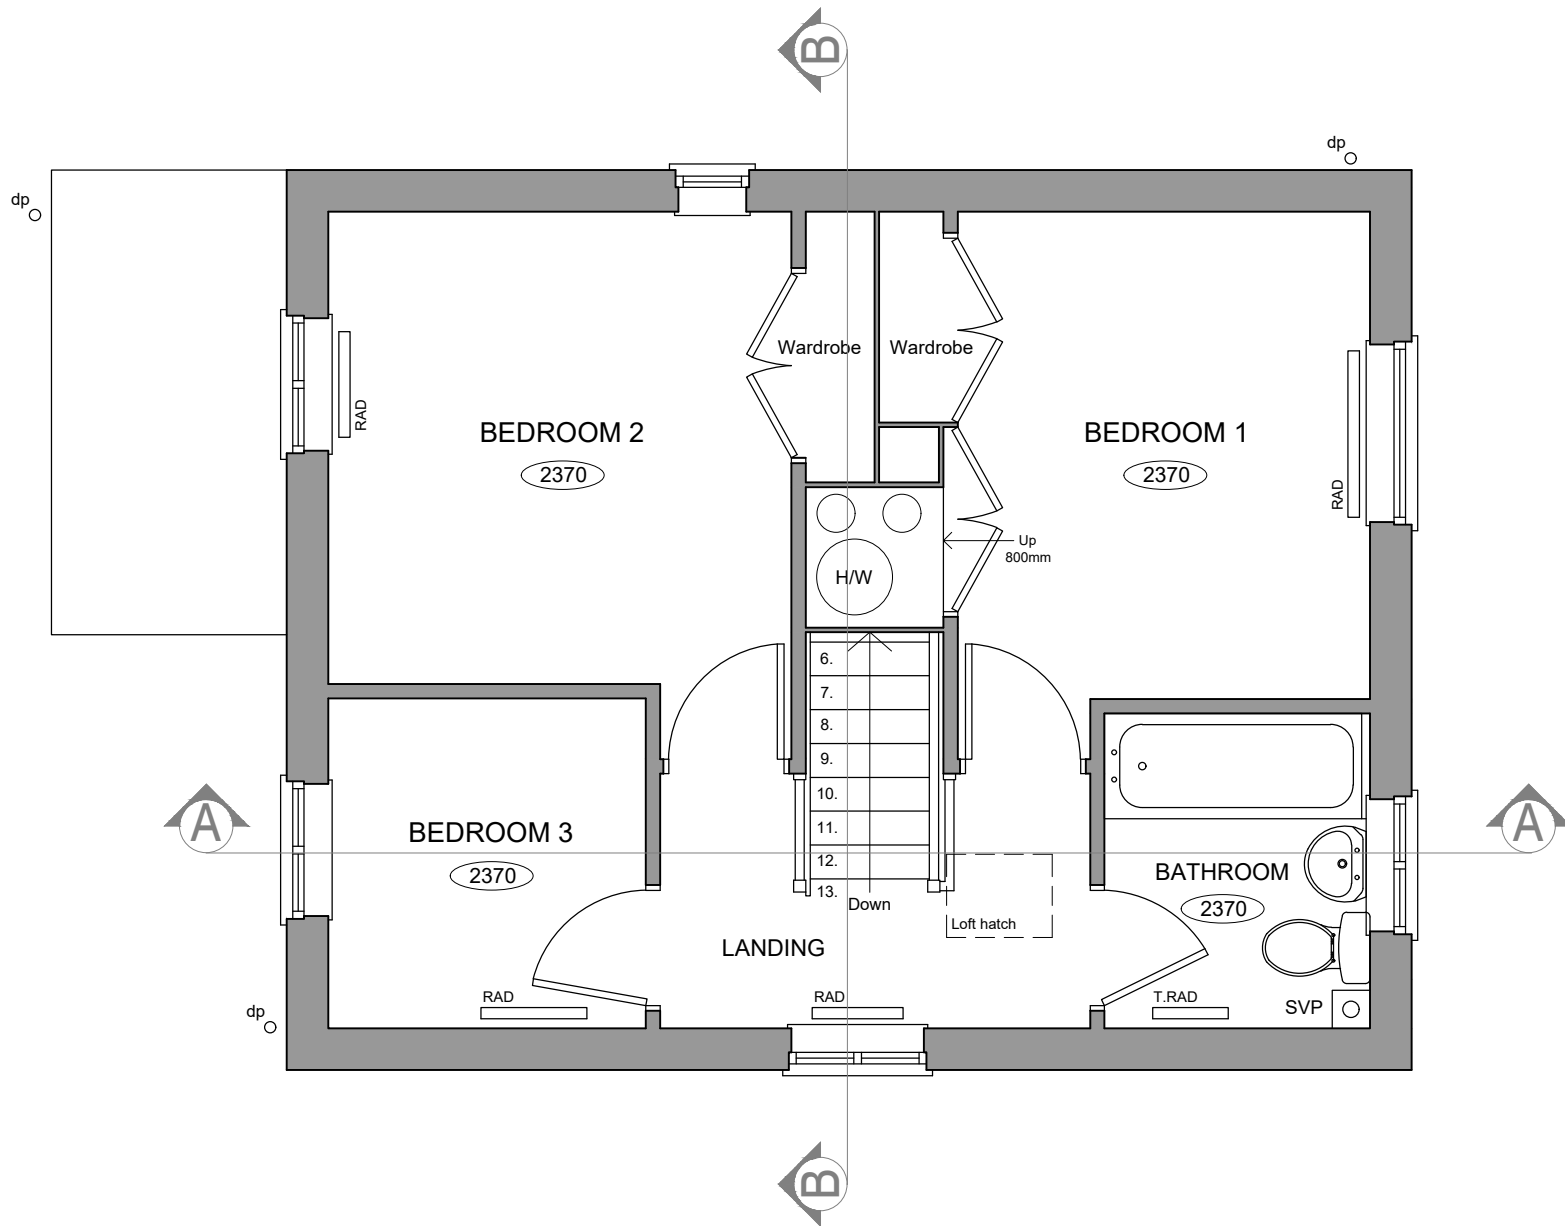

EXISTING FIRST FLOOR LAYOUT
Scale 1:50

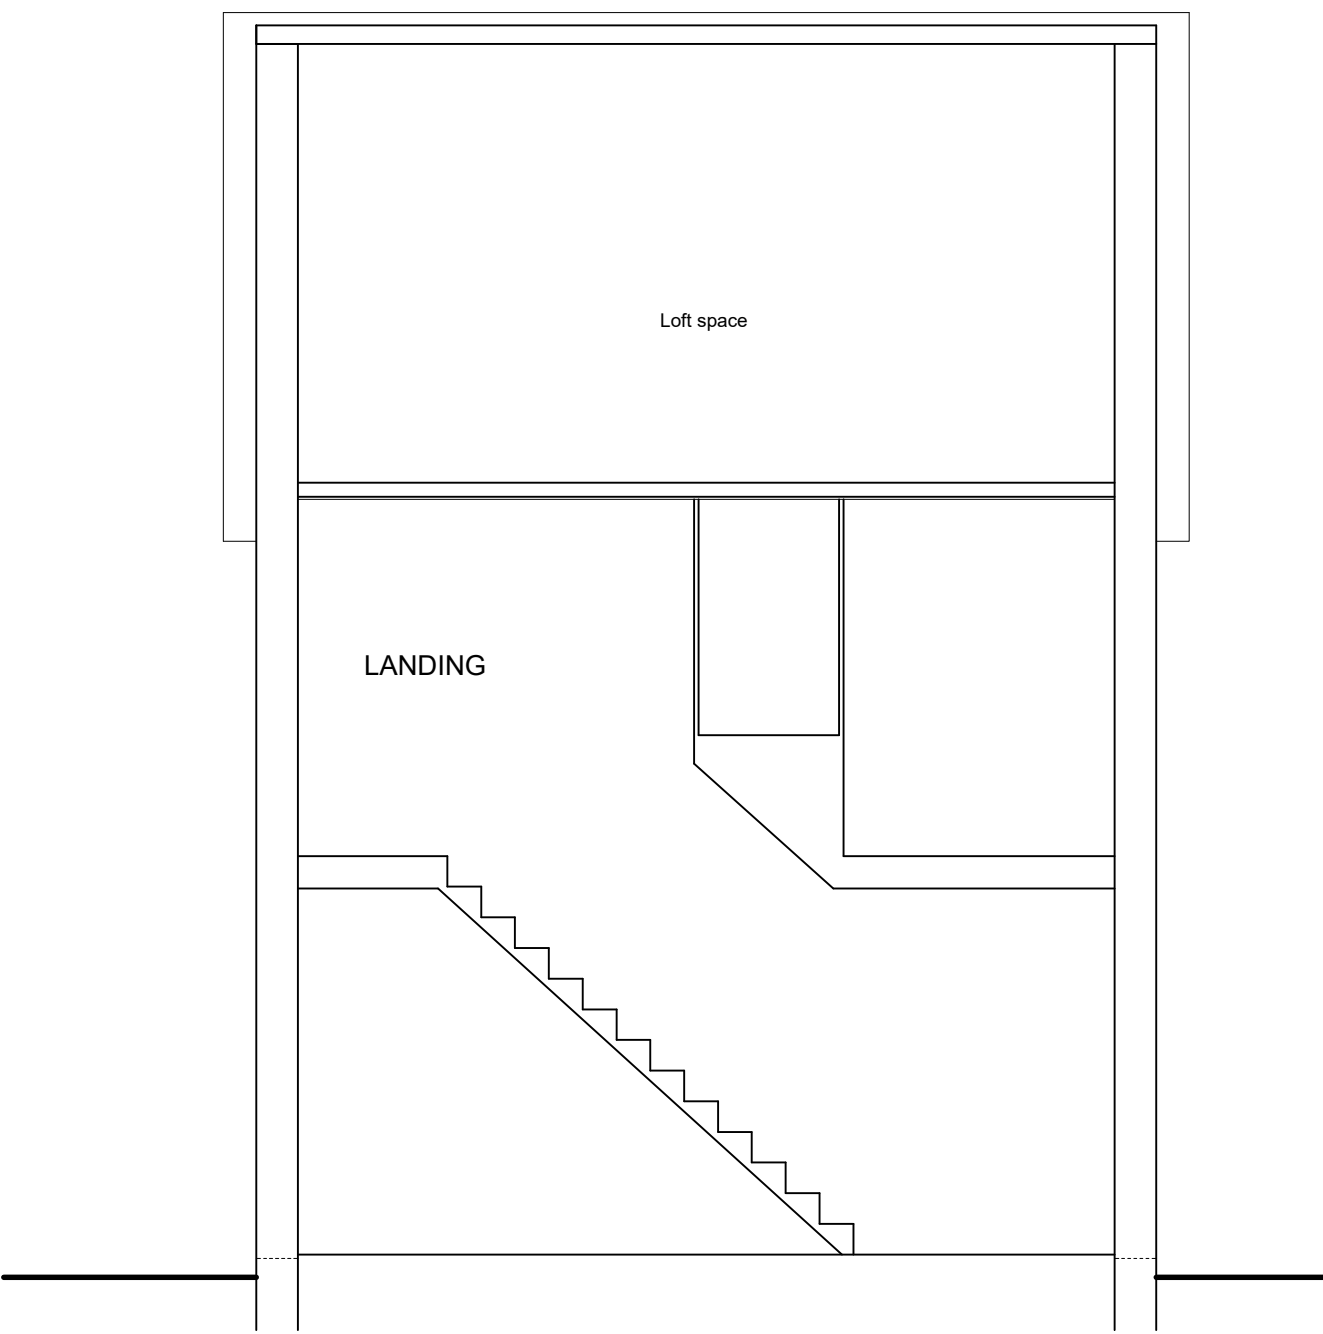

EXISTING SECTION B - B
Scale 1:50

 

JOB TITLE		DRAWING NUMBER		REV	
14 Broomcroft Road, Pewsey, Wiltshire, SN9 5AS		14 Broomcroft Road - Existing - 01			
For Mr and Mrs White		REVISIONS			
DRAWING TITLE		SCALE	DATE	DRAWN BY	PAPER SIZE
Existing Elevations, Ground and First Floor Layout and Existing Section A - A and B - B		As Indicated	March 26	AJA	A1
					JOB No.
					1689



Ground Floor
6 Pelhams Court
Marlborough
Wiltshire SN8 2AG

T. 01672 518 278
E. info@tuttlearchserv.co.uk
F. facebook.com/tuttlearchserv
W. tuttlearchserv.co.uk