



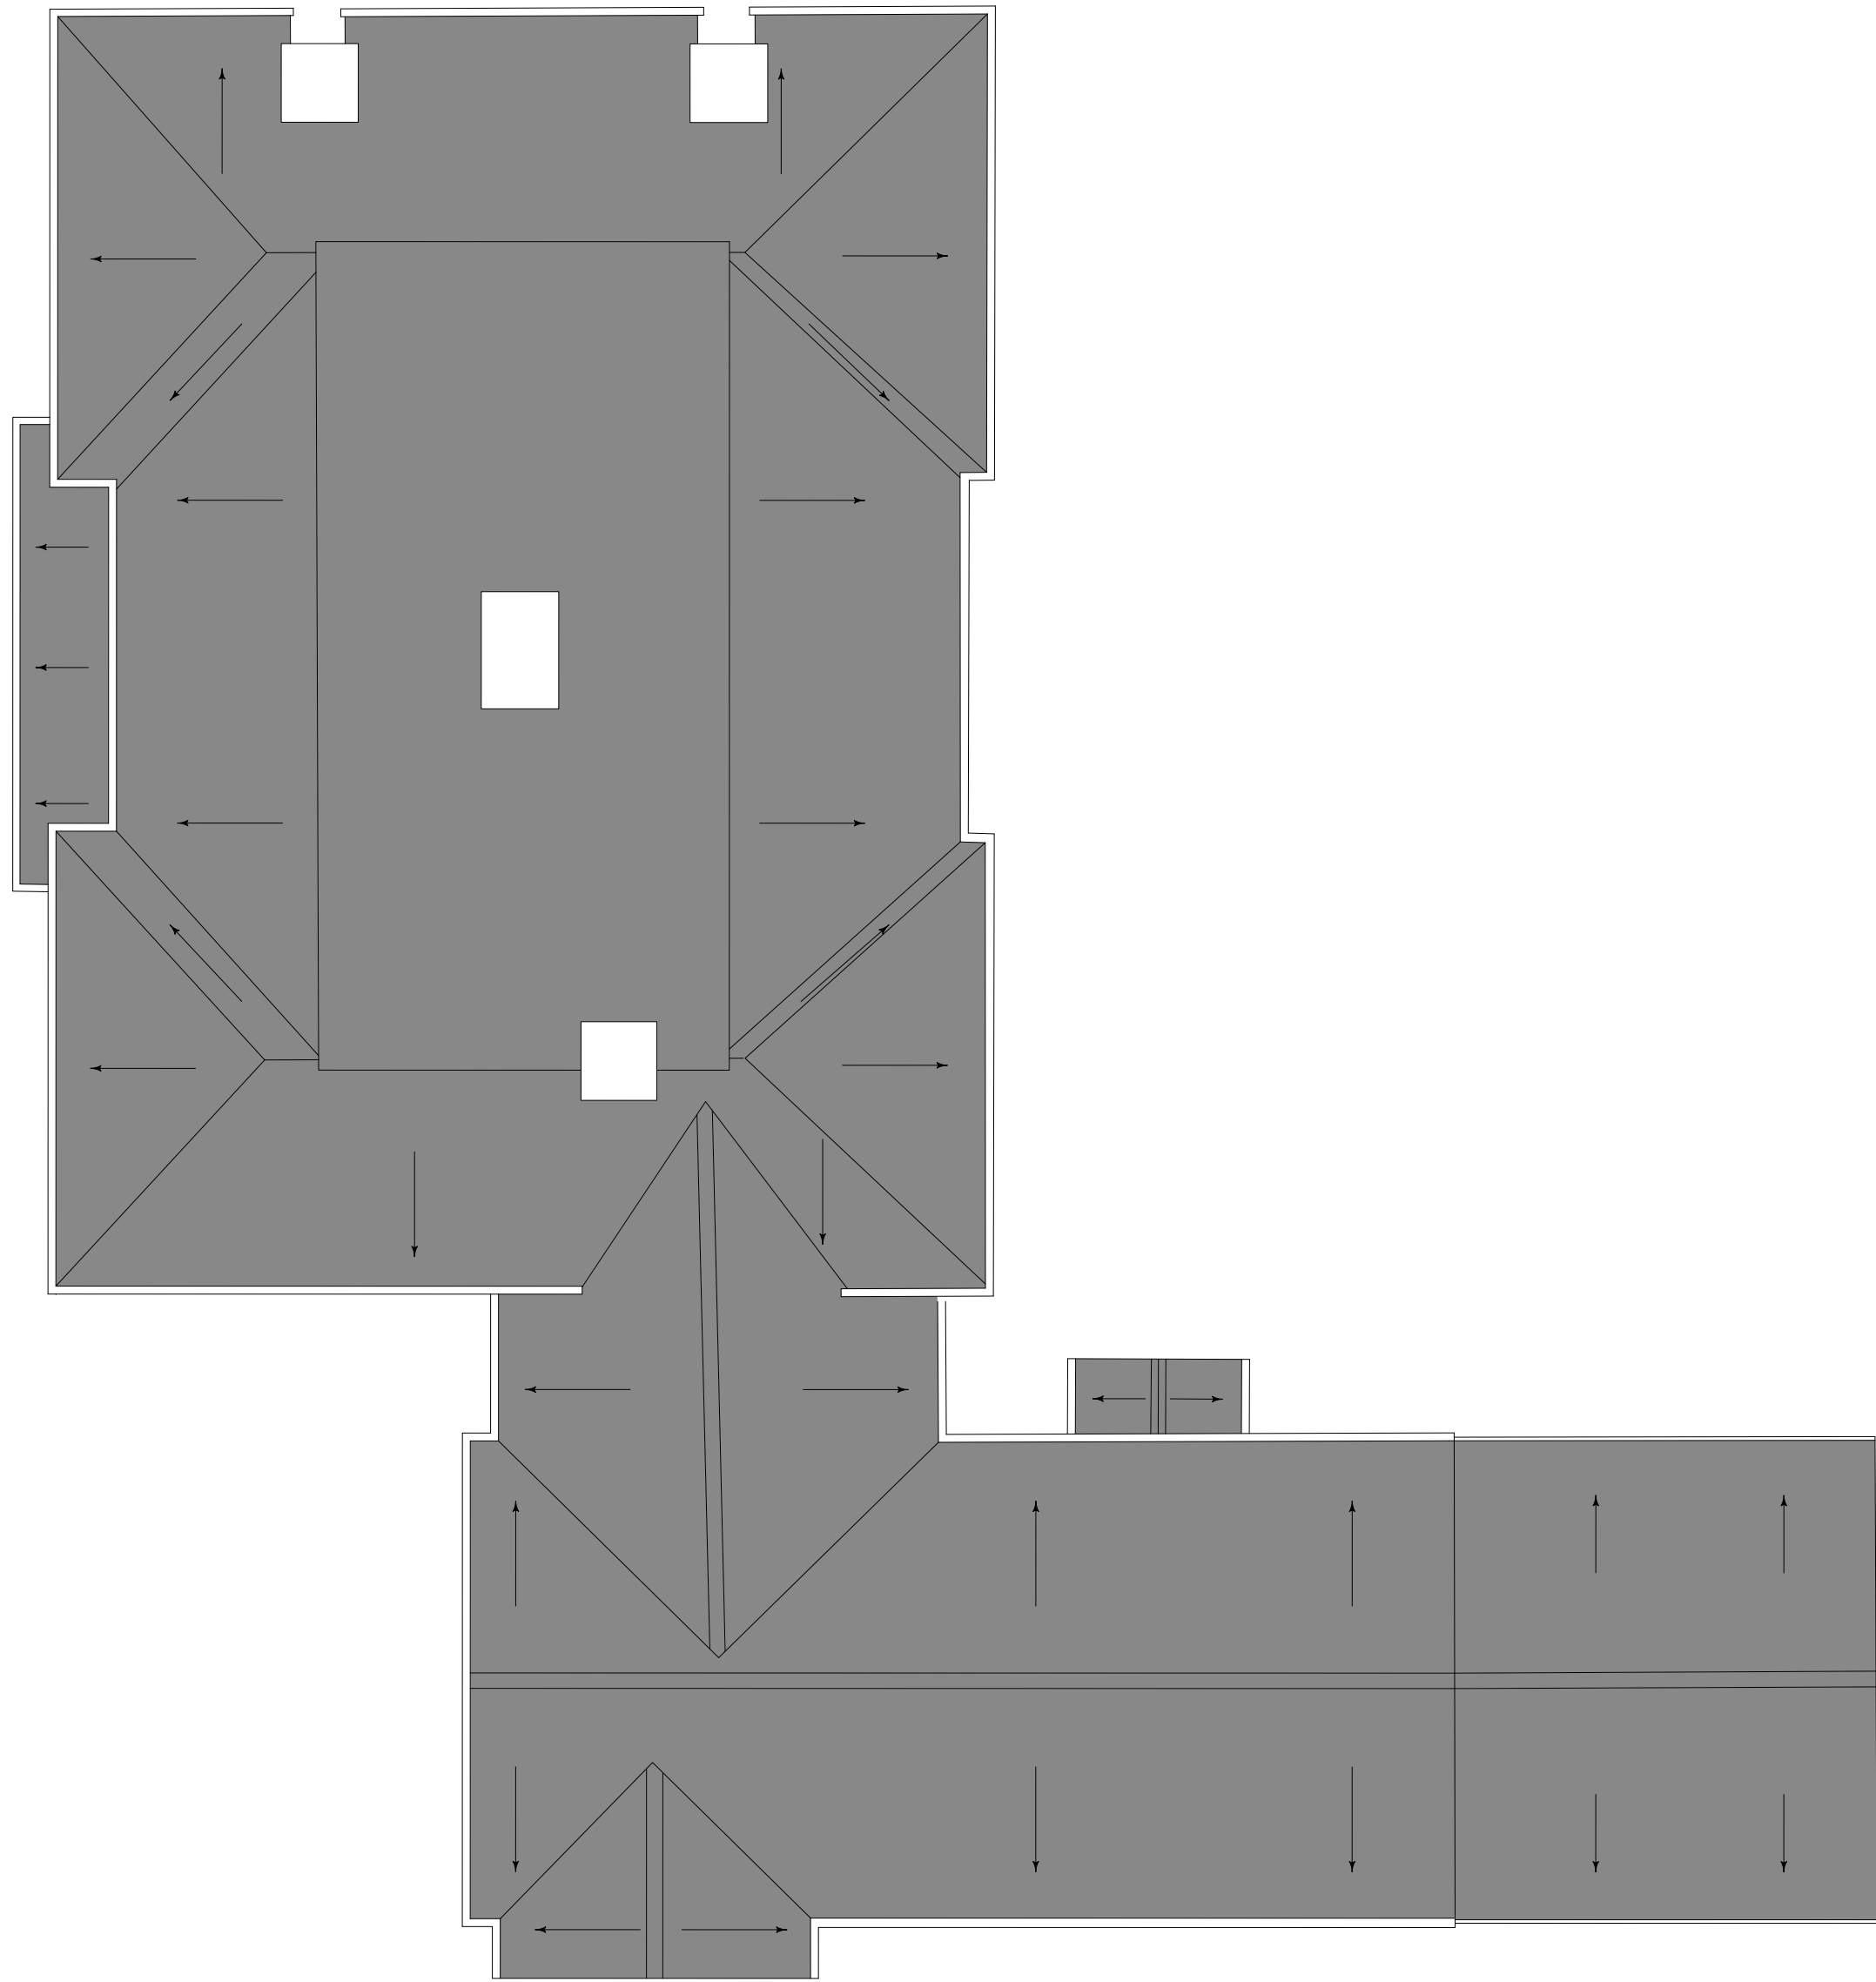

General Notes:

1. This drawing is to be read in conjunction with other consultants drawings.
2. Check site conditions prior to commencement of work.
3. Discrepancies must be reported directly to the Architect.
4. Do not scale off drawing, use figured dimensions only, unless for planning purposes.
5. This drawing may be issued in colour, and may be a non-standard paper size.

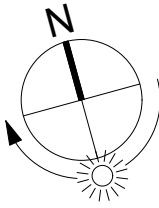

KEY:

Existing Roofs

A	11/04/2024	Issued for consent	SW
Rev	Date	Notes	Drawn
Scale	05m 1 : 100 @ A1 015ft		
QA Serial Number			
96583			
YIANGOU Yangou Architects, Dyer House, 3 Dyer Street, Cirencester, Gloucestershire, GL7 2PP t 01285 888150 e architecture@yangou.com w www.yangou.com			
Project Address	Manton Farmhouse, Fyfield Yard, Manton, Wiltshire, SN8 4HB		
Project Description	Proposed Alterations and Extension		
Drawing Title	Existing Roof Plan		
Drawing No.	2807-1007		Rev. A