


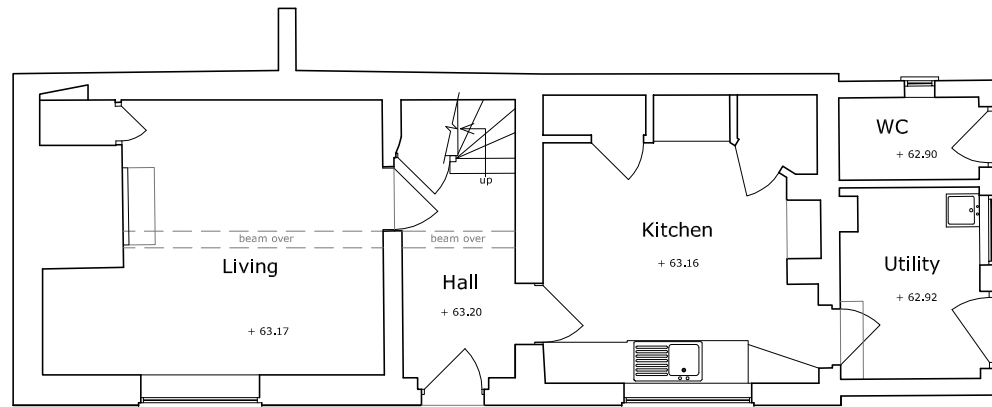

Existing Ground Floor Plan



Existing Site Plan (1:500)

0 METRES 20
SCALE 1:500

General Notes

0 METRES 5
SCALE 1:100



Drawing Status
Planning Submission

Rev.	Remarks	Date
------	---------	------

Project no.	25156	Scale	1:100 @ A3
Drawing no.	001	By	NY
		Date	Apr 26

Project
84 The Green
Great Cheverell
Devizes SN10 5UY

Title
Existing Ground Floor
and Site Plans



White Young Design Ltd
19 Love Lane, Watlington
Oxfordshire OX49 5RA

01491 612915
07860 313875
mail@whiteyoungdesign.com
www.whiteyoungdesign.com

© White Young Design Ltd