



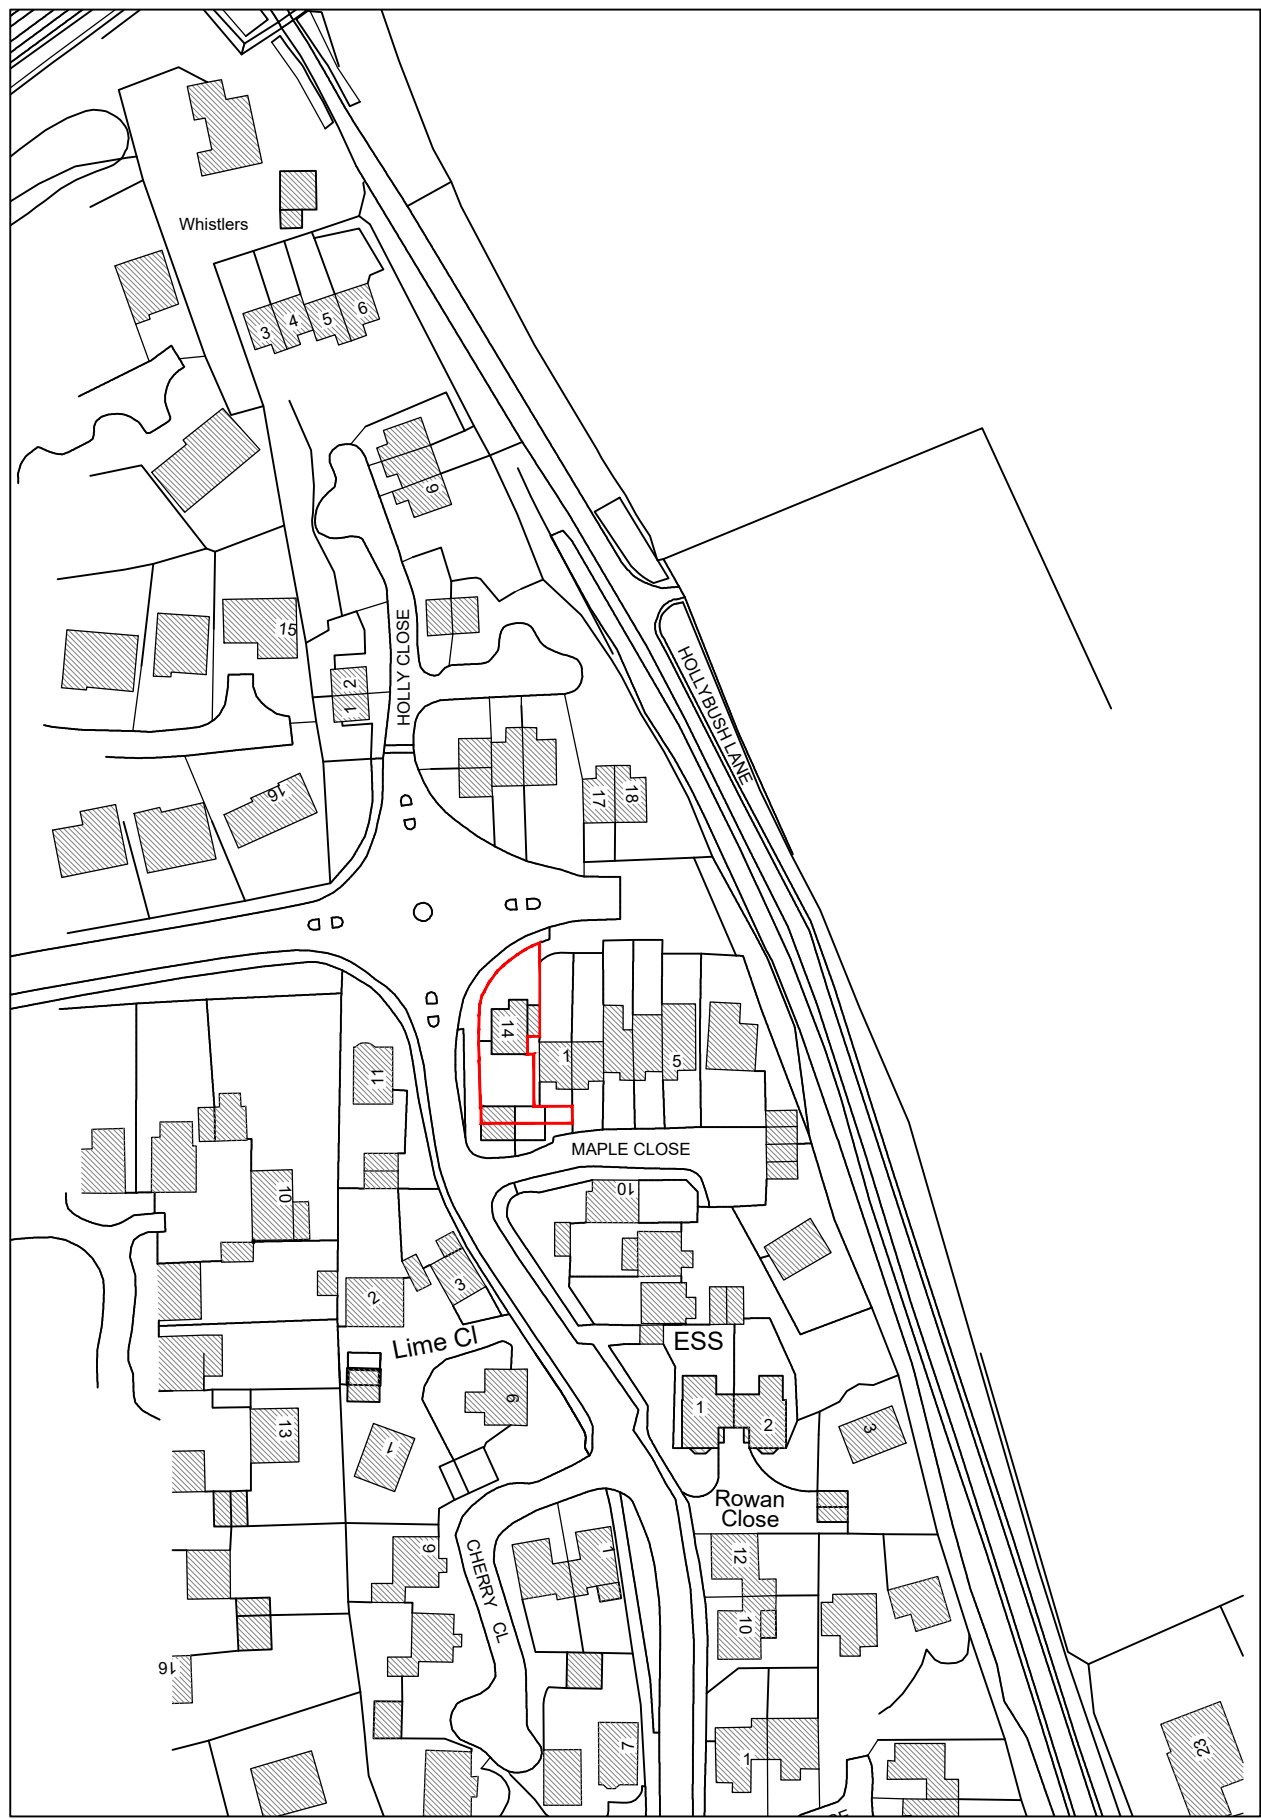


Ordnance Survey (c) Crown Copyright 2026. All rights reserved. Licence number 100022432


EXISTING SITE LOCATION PLAN
Scale 1:1250

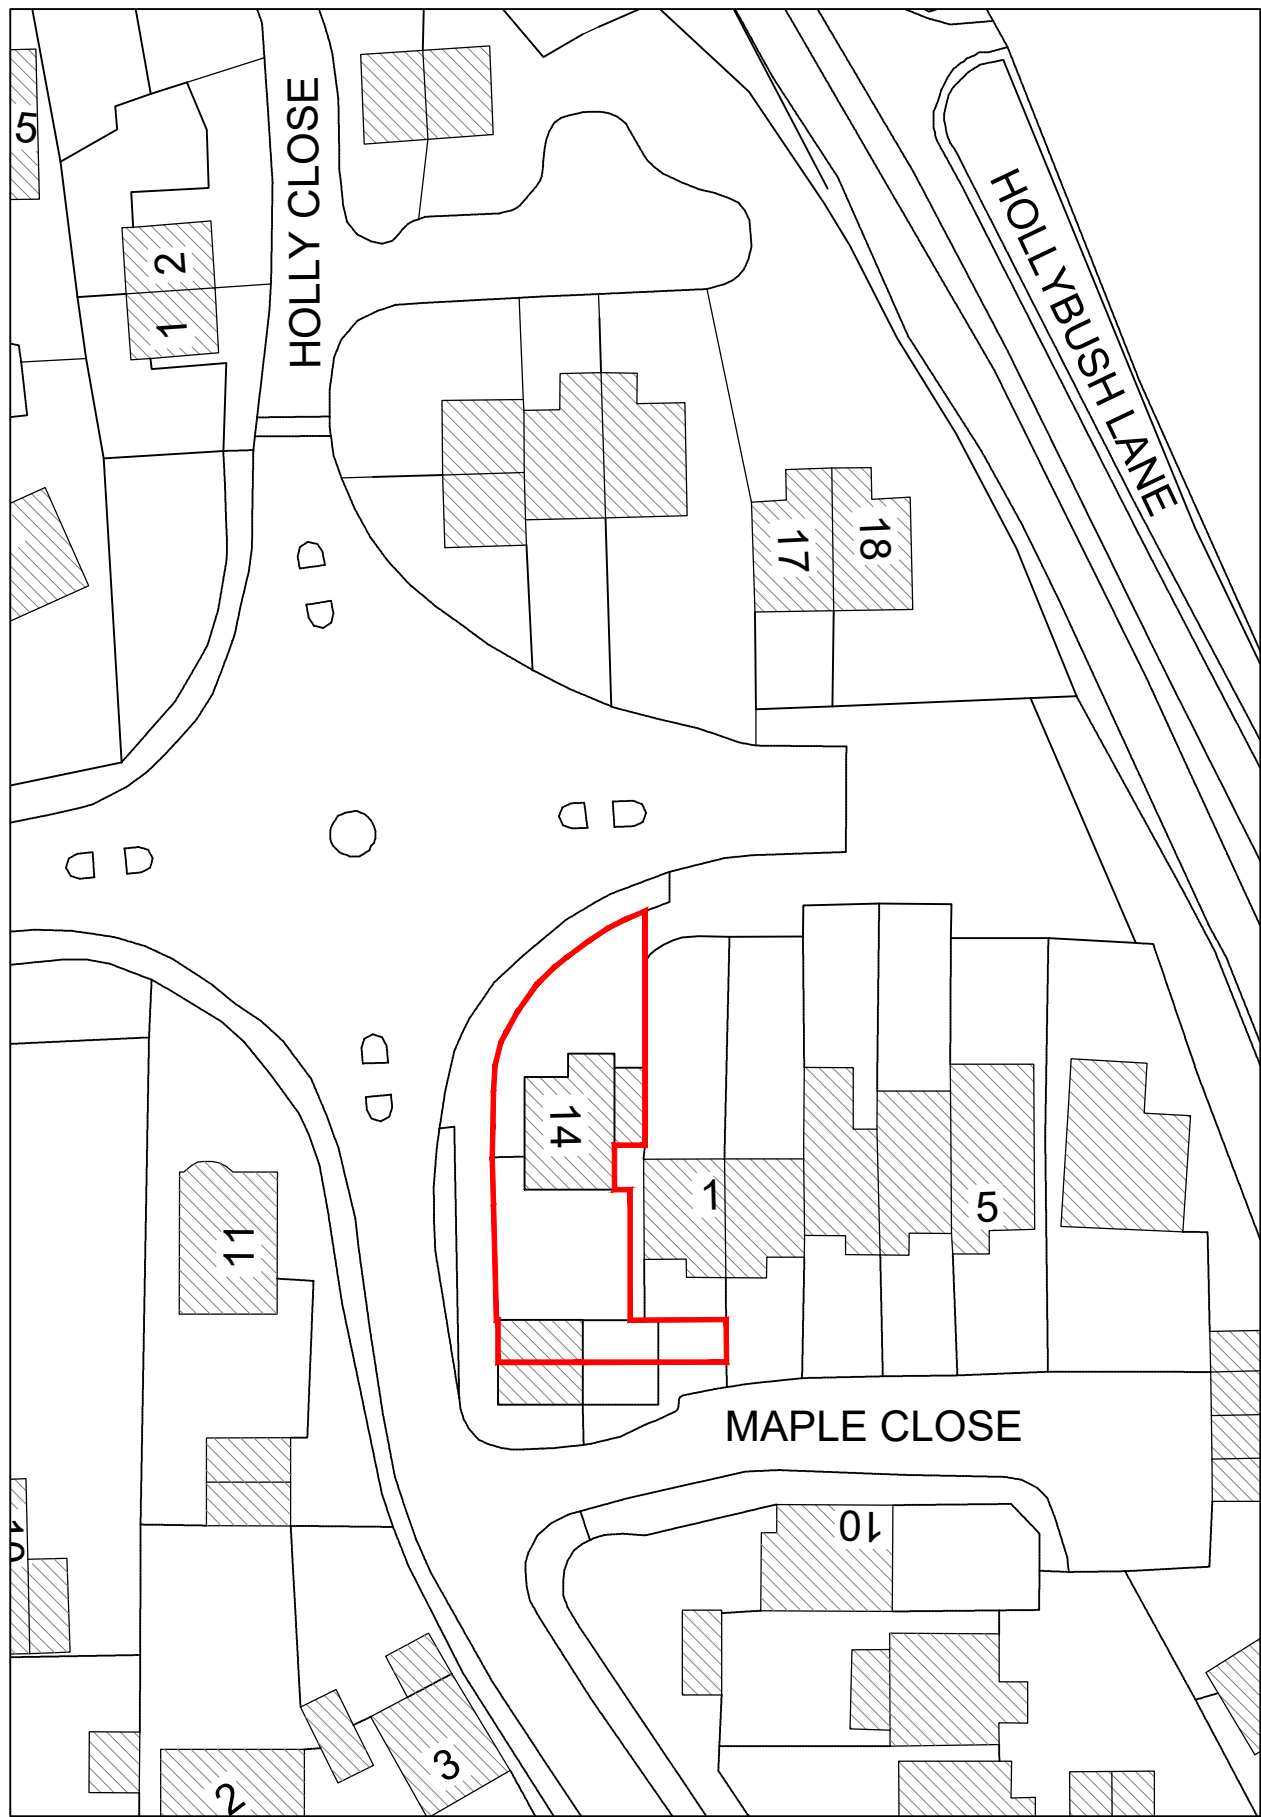

EXISTING BLOCK PLAN
Scale 1:500

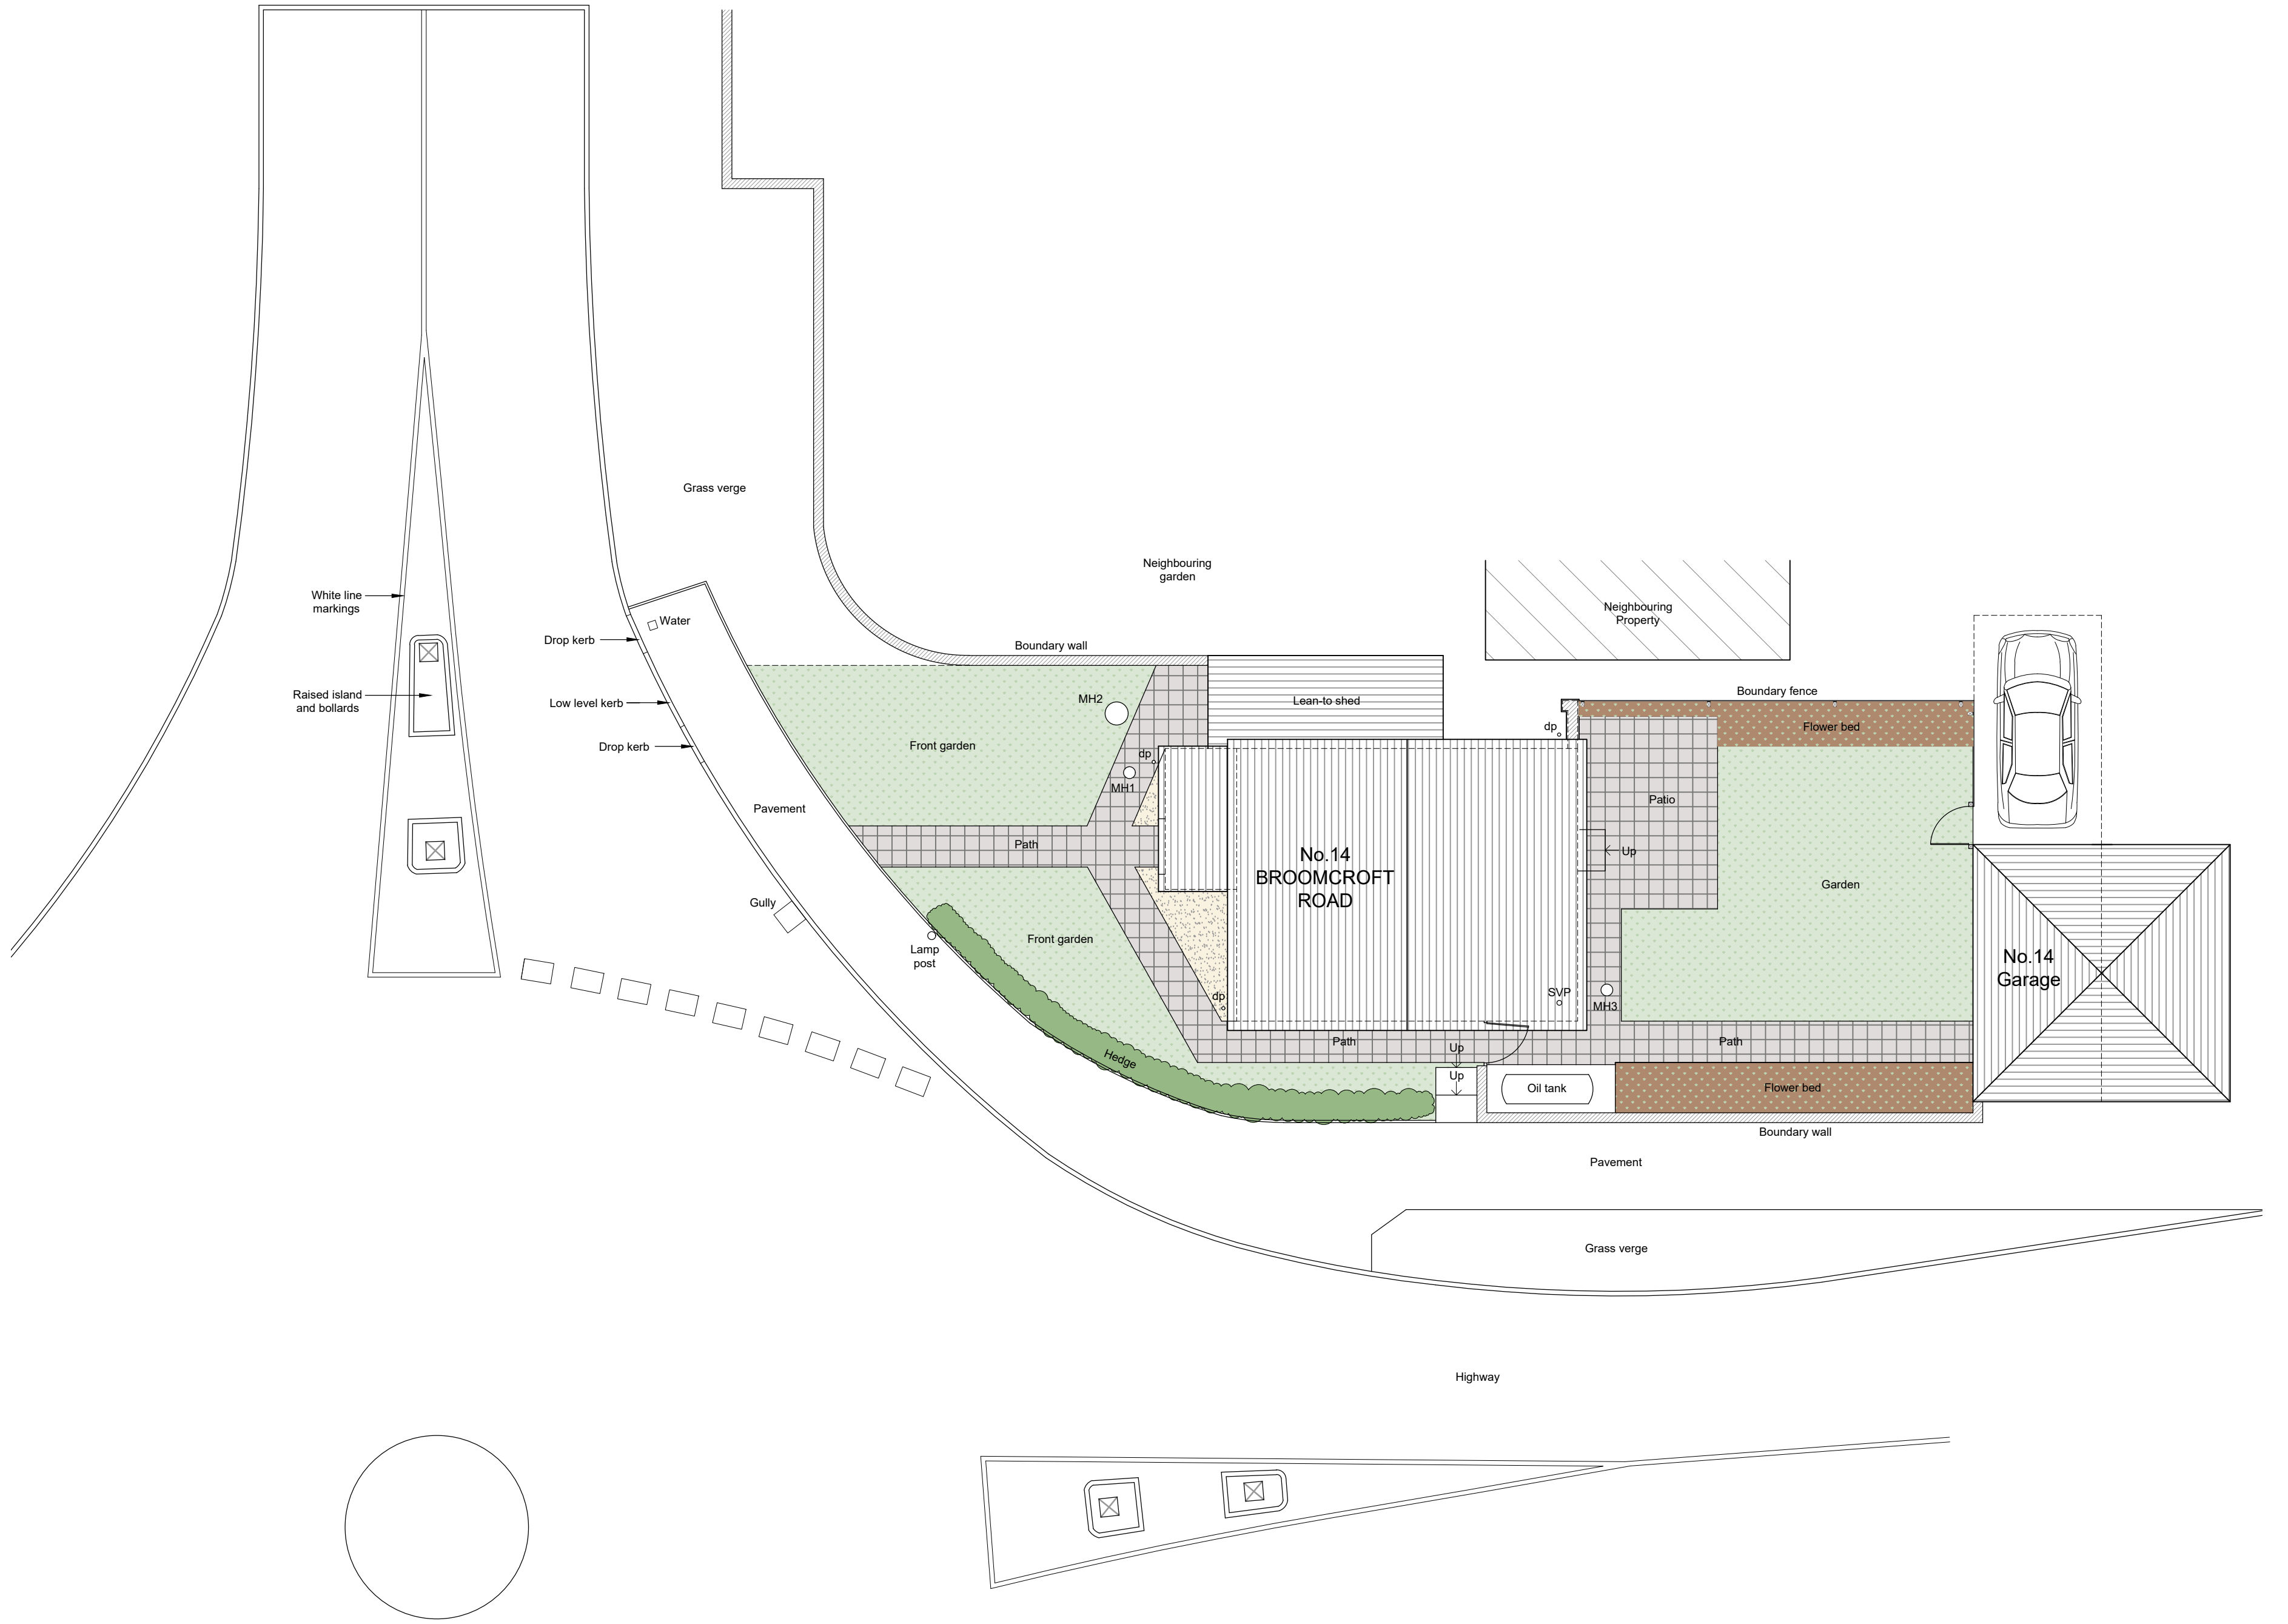

EXISTING SITE LAYOUT / ROOF PLAN
Scale 1:100

 

JOB TITLE		DRAWING NUMBER			REV
14 Broomcroft Road, Pewsey, Wiltshire, SN9 5AS		14 Broomcroft Road - Existing - 02			
For Mr and Mrs White		REVISIONS			
DRAWING TITLE		SCALE	DATE	DRAWN BY	PAPER SIZE
Existing Site Location Plan, Block Plan, and Site Layout / Roof Plan		As Indicated	March 26	AJA	A1
		JOB No.		1689	



Ground Floor
6 Pelhams Court
Marlborough
Wiltshire SN8 2AG

T. 01672 518 278
E. info@tuttlearchserv.co.uk
F. facebook.com/tuttlearchserv
W. tuttlearchserv.co.uk