

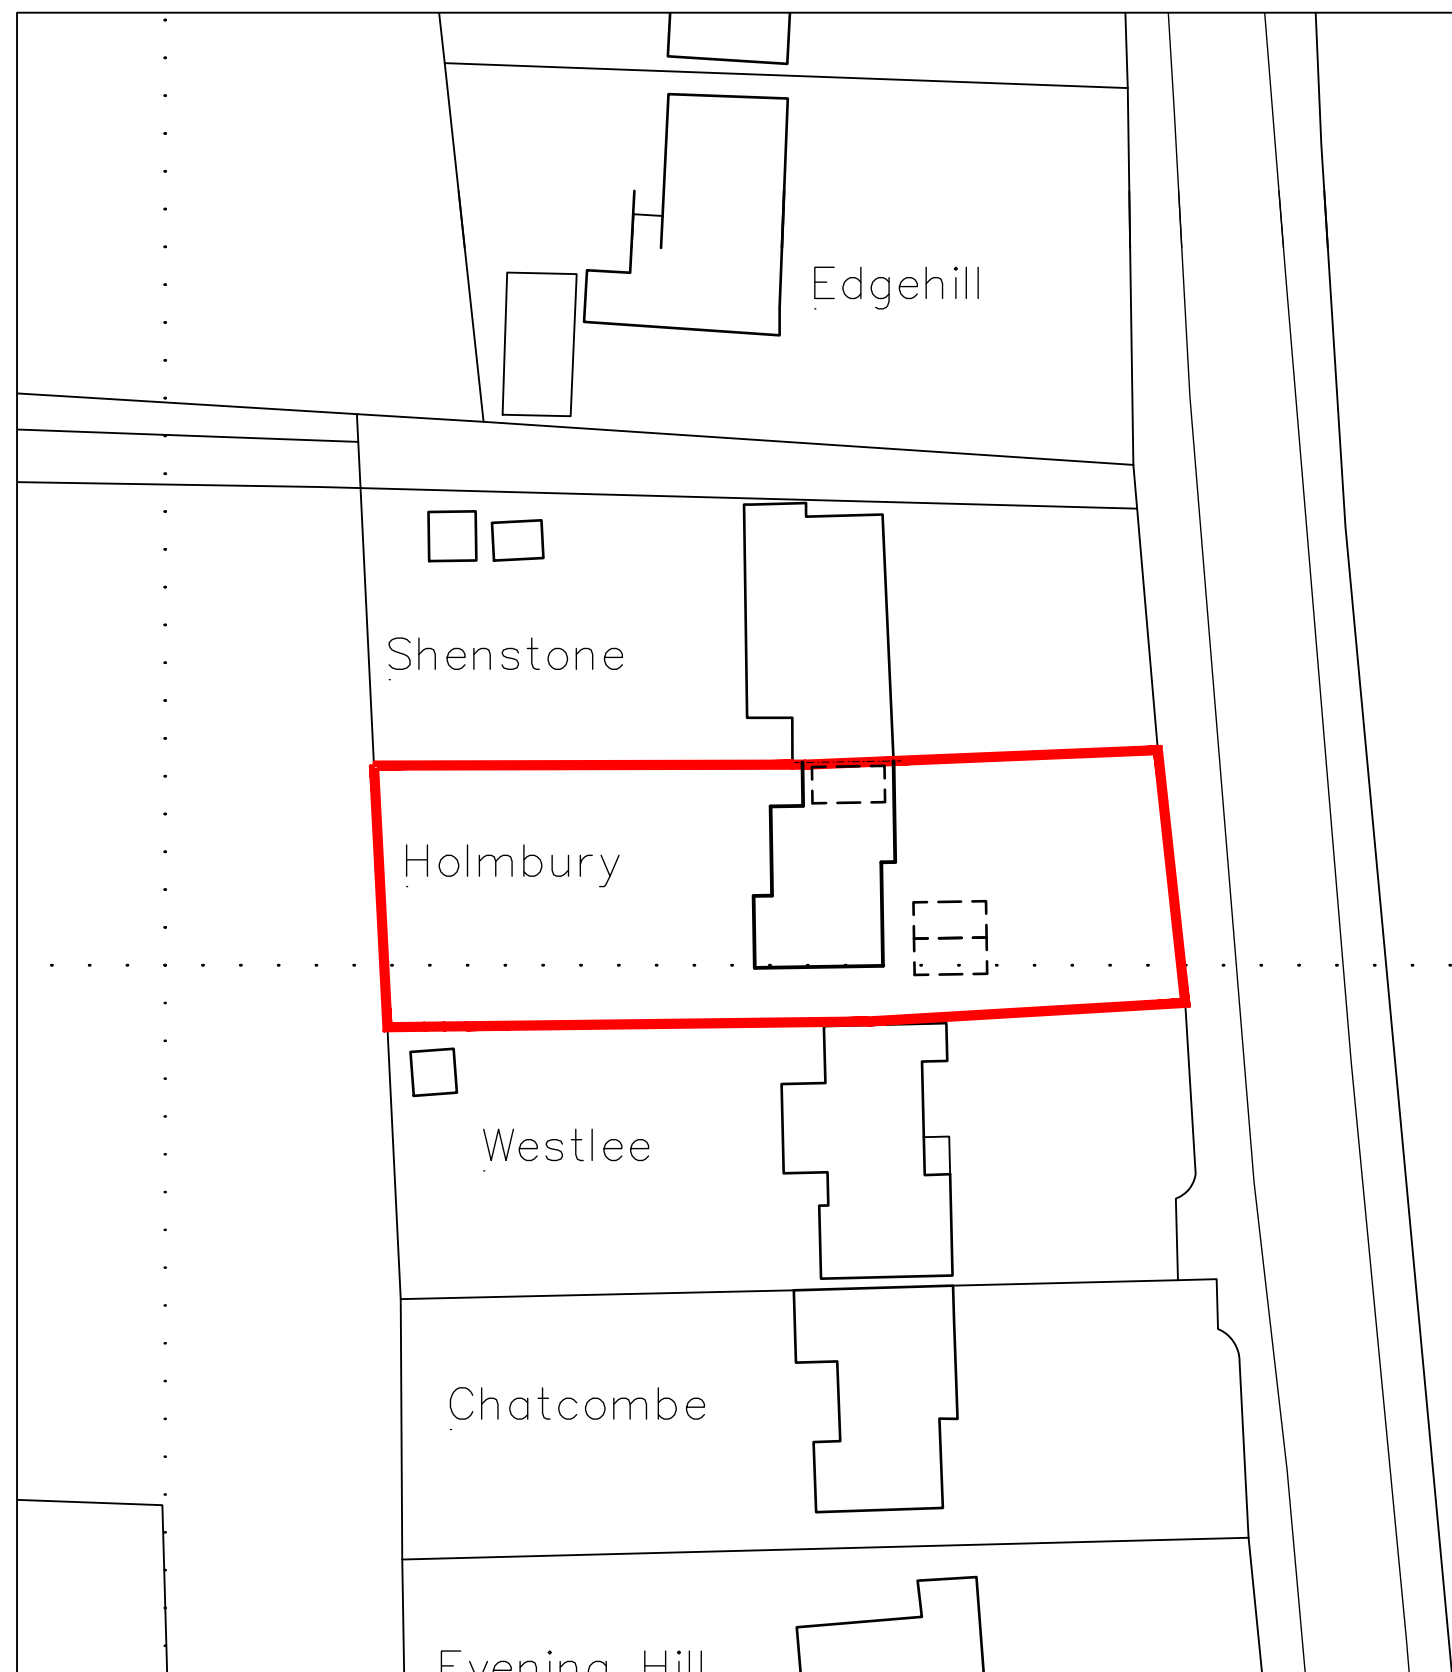
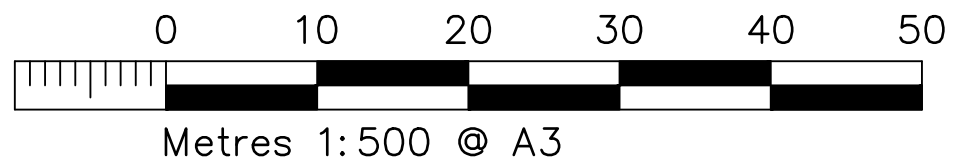
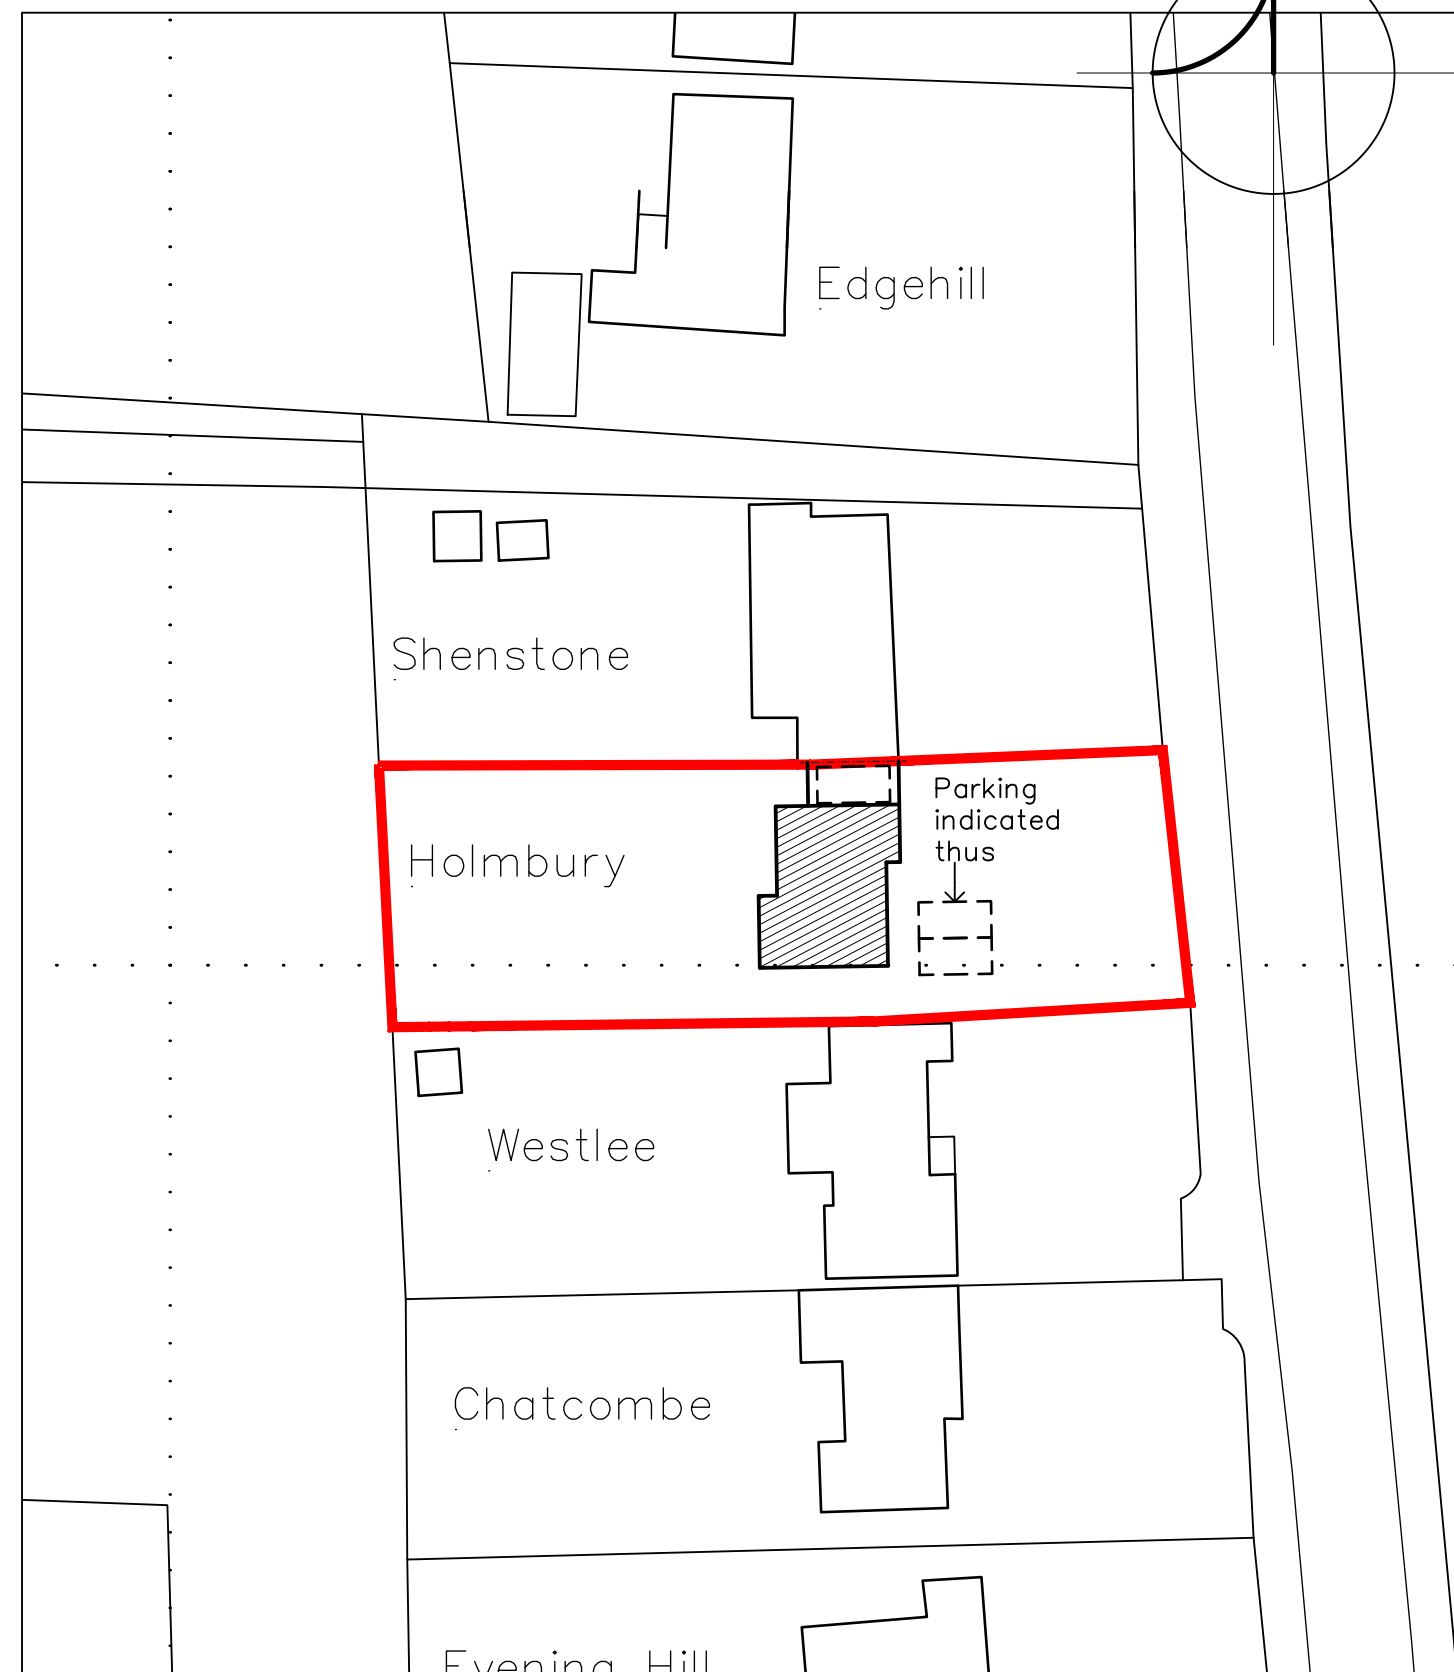


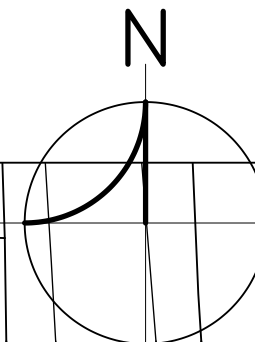

EXISTING SITE PLAN scale 1:500

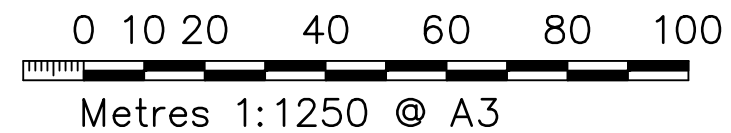

PROPOSED SITE PLAN scale 1:500
Holmbury, COOMBE BISSETT