




WEST ELEVATION

1:50




EAST ELEVATION

1:100

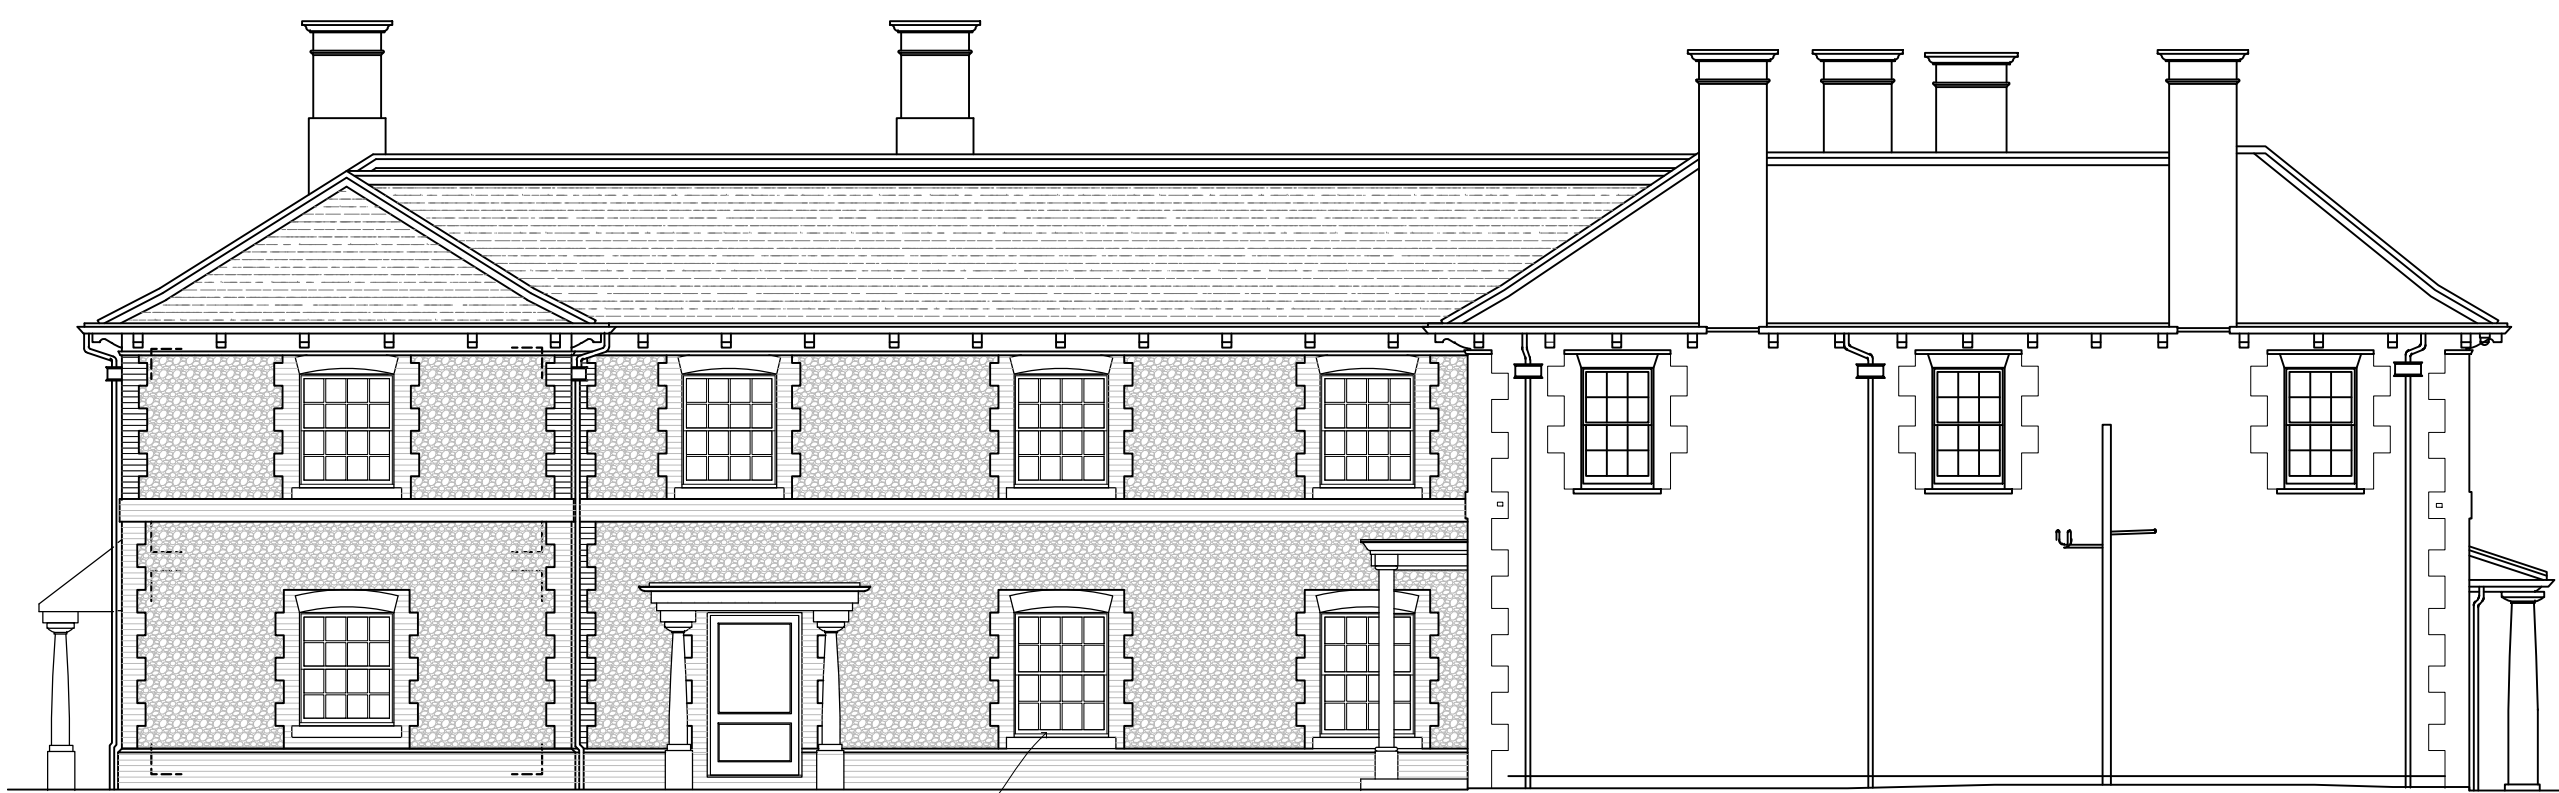


NORTH ELEVATION

1:100

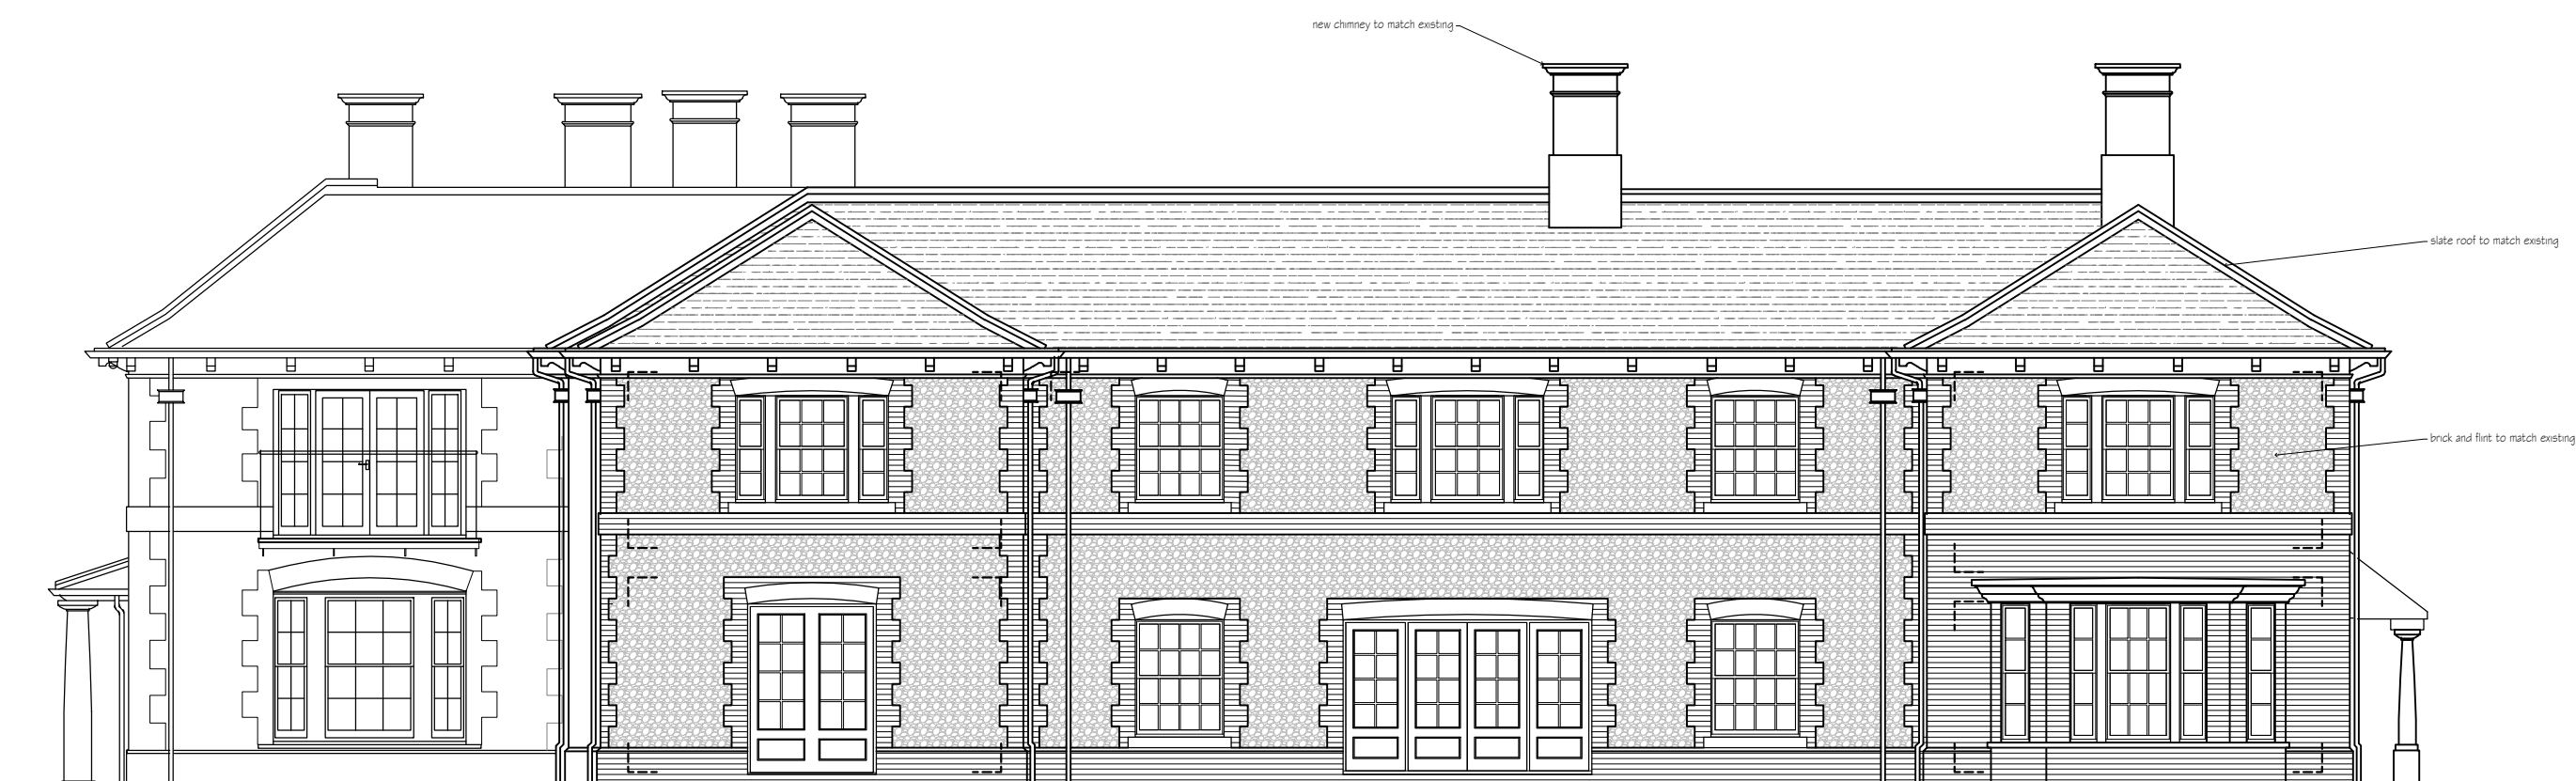

SOUTH ELEVATION

1:100

 

revisions	initial	date

Contractors, Sub Contractors and Suppliers are to check all relevant dimensions and levels of site and buildings before commencing any shop drawings or building work.


This drawing is copyright and may not be reproduced in any part of form without the written consent of Fowler Architecture and Planning

project
MANTON FARMHOUSE
Manton Park Estate

drawing
Proposed Elevations

scale	drawn by	date
1:100 @A1	DB	April '26

250202-104	
drawing no	rev

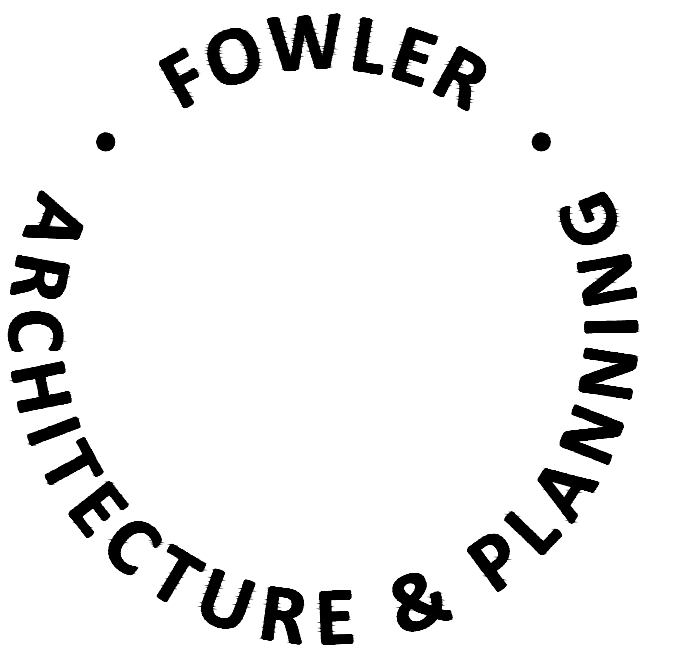

39 High Street
Pewsey
Wiltshire
SN9 5AF

tel (01672) 569444
fax (01672) 569488
enquiries@faap.co.uk