



1. This drawing is to be read in conjunction with other consultants drawings.
2. Check site conditions prior to commencement of work.
3. Discrepancies must be reported directly to the Architect.
4. Do not scale off drawing, use figured dimensions only, unless for planning purposes.
5. This drawing may be issued in colour, and may be a non-standard paper size.

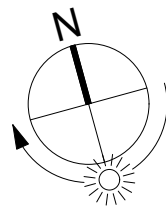

 Existing Walls

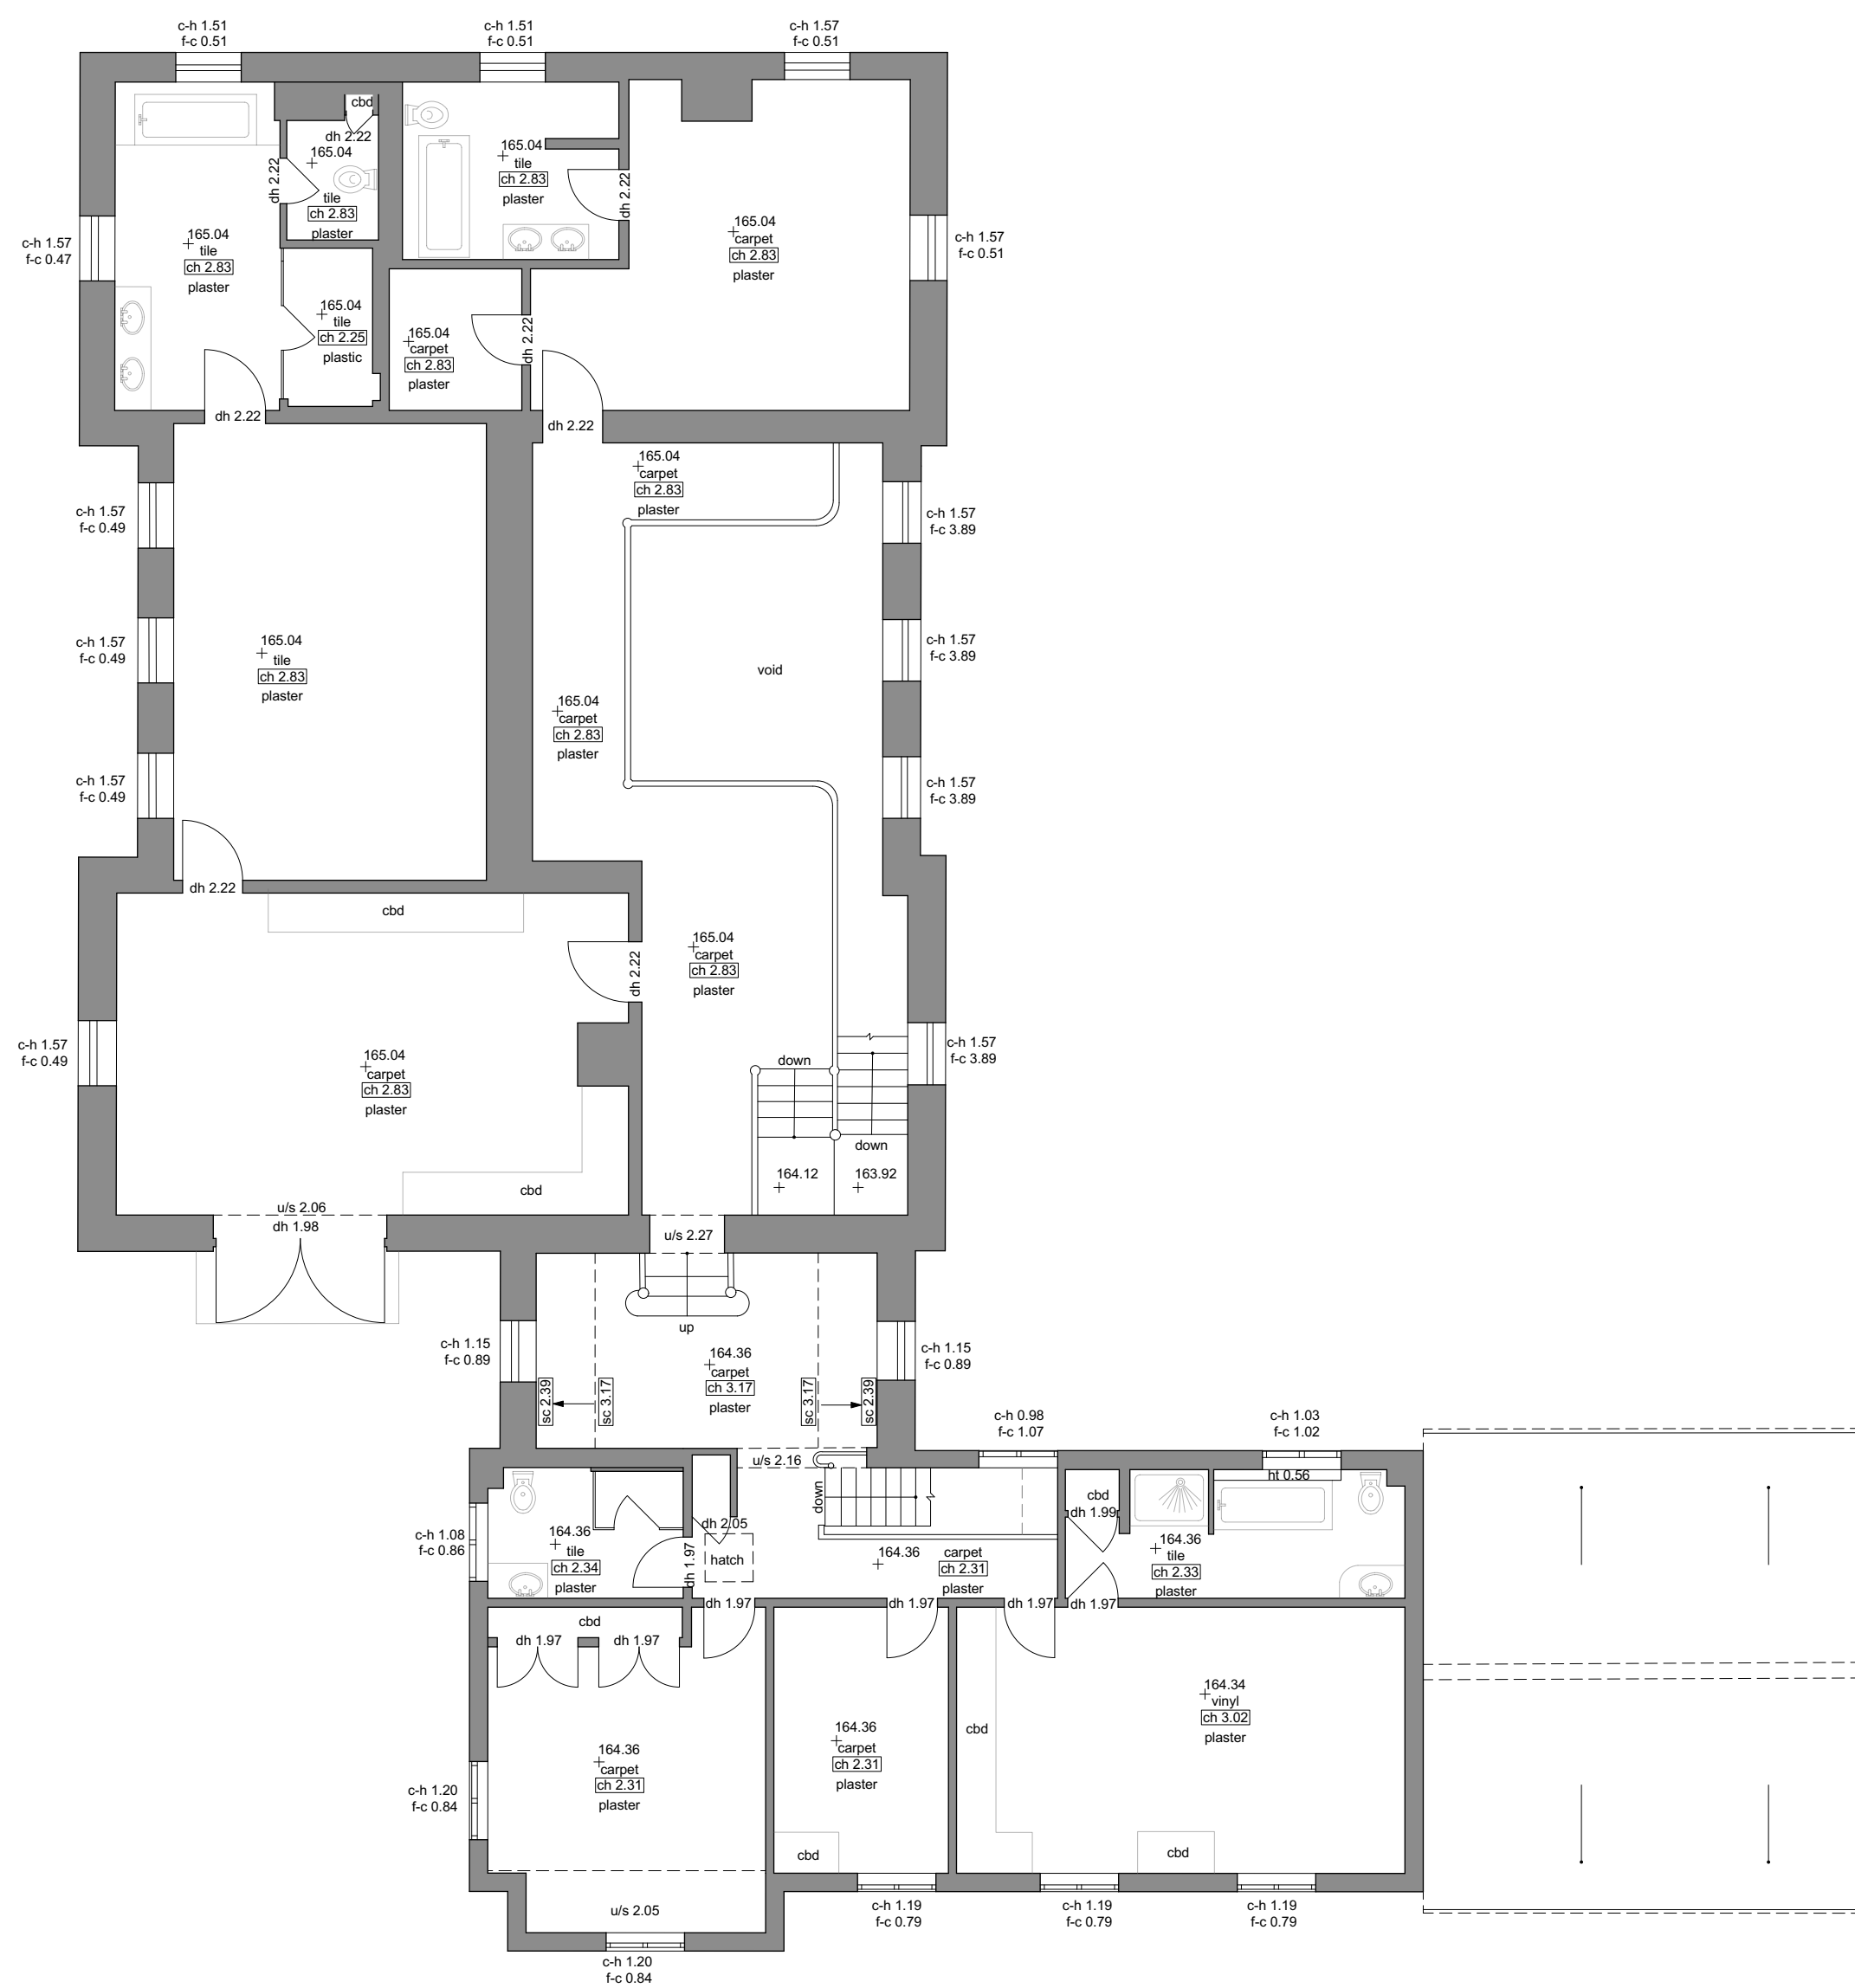

A	11/04/2024	Issued for consent	SW
Rev	Date	Notes	Drawn

Scale 1 : 100 @ A1

A graphic scale bar is provided below the scale text. It consists of a horizontal line with alternating black and white segments. Above the line, the text '0' is at the left end and '5m' is at the right end. Below the line, the text '0' is at the left end and '15ft' is at the right end.

QA Serial Number	98582
------------------	-------

YIANG OU

Yiangou Architects, Dyer House, 3 Dyer Street, Cirencester, Gloucestershire, GL7 2PF
t 01285 888150 e architecture@yiangou.com w www.yiangou.com

Project Address	Manton Farmhouse, Fyfield Yard, Manton, Wiltshire, SN8 4HE		
Project Description	Proposed Alterations and Extension		
Drawing Title	Existing First Floor Plan		
Drawing No.	2807-1006	Rev.	A