


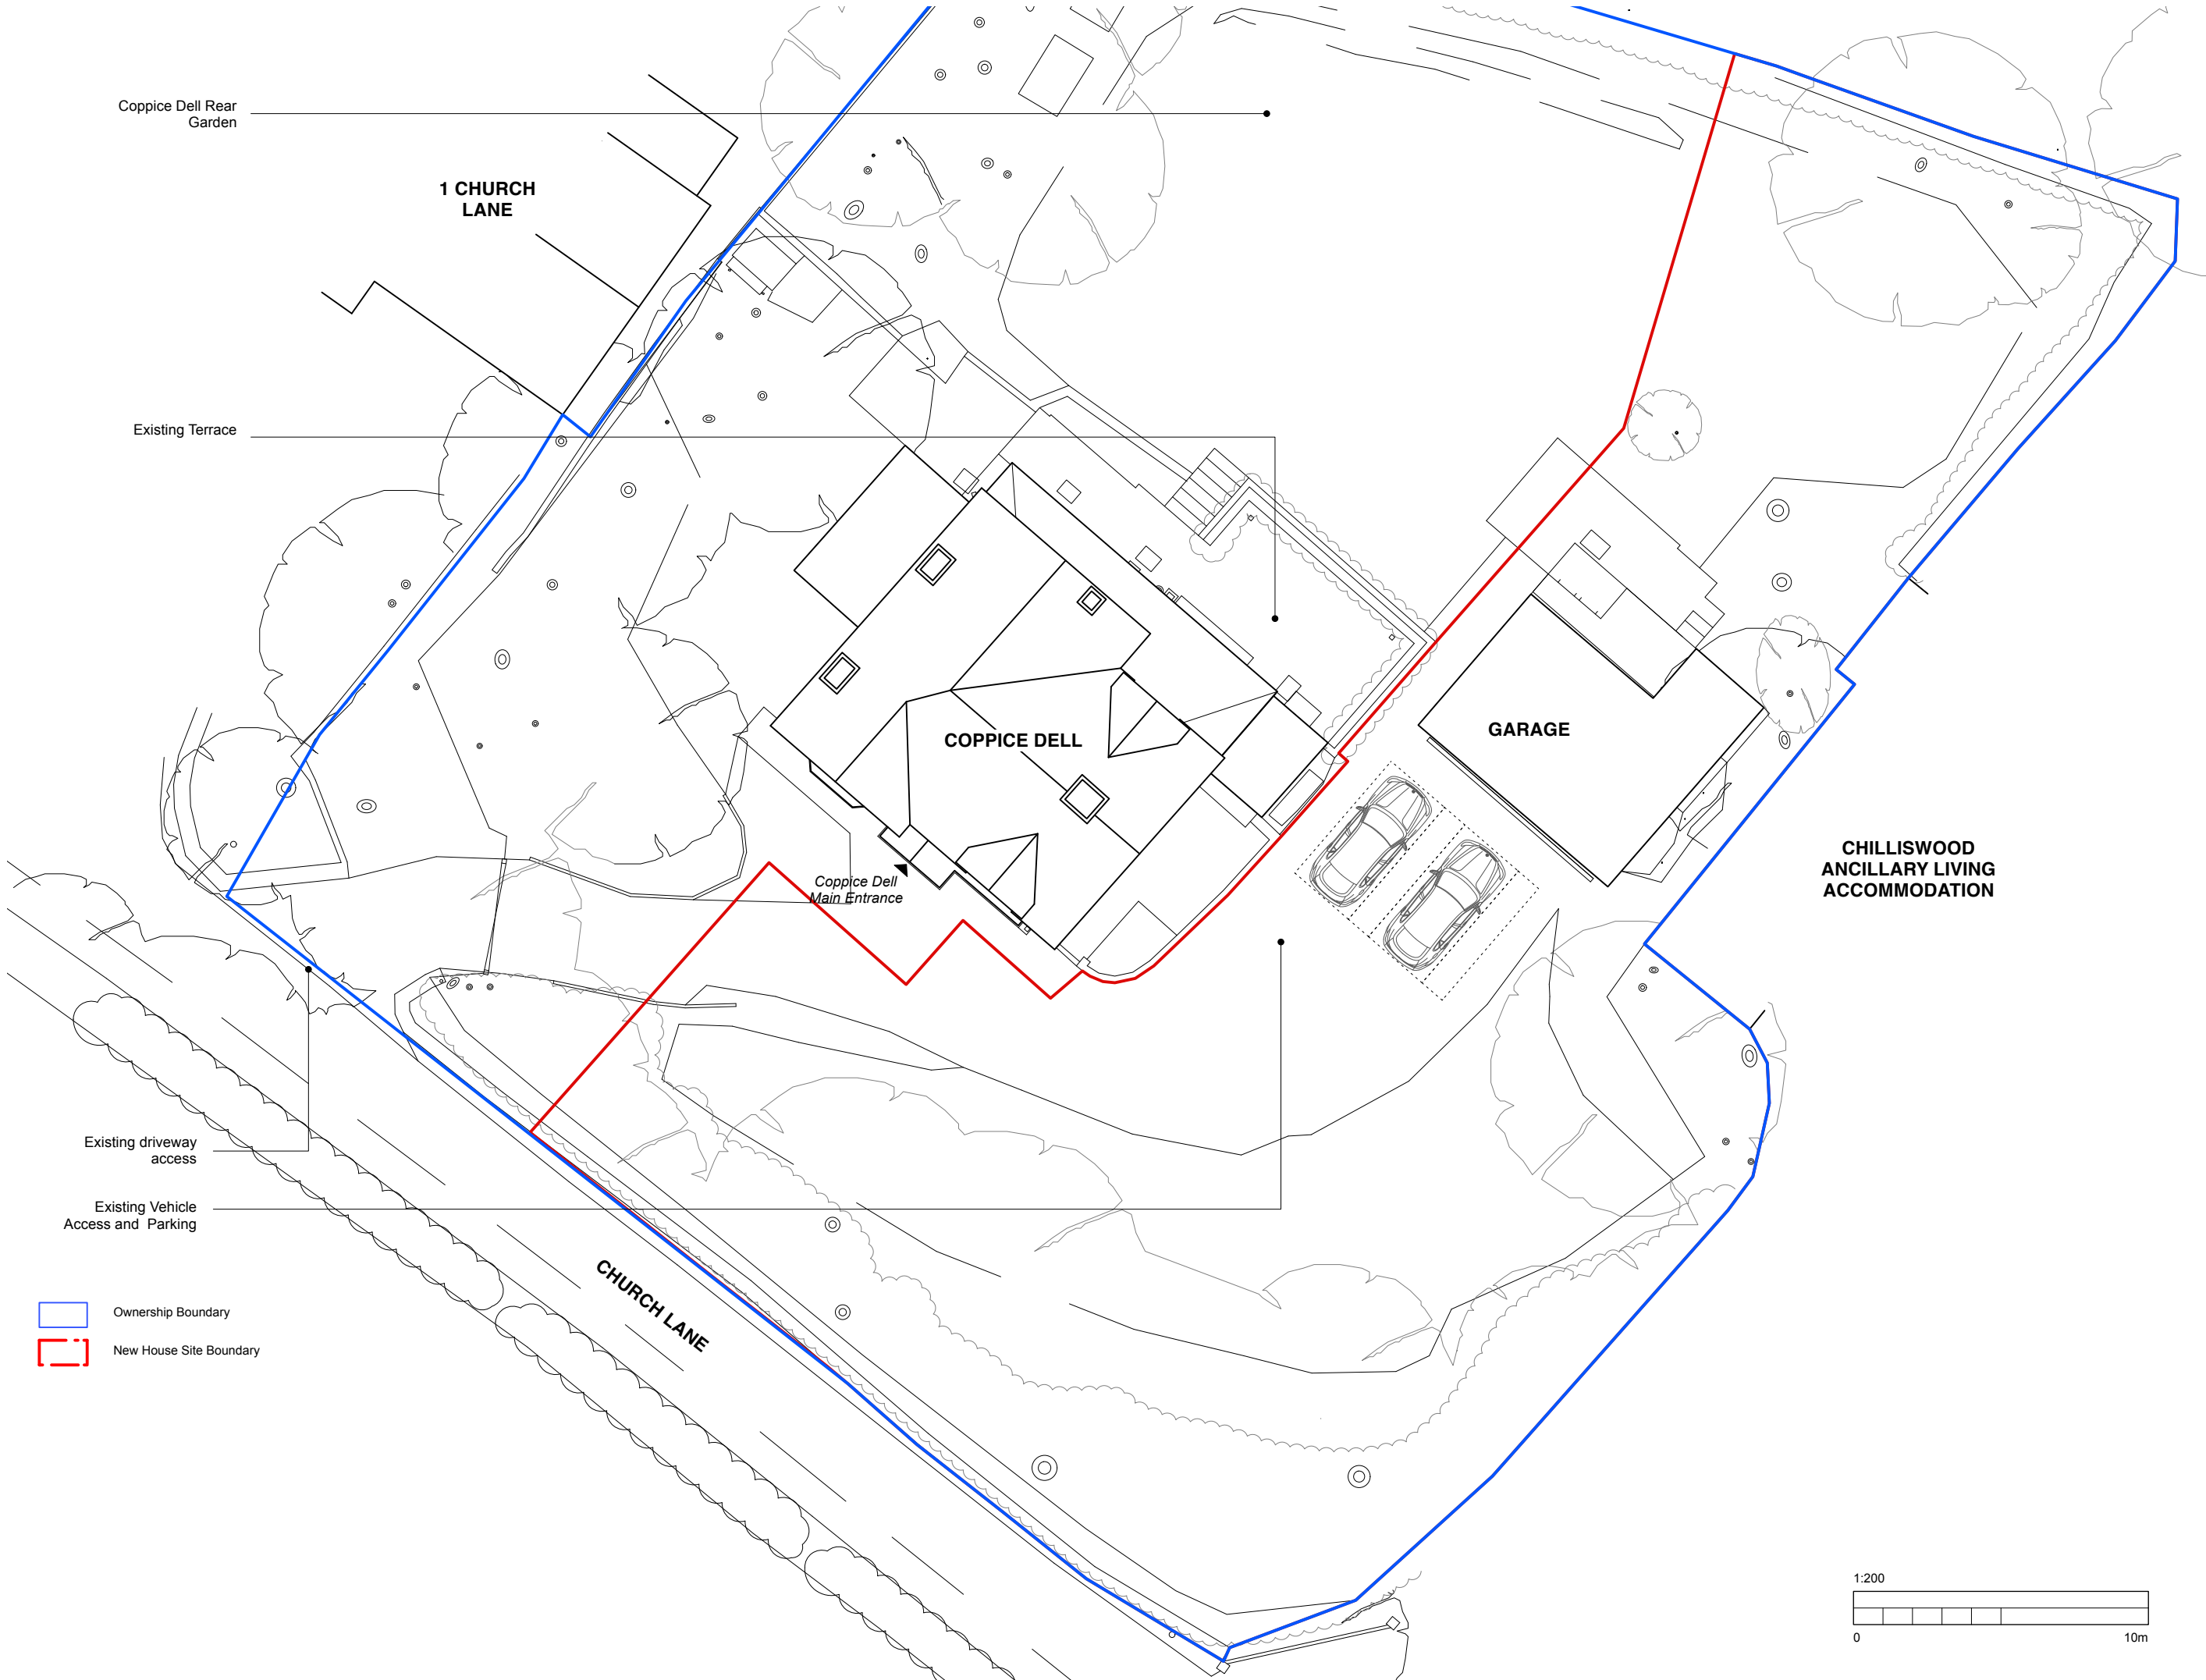

NOTES:

UPDATED NOTE ON:
P2 NEIGHBOURS BUILDING JH 23/03/2026
P1 Issued for Planning JH 02/02/2026

#	DESCRIPTION	BY	DATE
---	-------------	----	------

EXISTING
Site plan and
Landscape

JOB NO - DRAWING NO.	REV.
----------------------	------

2507 - 1 002	P2
--------------	----


COPPICE DELL	
--------------	--

SCALE @ A3:	1:100
-------------	-------

LAST PLOT DATE:	23/03/2026
-----------------	------------

DRAWN BY:	JH
CHECKED BY:	XX

PLANNING

 

EN SPACE
ARCHITECTS