


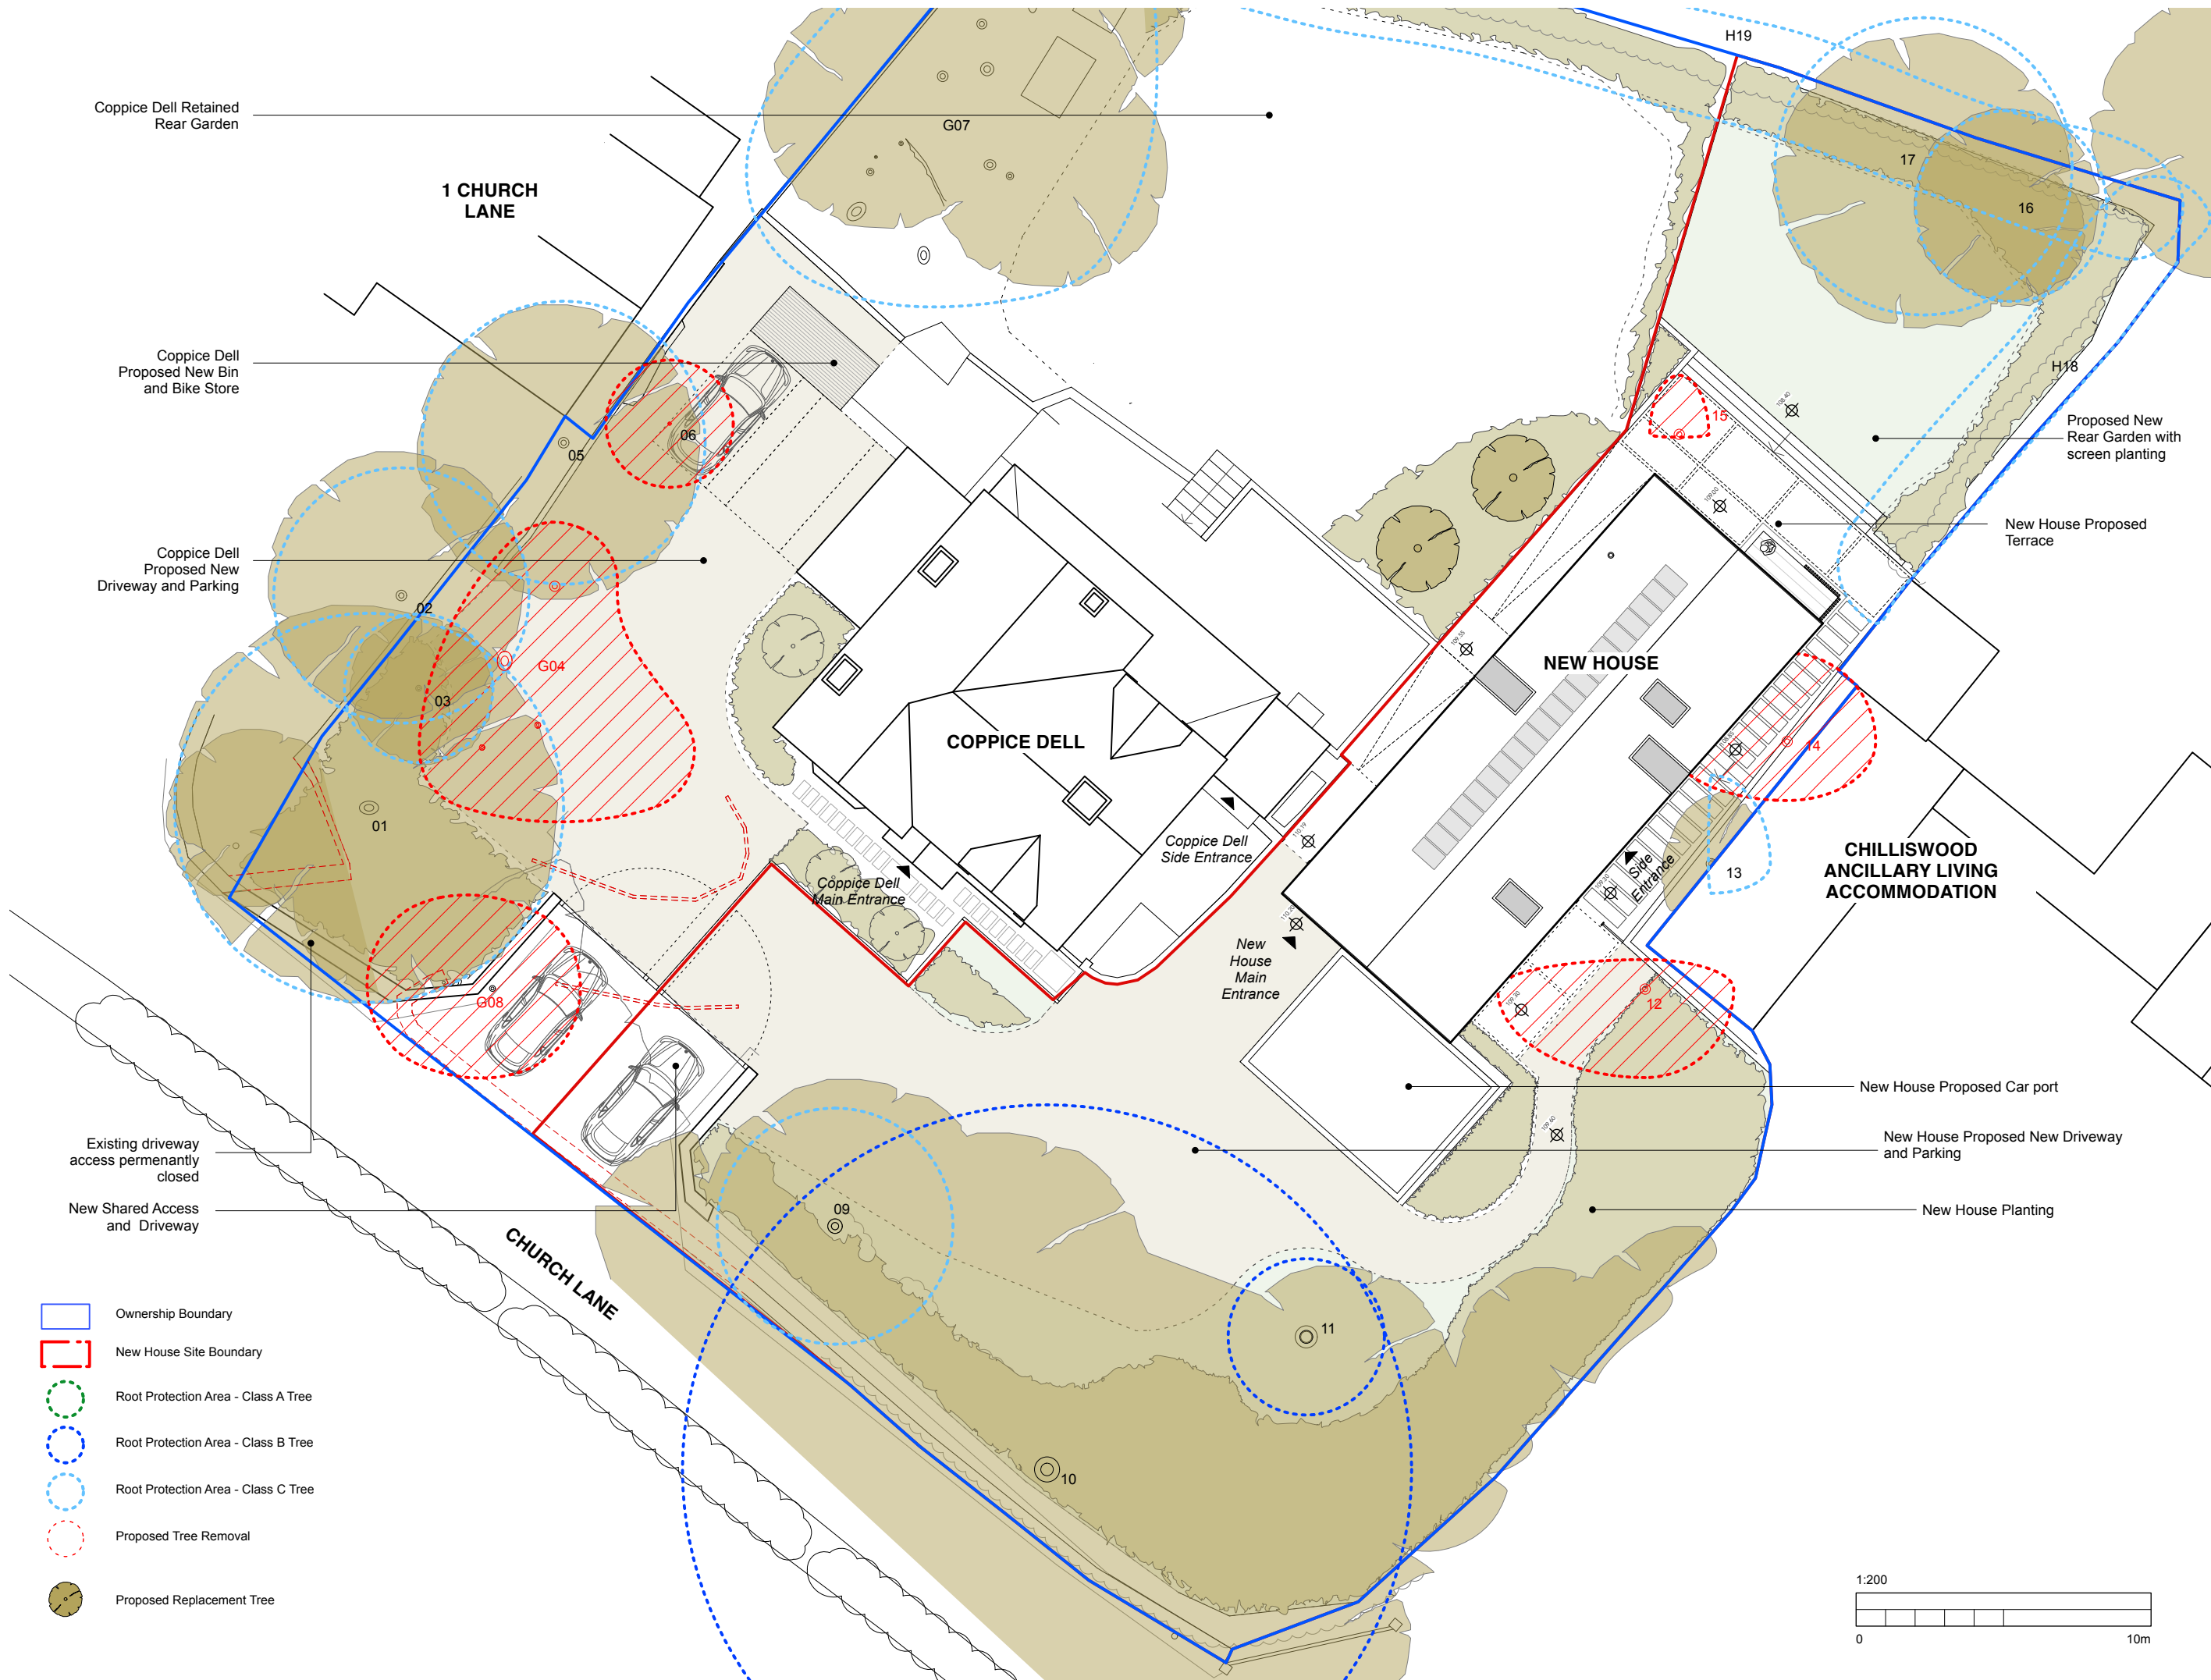

NOTES:

Neighbouring building name
P2 updated: JH 20/03/2026
P1 issued for Planning: JH 02/02/2026

#	DESCRIPTION	BY	DATE
PROPOSED Site plan and Landscape			
JOB NO - DRAWING NO. REV.			
2507 - 3 001		P2	
COPPICE DELL			
SCALE @ A3:		1:100	
LAST PLOT DATE:		23/03/2026	
DRAWN BY:		JH	
CHECKED BY:		XX	

PLANNING

N

EN SPACE

ARCHITECTS

www.enspacearchitects.co.uk

© EnSpace Architects