


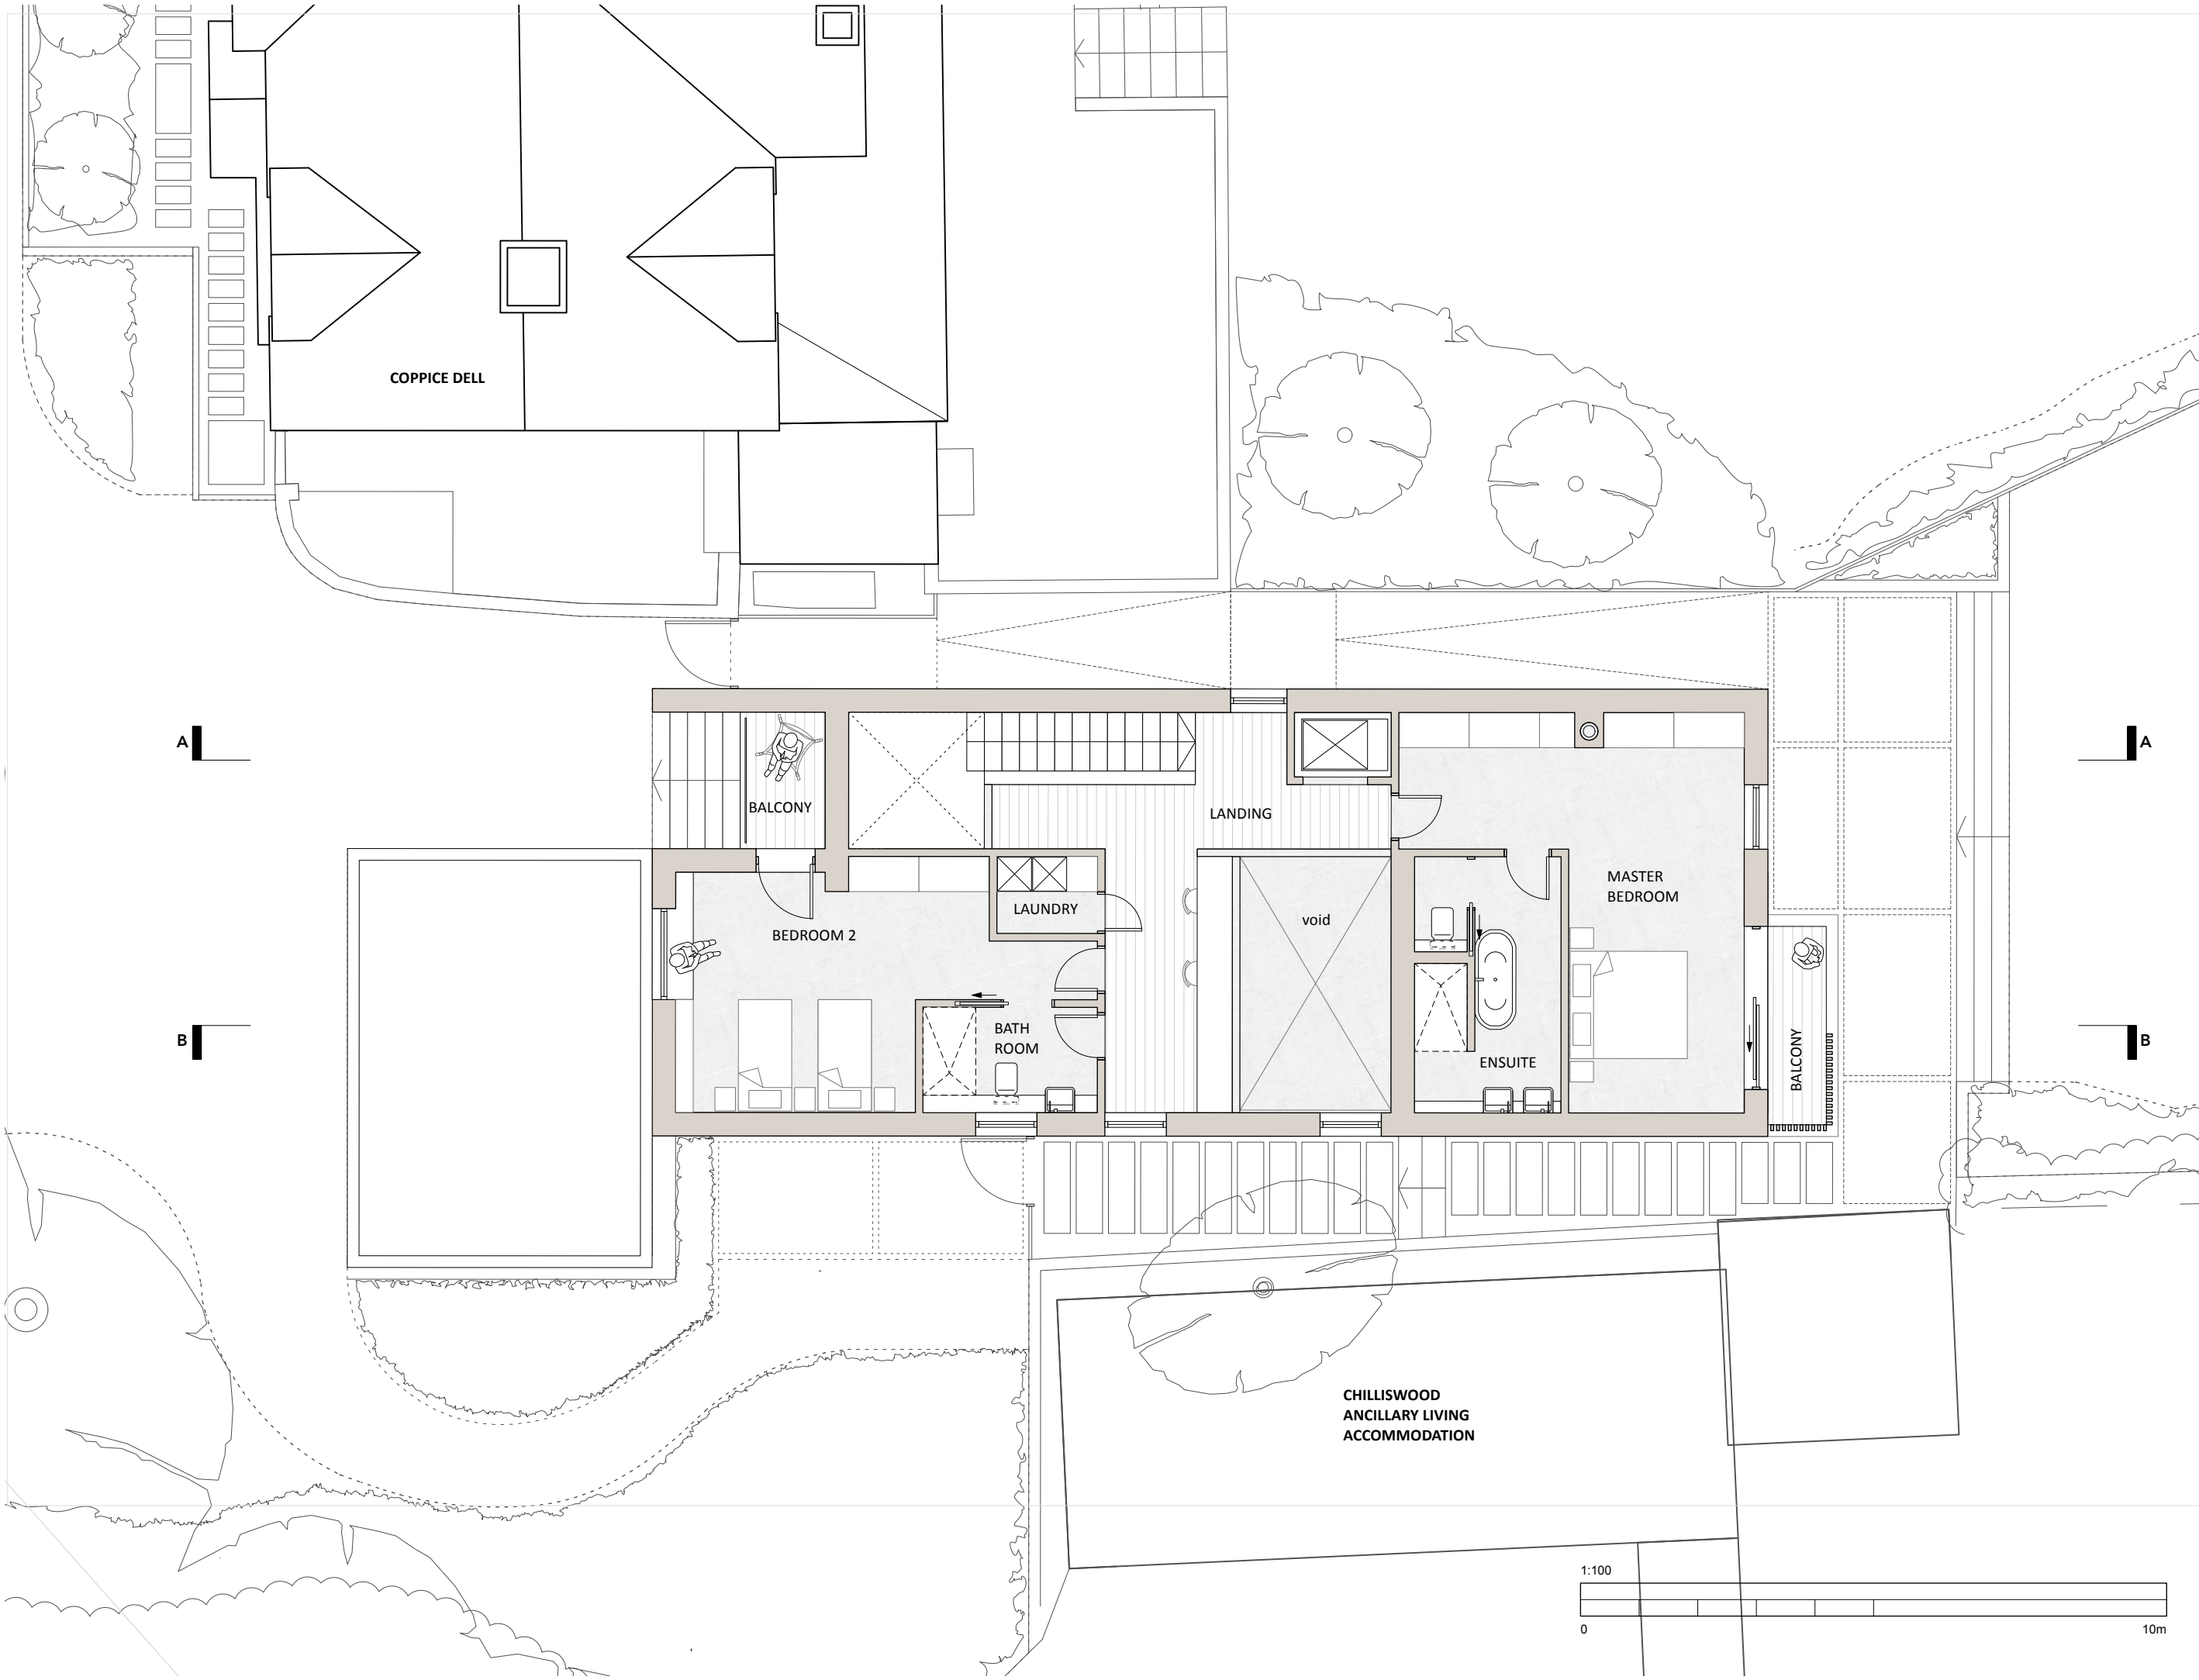

NOTES:

Fixed timber screen added to
P2 balcony JH 20/03/2026
P1 issued for Planning JH 02/02/2026

#	DESCRIPTION	BY	DATE
---	-------------	----	------

**New House
First Floor Plan**

PROPOSED

JOB NO - DRAWING NO.	REV.
----------------------	------

2507 - 3 102	P2
---------------------	-----------


COPPICE DELL

SCALE @ A3: 1:100

LAST PLOT DATE: 23/03/2026

DRAWN BY: JH
CHECKED BY: XX

PLANNING

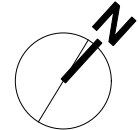

**EN SPACE
ARCHITECTS**