


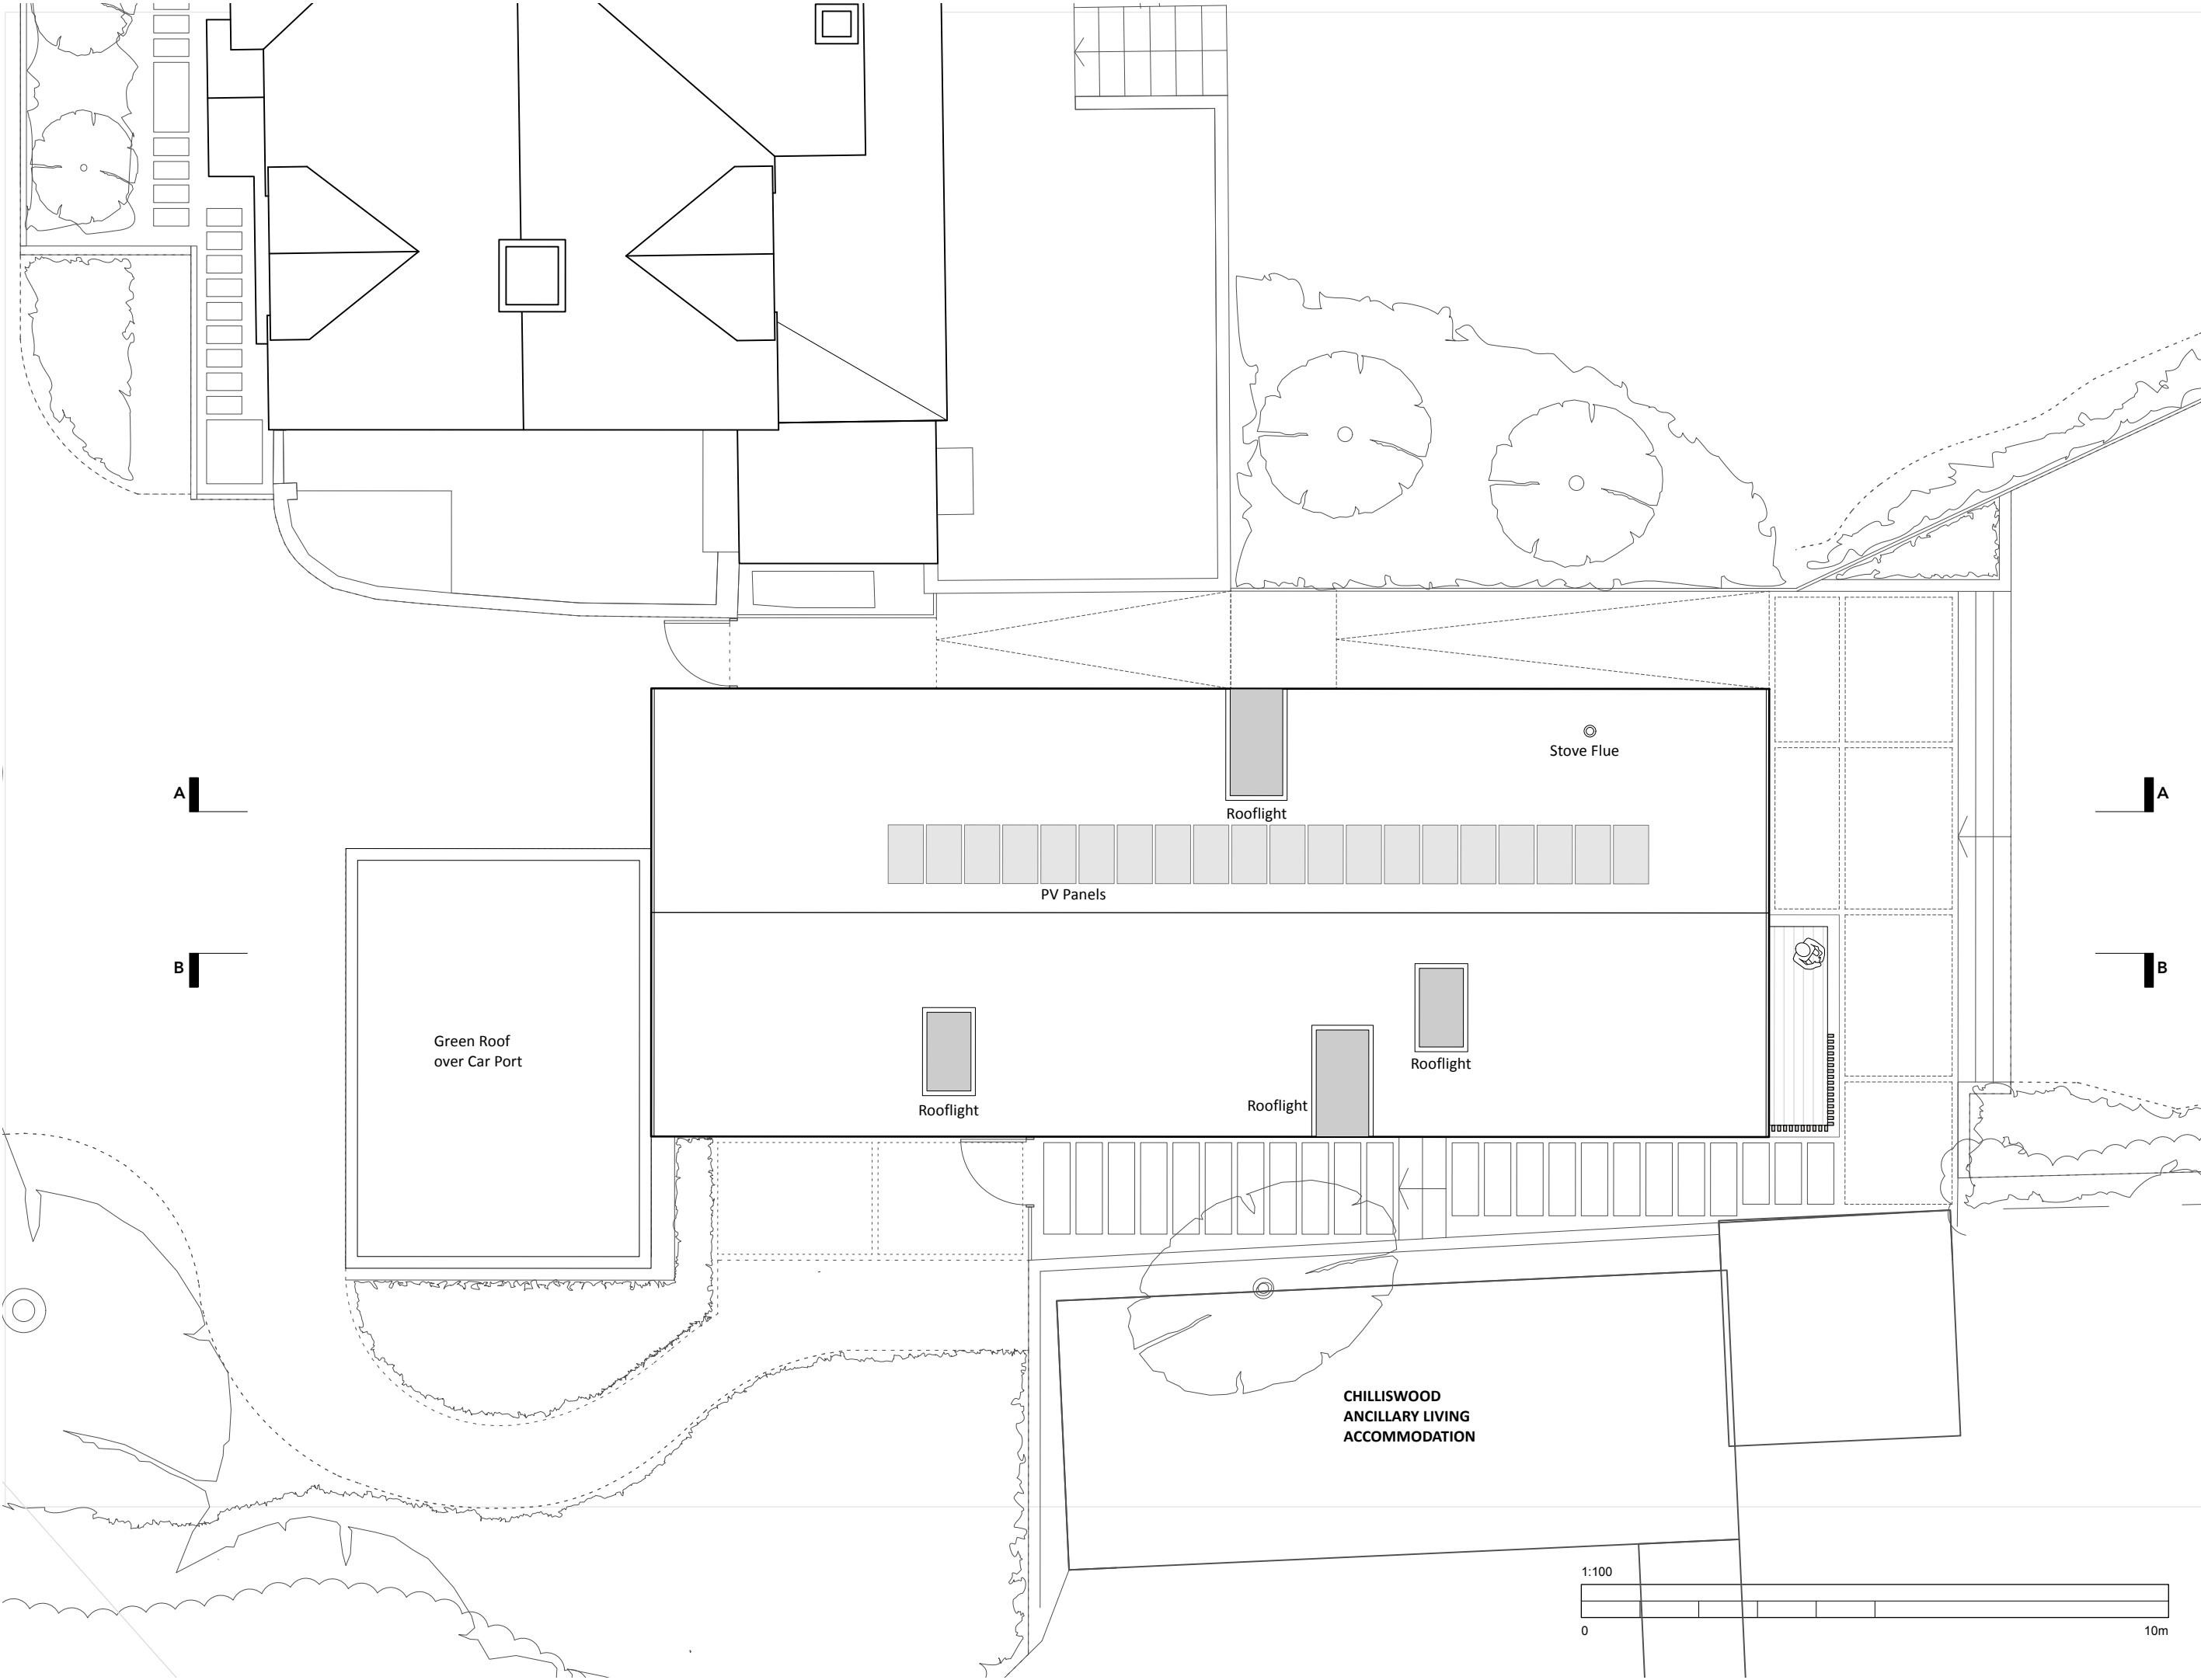

NOTES:

Fixed timber screen added to
P2 balcony JH 20/03/2026
P1 issued for Planning JH 02/02/2026

#	DESCRIPTION	BY	DATE
---	-------------	----	------

**PROPOSED
New House
Roof Plan**

JOB NO - DRAWING NO.	REV.
----------------------	------

2507 - 3 103	P2
---------------------	-----------


COPPICE DELL

SCALE @ A3: 1:100

LAST PLOT DATE: 23/03/2026

DRAWN BY:	JH
CHECKED BY:	XX

PLANNING

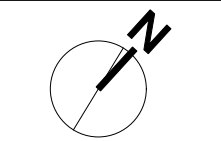

**EN SPACE
ARCHITECTS**