



KEY:


- 1 CLAY ROOF TILES
- 2 BATH ASHLAR STONE WALLING
- 3 NATURAL TIMBER CLADDING
- 4 GREY ALUMINIUM WINDOWS AND DOORS
- 5 *First floor windows to East and West elevations to have obscured glazing*
- 6 GREEN ROOF
- 7 PHOTOVOLTAIC PANELS
- 8 GLASS BALUSTRADE
- 9 TIMBER FRONT DOOR

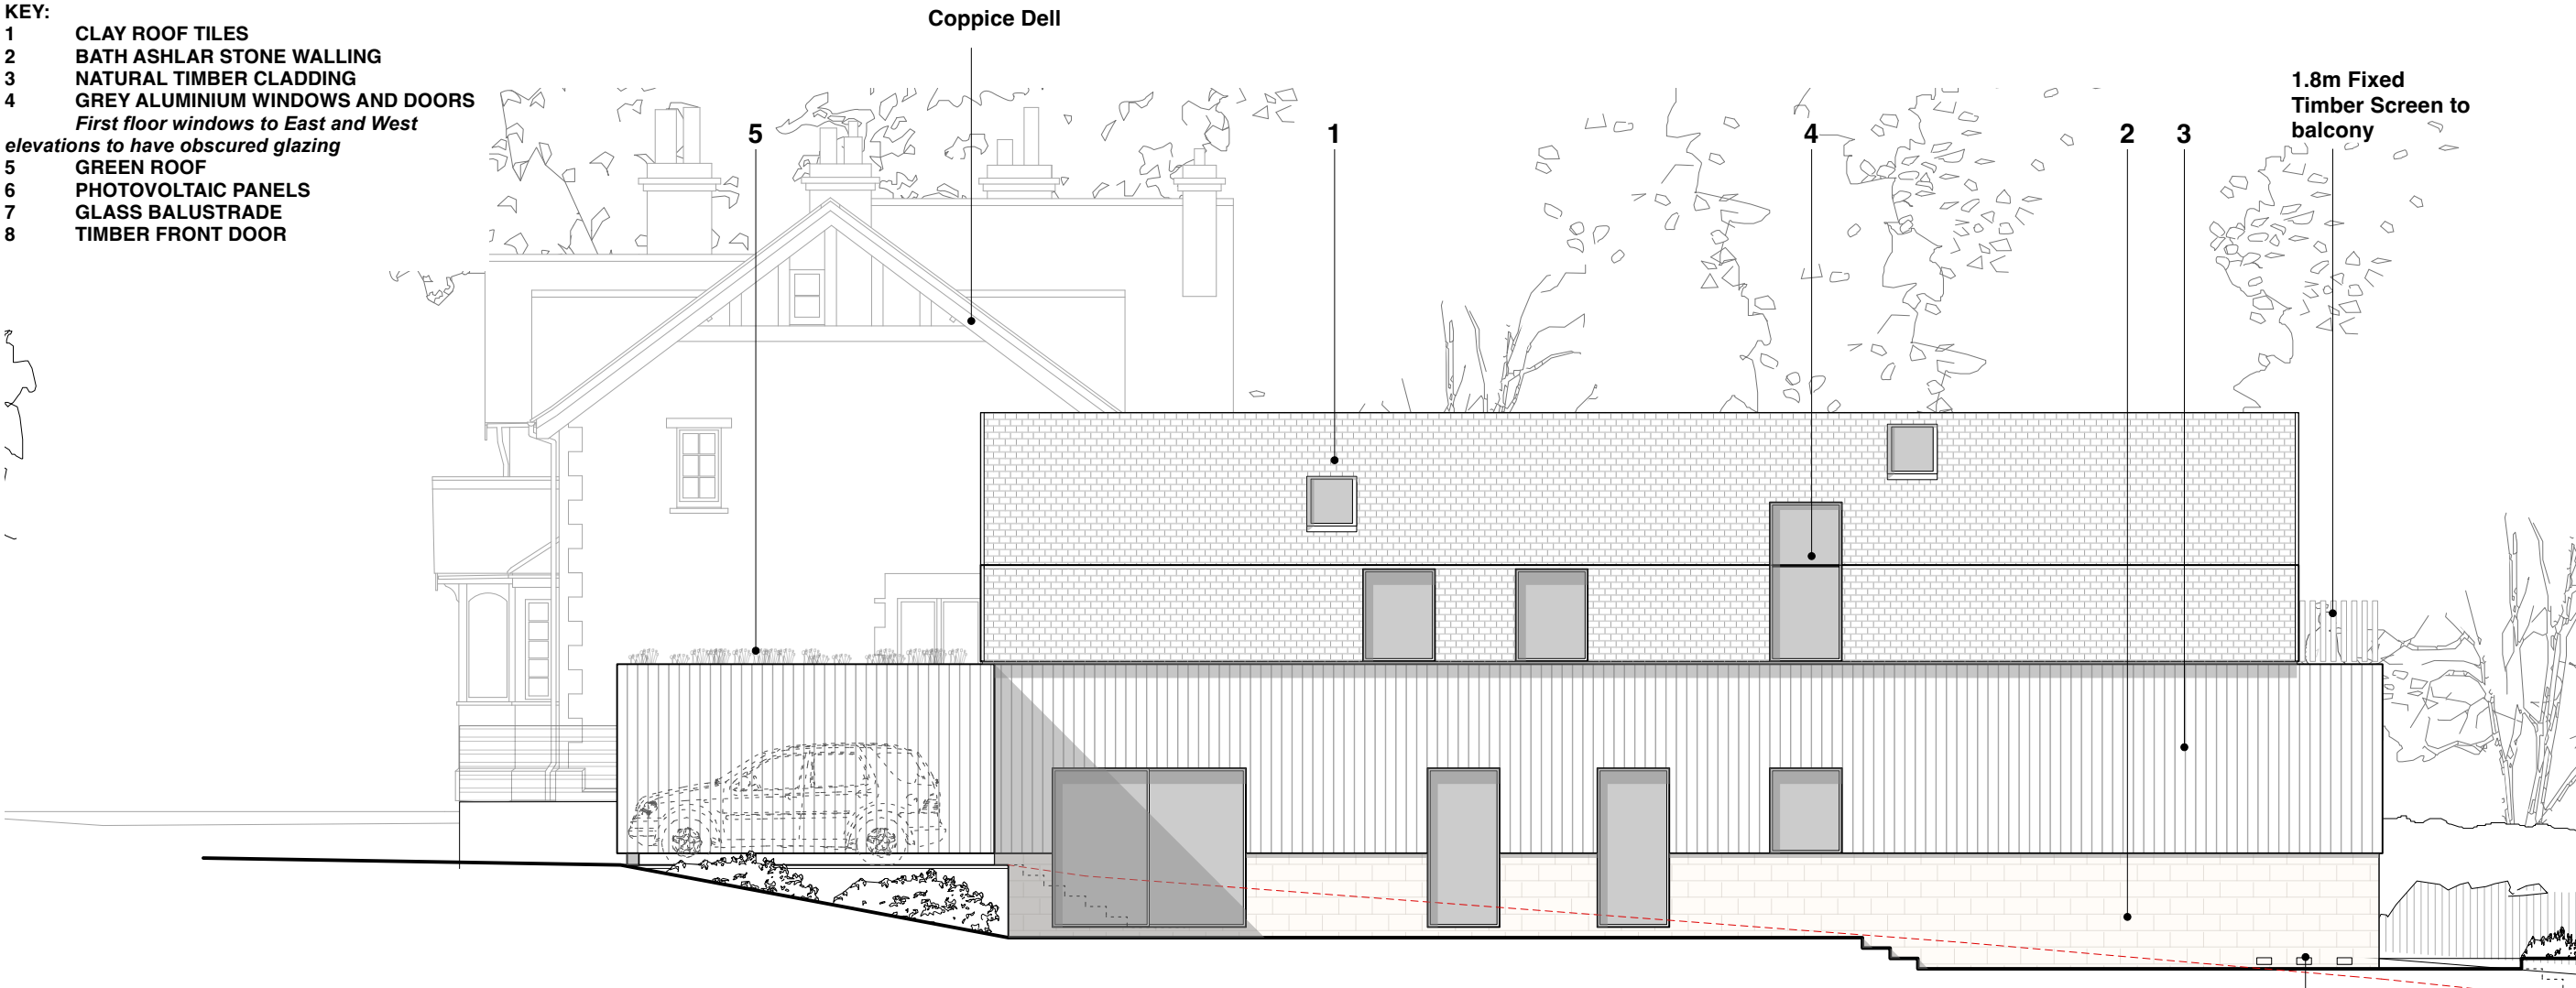

01 PROPOSED EAST ELEVATION

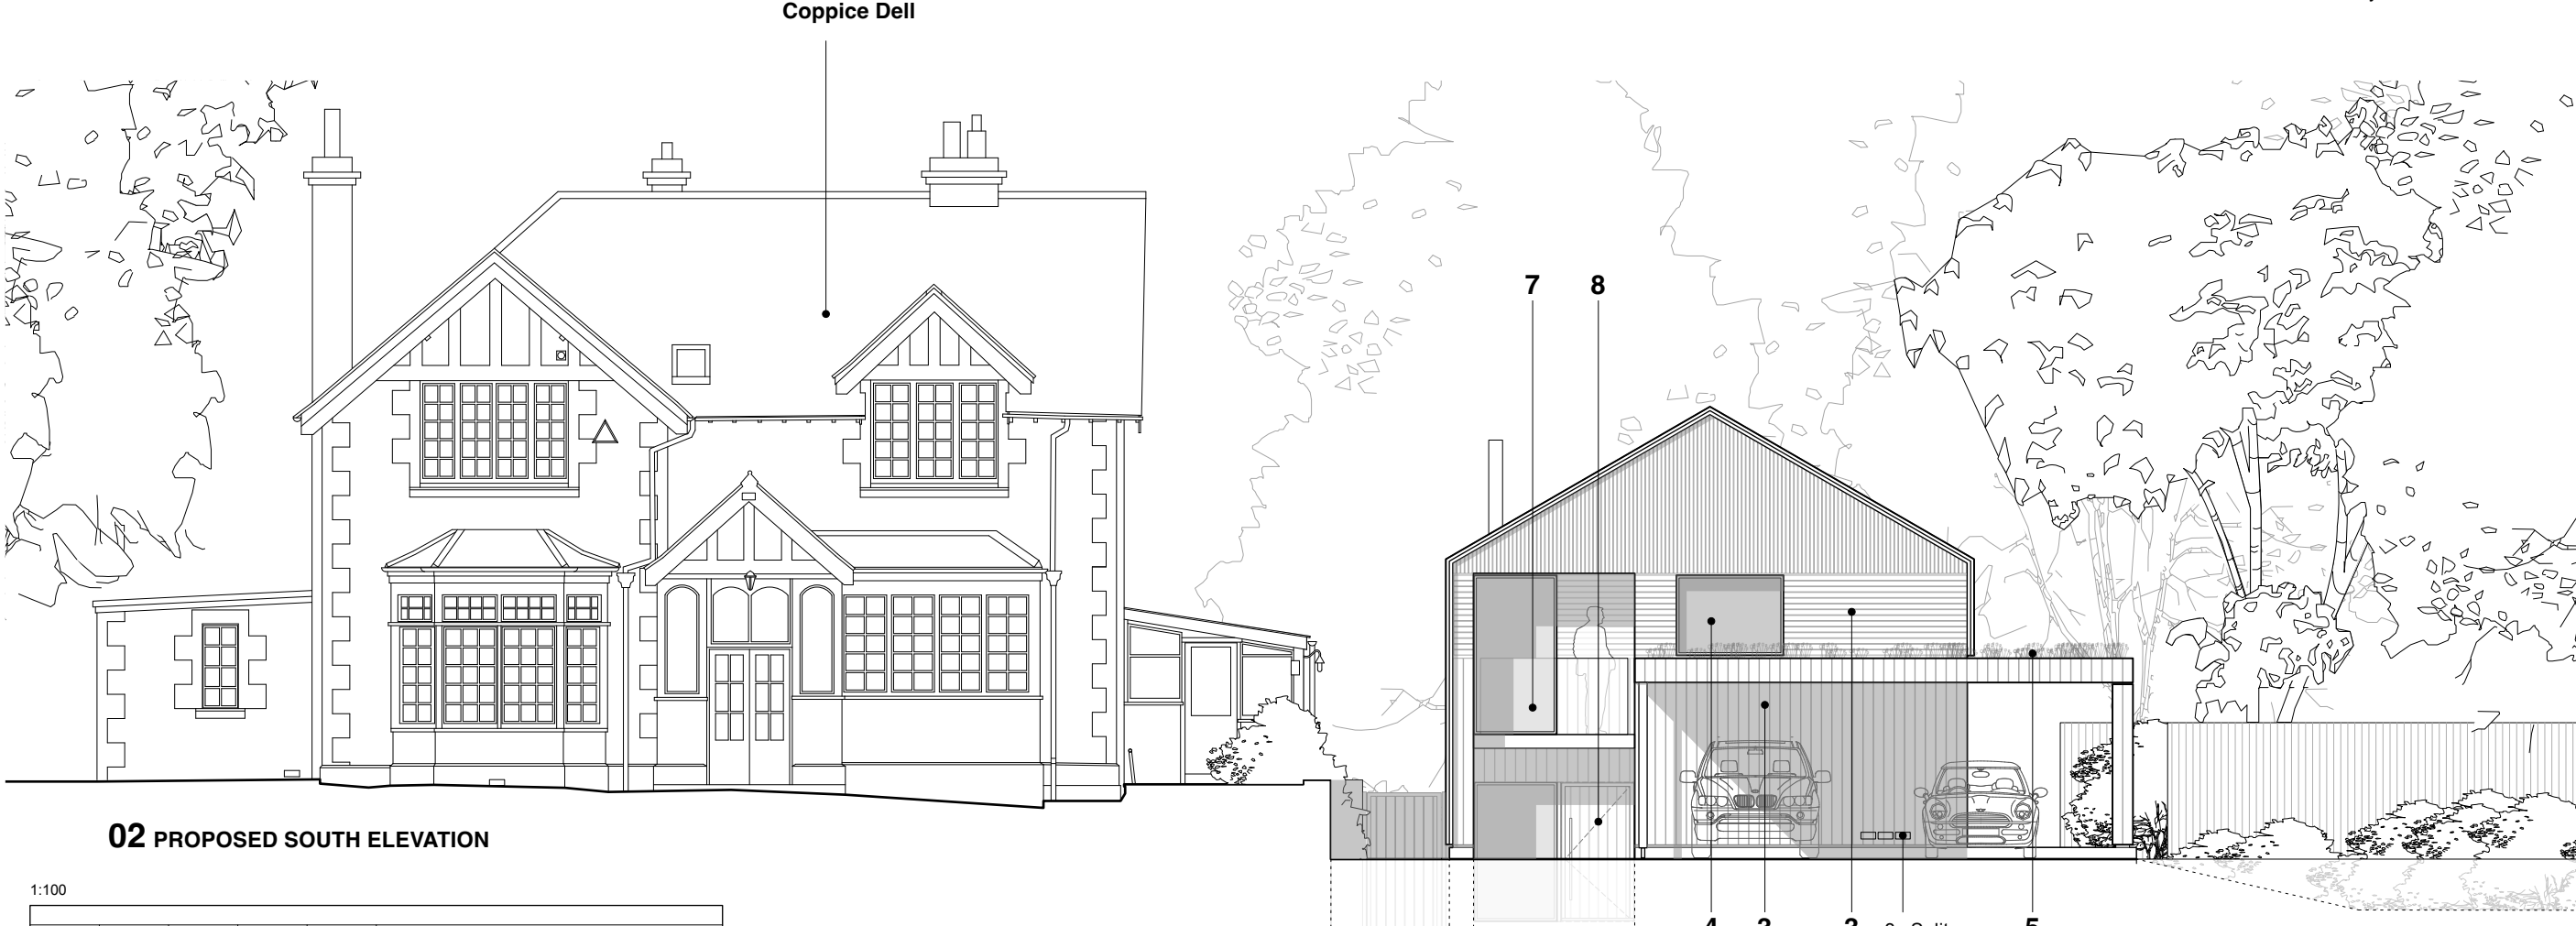

02 PROPOSED SOUTH ELEVATION

 

NOTES:

Note re obscured glazing added and screen to balcony P2 added JH 20/03/2026 P1 issued for Planning JH 02/02/2026

#	DESCRIPTION	BY	DATE
---	-------------	----	------

PROPOSED Elevations

JOB NO - DRAWING NO. REV.

2507 - 3 201 P2

COPPICE DELL

SCALE @ A3: 1:100

LAST PLOT DATE: 23/03/2026

DRAWN BY: JH

CHECKED BY: XX

PLANNING

EN SPACE ARCHITECTS

www.enspacearchitects.co.uk
© EnSpace Architects