


KEY:

- 1 CLAY ROOF TILES
- 2 BATH ASHLAR STONE WALLING
- 3 NATURAL TIMBER CLADDING
- 4 GREY ALUMINIUM WINDOWS AND DOORS
- 5 *First floor windows to East and West elevations to have obscured glazing*
- 6 GREEN ROOF
- 7 PHOTOVOLTAIC PANELS
- 8 GLASS BALUSTRADE
- 9 TIMBER FRONT DOOR

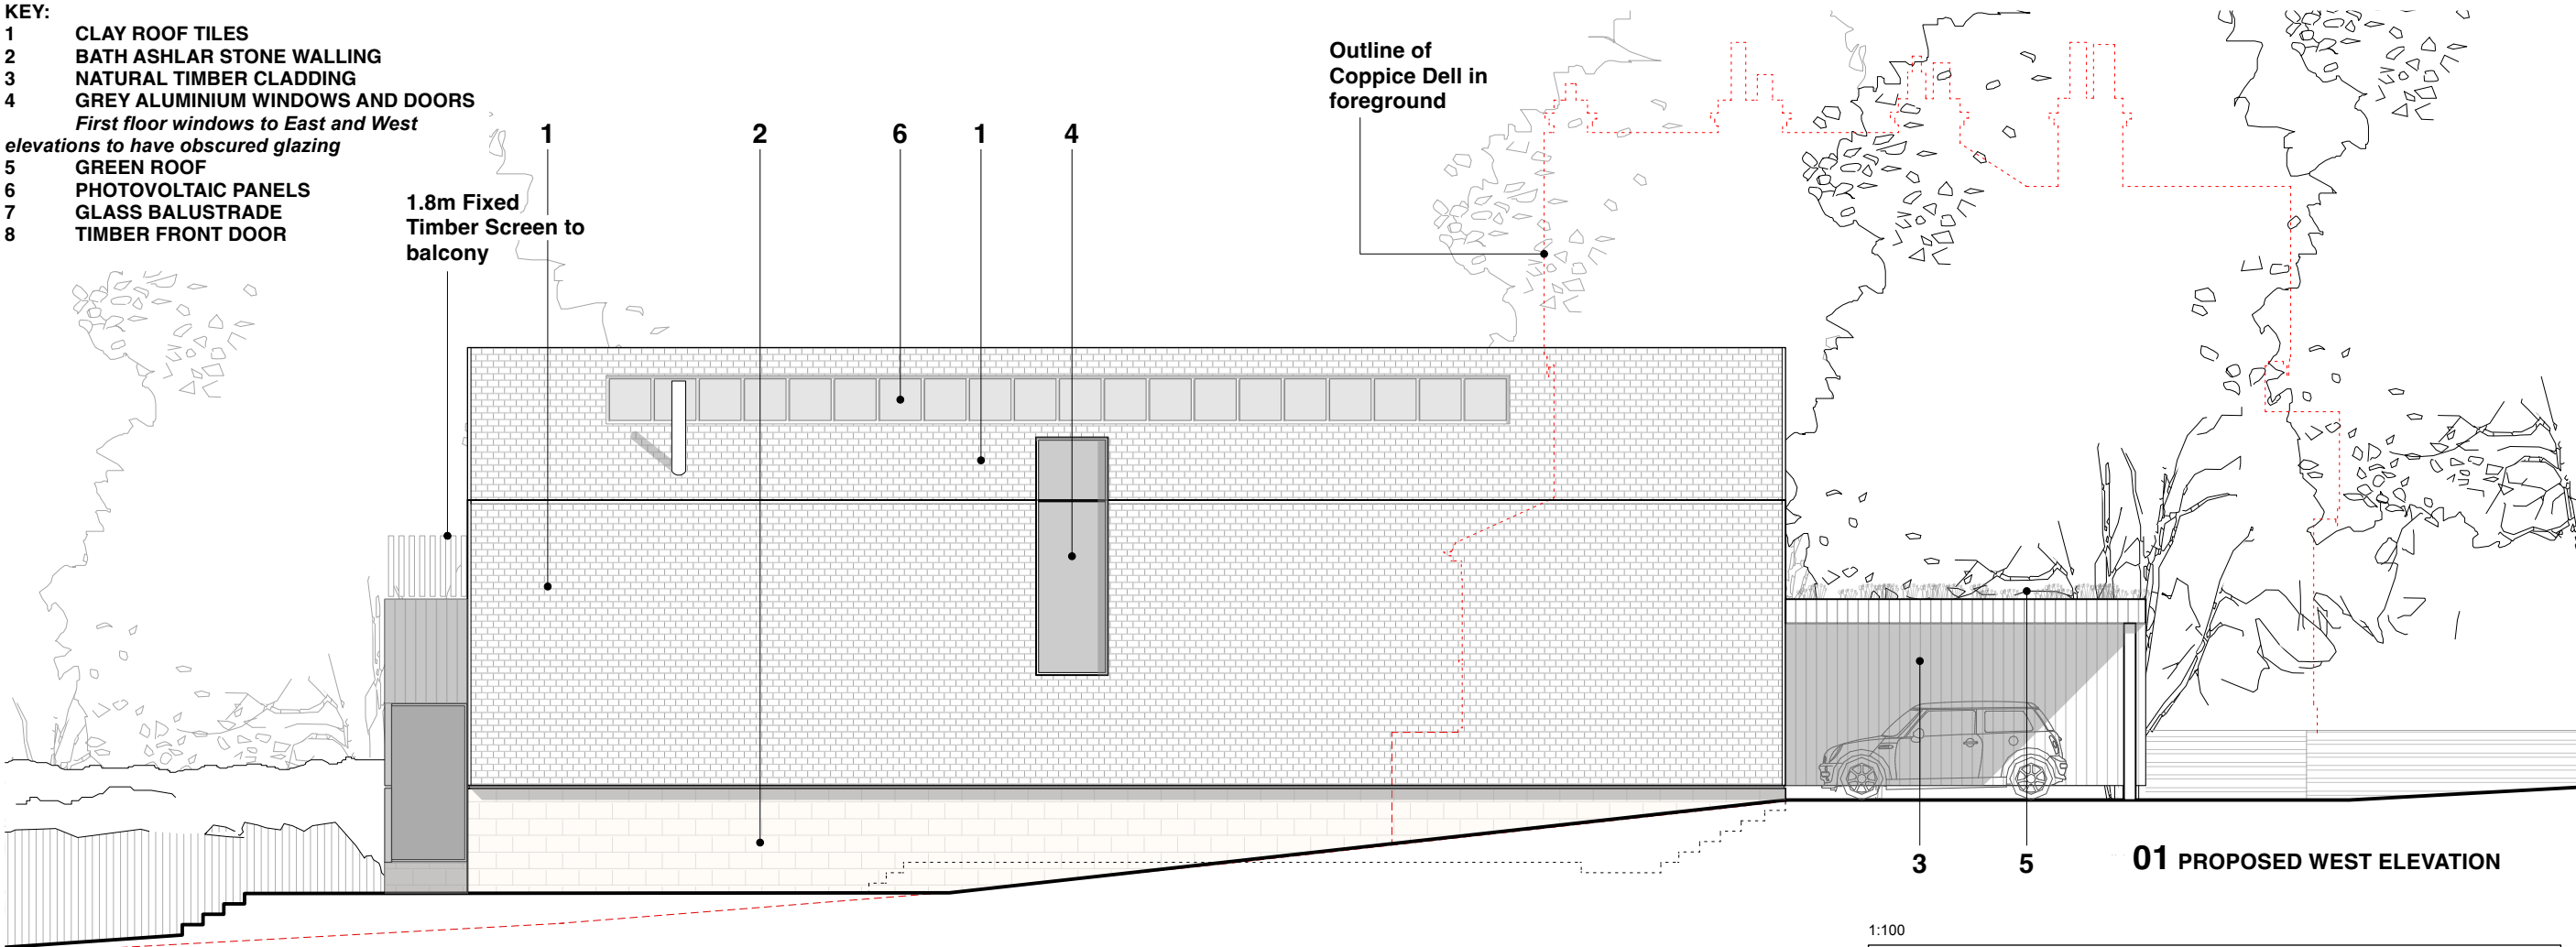

01 PROPOSED WEST ELEVATION



02 PROPOSED NORTH ELEVATION

NOTES:

Note added re obscured glazing and screen to balcony
P2 added JH 20/03/2026
P1 issued for Planning JH 02/02/2026

#	DESCRIPTION	BY	DATE
---	-------------	----	------

PROPOSED Elevations

JOB NO - DRAWING NO.	REV.
----------------------	------

2507 - 3 202	P2
--------------	----

COPPICE DELL

SCALE @ A3: 1:100

LAST PLOT DATE: 23/03/2026

DRAWN BY: JH
CHECKED BY: XX

PLANNING

EN SPACE
ARCHITECTS