




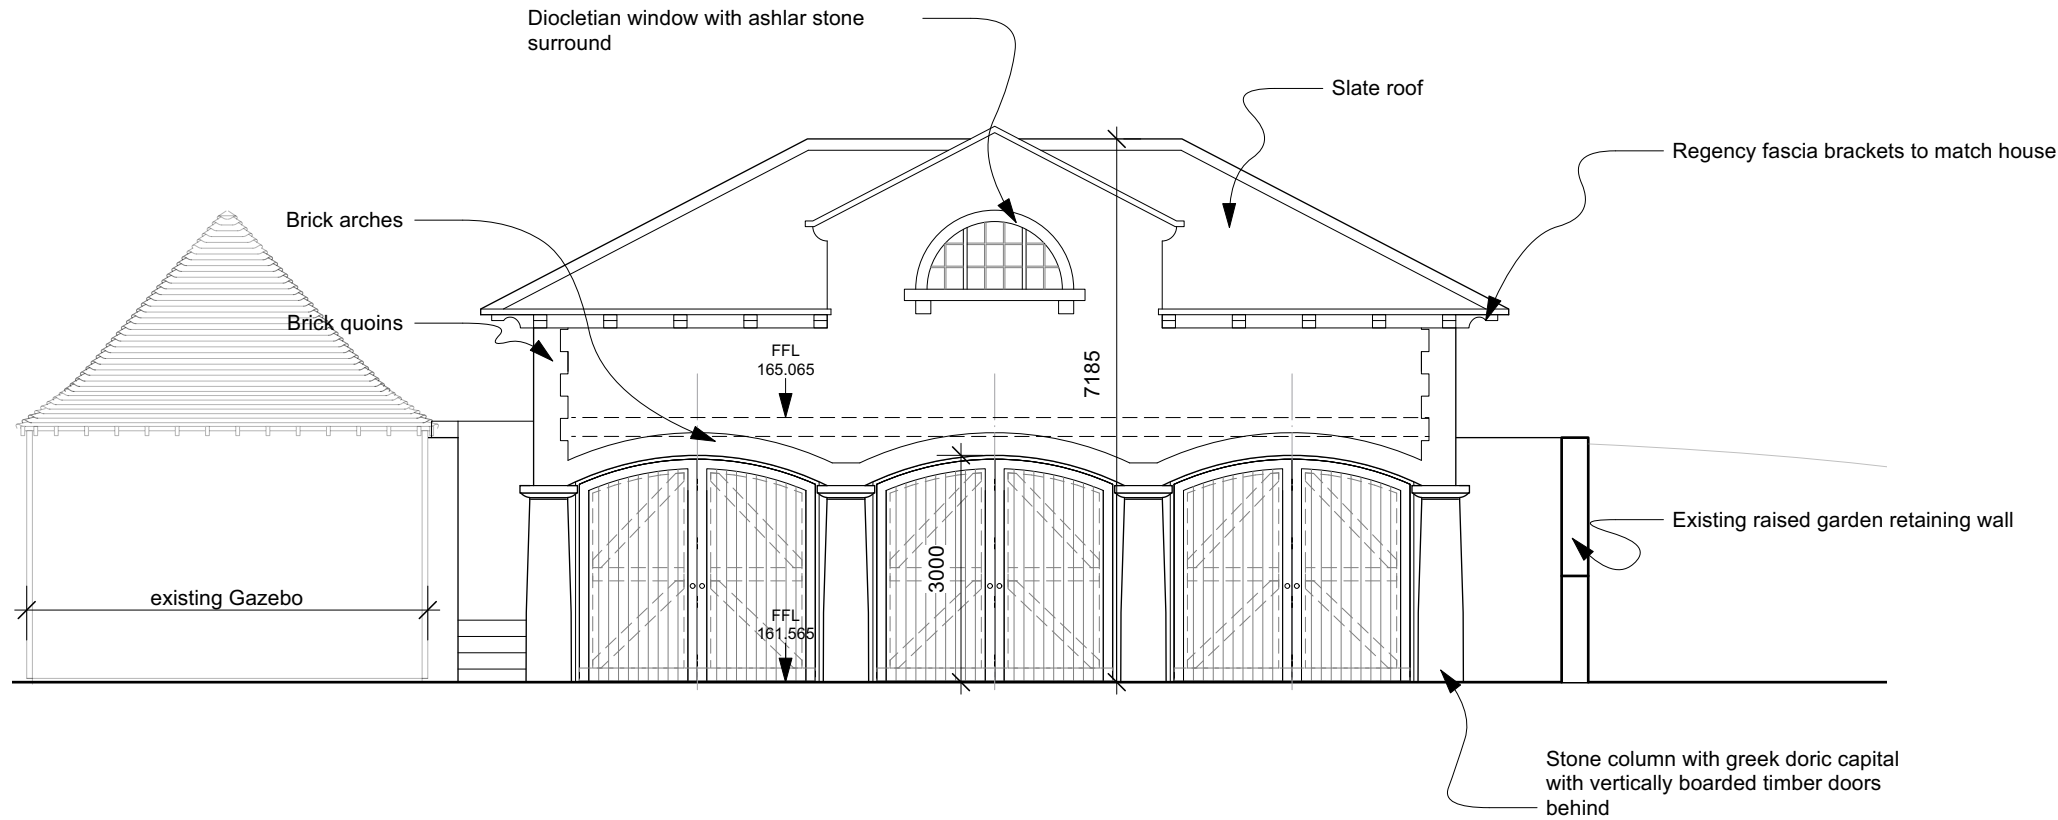


SOUTH ELEVATION

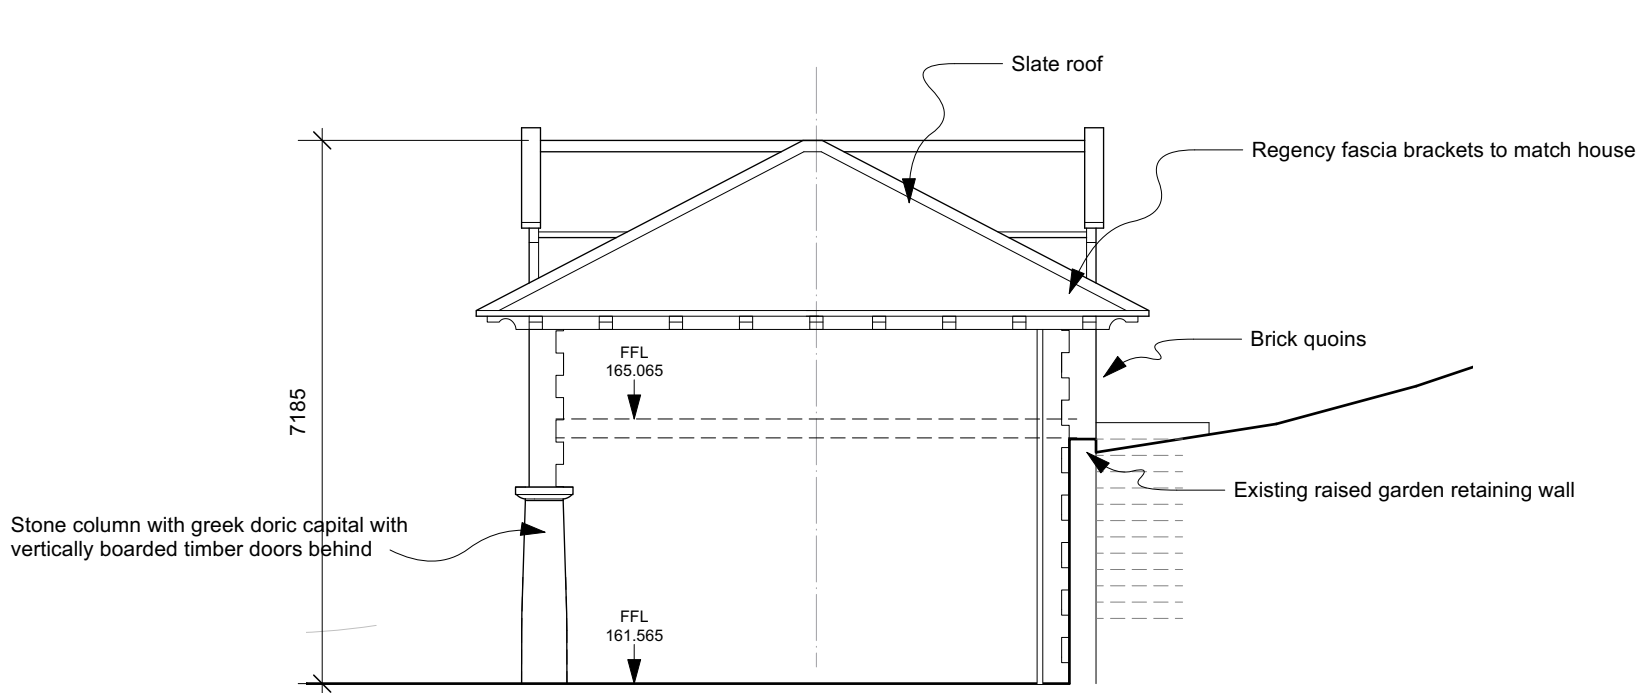

EAST ELEVATION

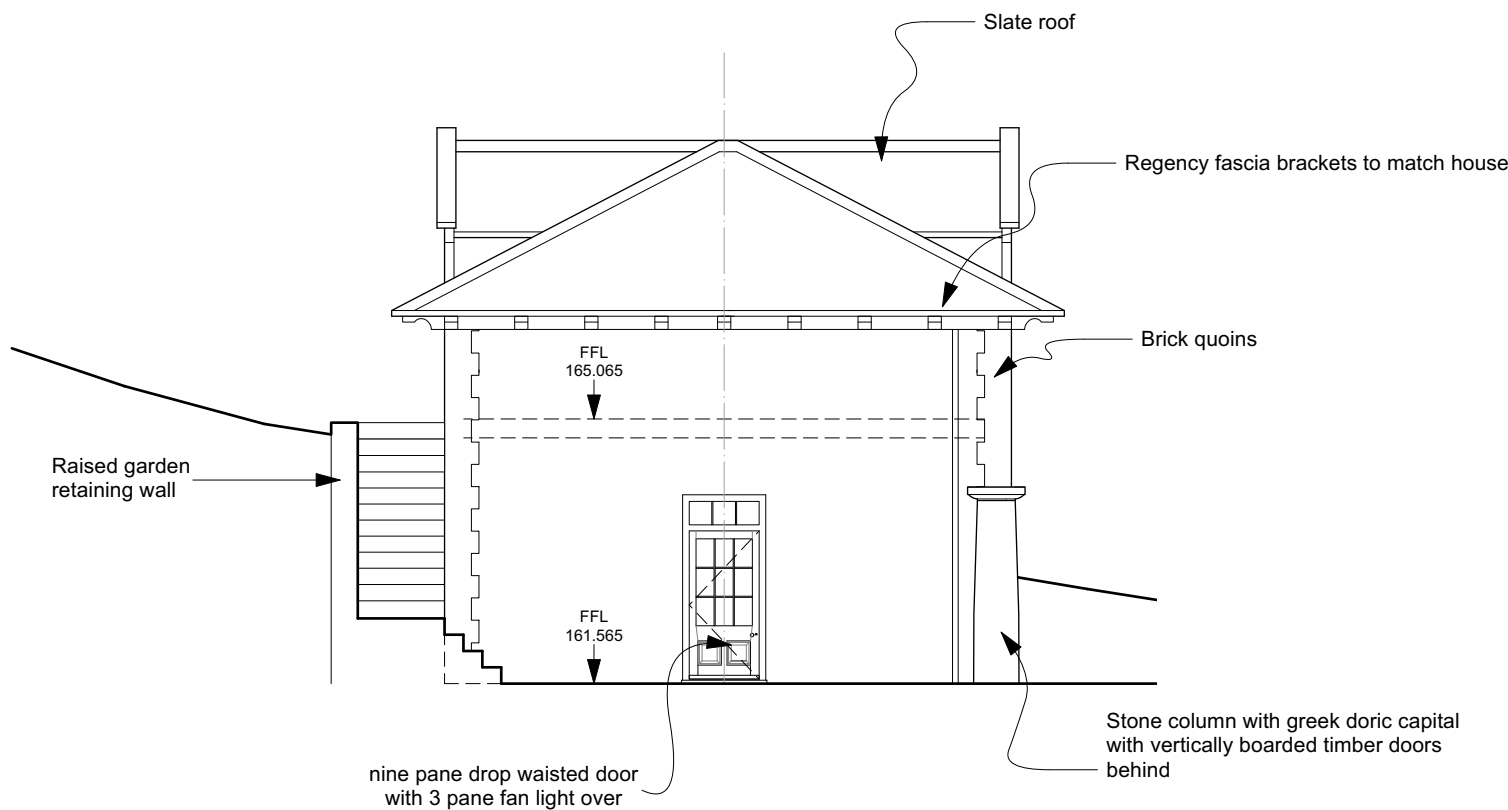

WEST ELEVATION

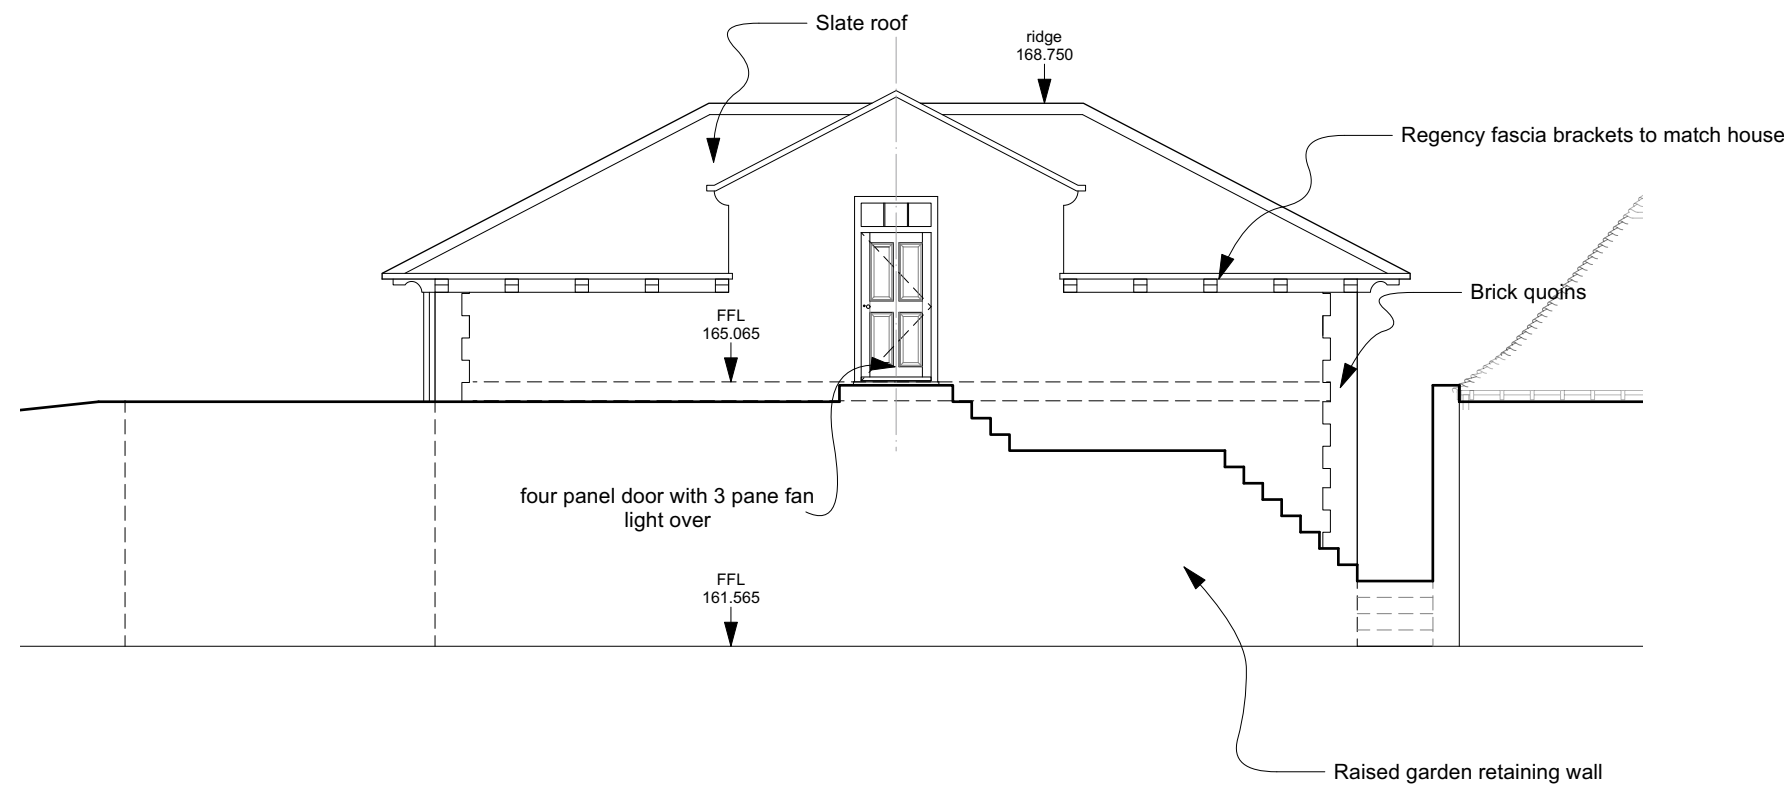

NORTH ELEVATION

General Notes:

1. This drawing is to be read in conjunction with other consultants drawings.
2. Check site conditions prior to commencement of work.
3. Discrepancies must be reported directly to the Architect.
4. Do not scale off drawing, use figured dimensions only, unless for planning purposes.
5. This drawing may be issued in colour, and may be a non-standard paper size.

EXTERNAL MATERIALS:

WALLS:
Brick to match the existing main house.
Stone columns with greek doric capitals.

ROOF:
Slates to match existing.

WINDOWS:
Timber sash windows to match existing.

DOORS:
Painted timber doors.

RAINWATER GOODS:
Painted metal.

Rev	Date	Notes	Drawn
A	11/04/2024	Issued for consent.	SW

Scale 0 5m
1 : 100 @ A2
0 15ft

QA Serial Number 98589

YIANGOU

Yangu Architects, Dyer House, 3 Dyer Street, Cirencester, Glouce, GL7 2PP
t 01285 888150 e architecture@yangou.com w www.yangou.com

Project Address	Manton Farmhouse, Fyfield Yard, Manton, Wiltshire, SN8 4HB		
Project Description	Proposed Garaging		
Drawing Title	Proposed Garaging Elevations		
Drawing No.	2807-2141	Rev.	A