



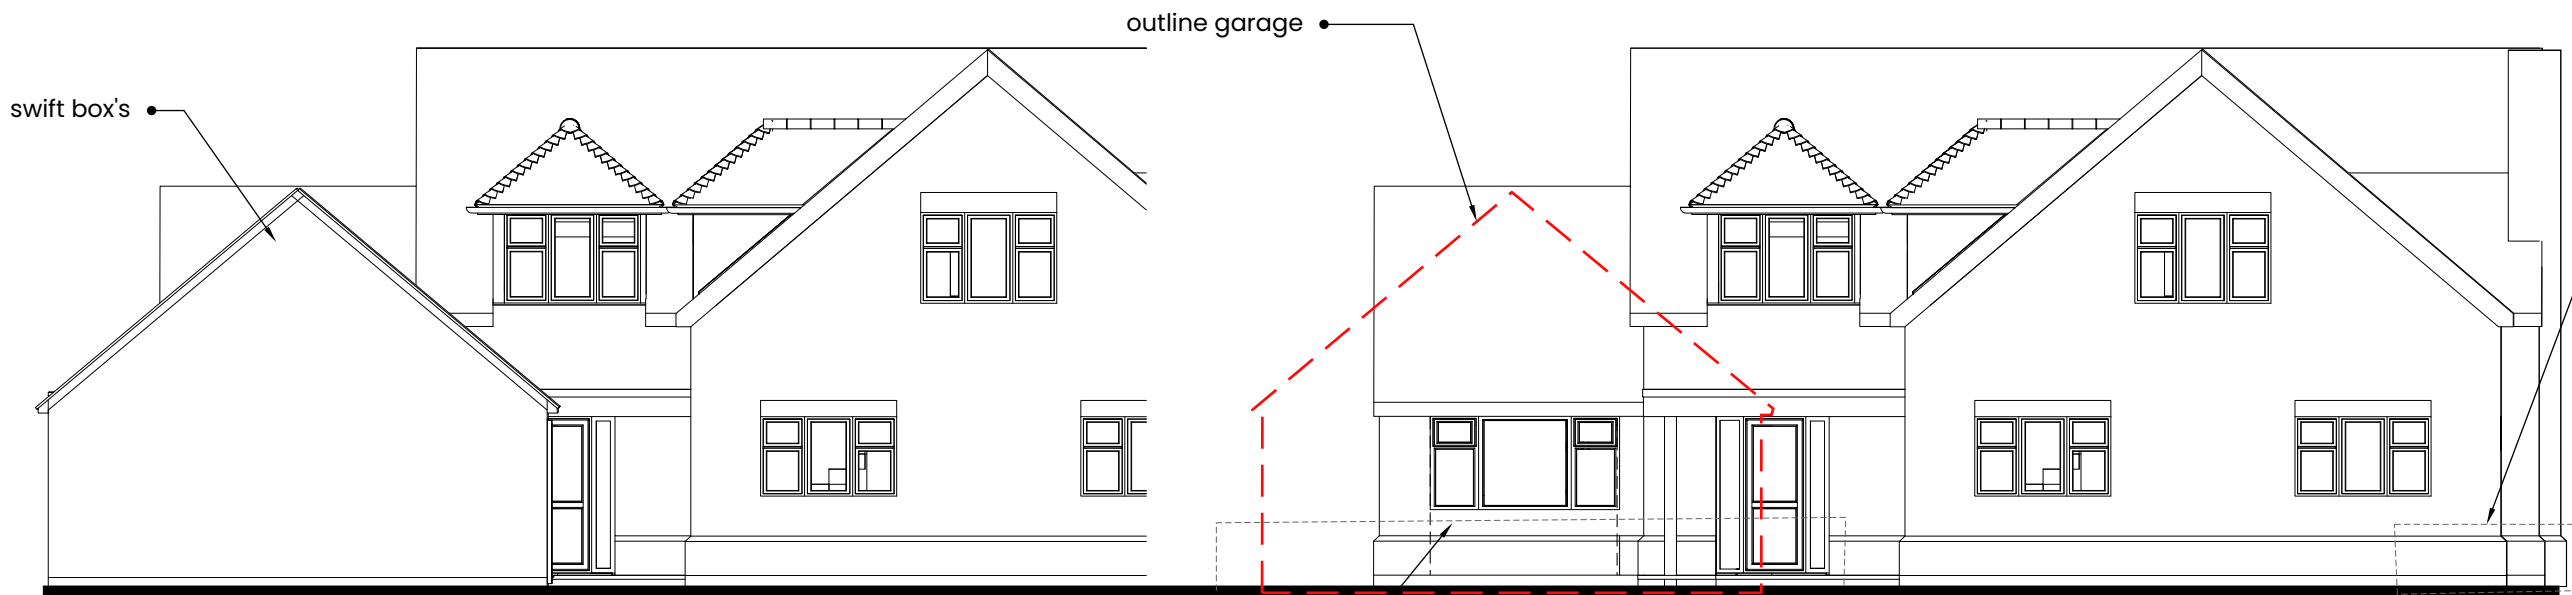

WEST ELEVATION

WEST ELEVATION GARAGE REMOVED


brick up and install new window

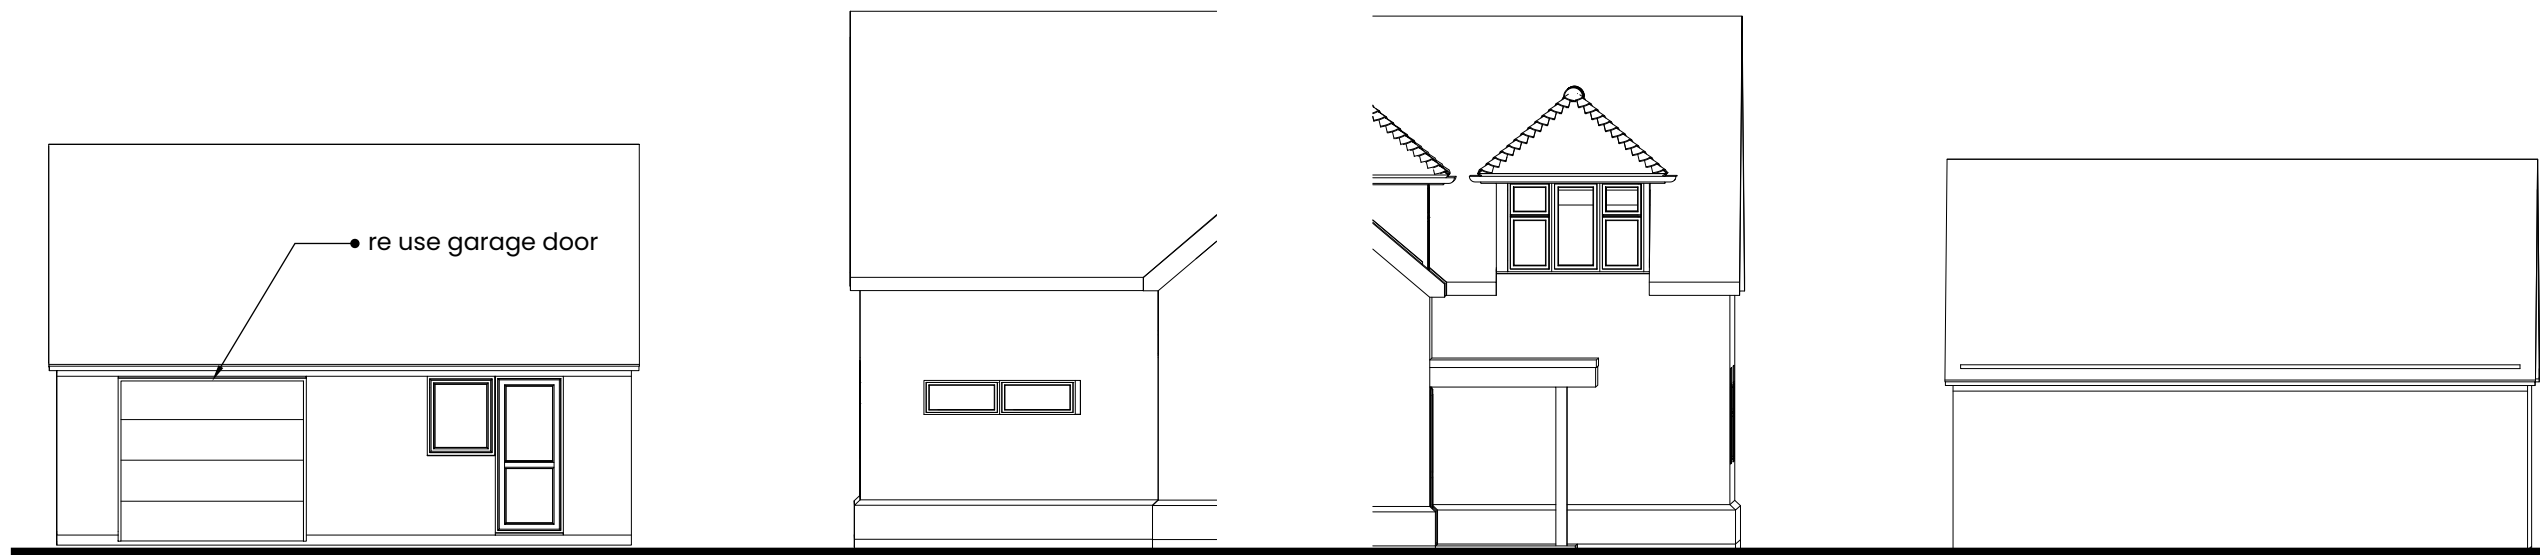

SOUTH ELEVATION

NORTH ELEVATION

re use garage door

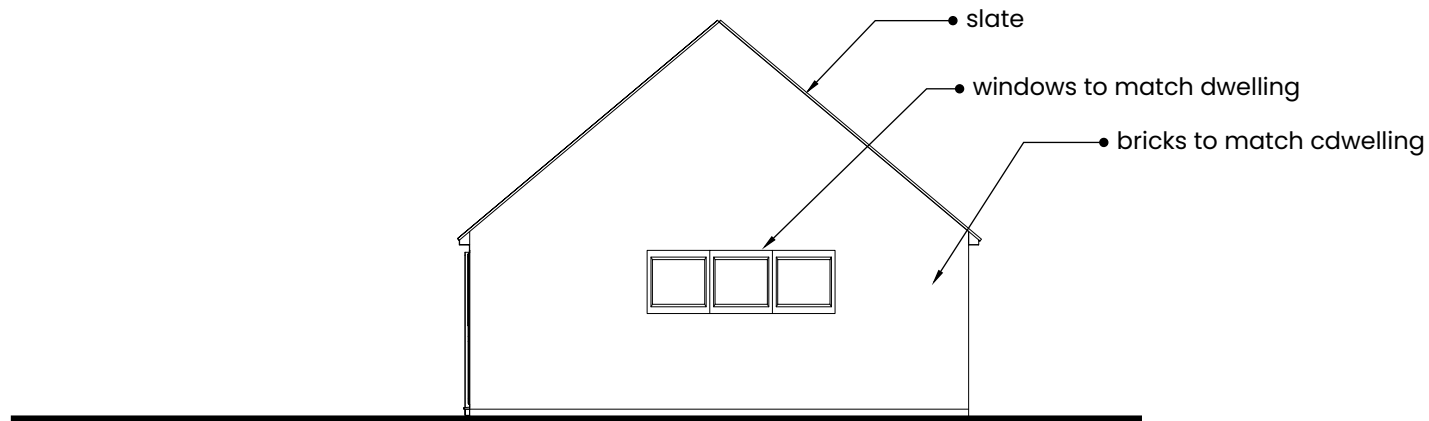

EAST ELEVATION

Scale 1:100



THIS SECTION WALL
RETAINED (900MM)
HIGH

Client
Mr MRS C BAKER
ROSEWOOD, SALT LANE
WINTERBOURNE GUNNER
SP4 6LW

Project
PROPOSED NEW GARAGE

Drawing Title
PROPOSED
ELEVATIONS

Drawing Detail
Scale @ A3 - 1:100
Drawing No CB-NE-01-26
Drawn by GG

Date 13/02/2026