



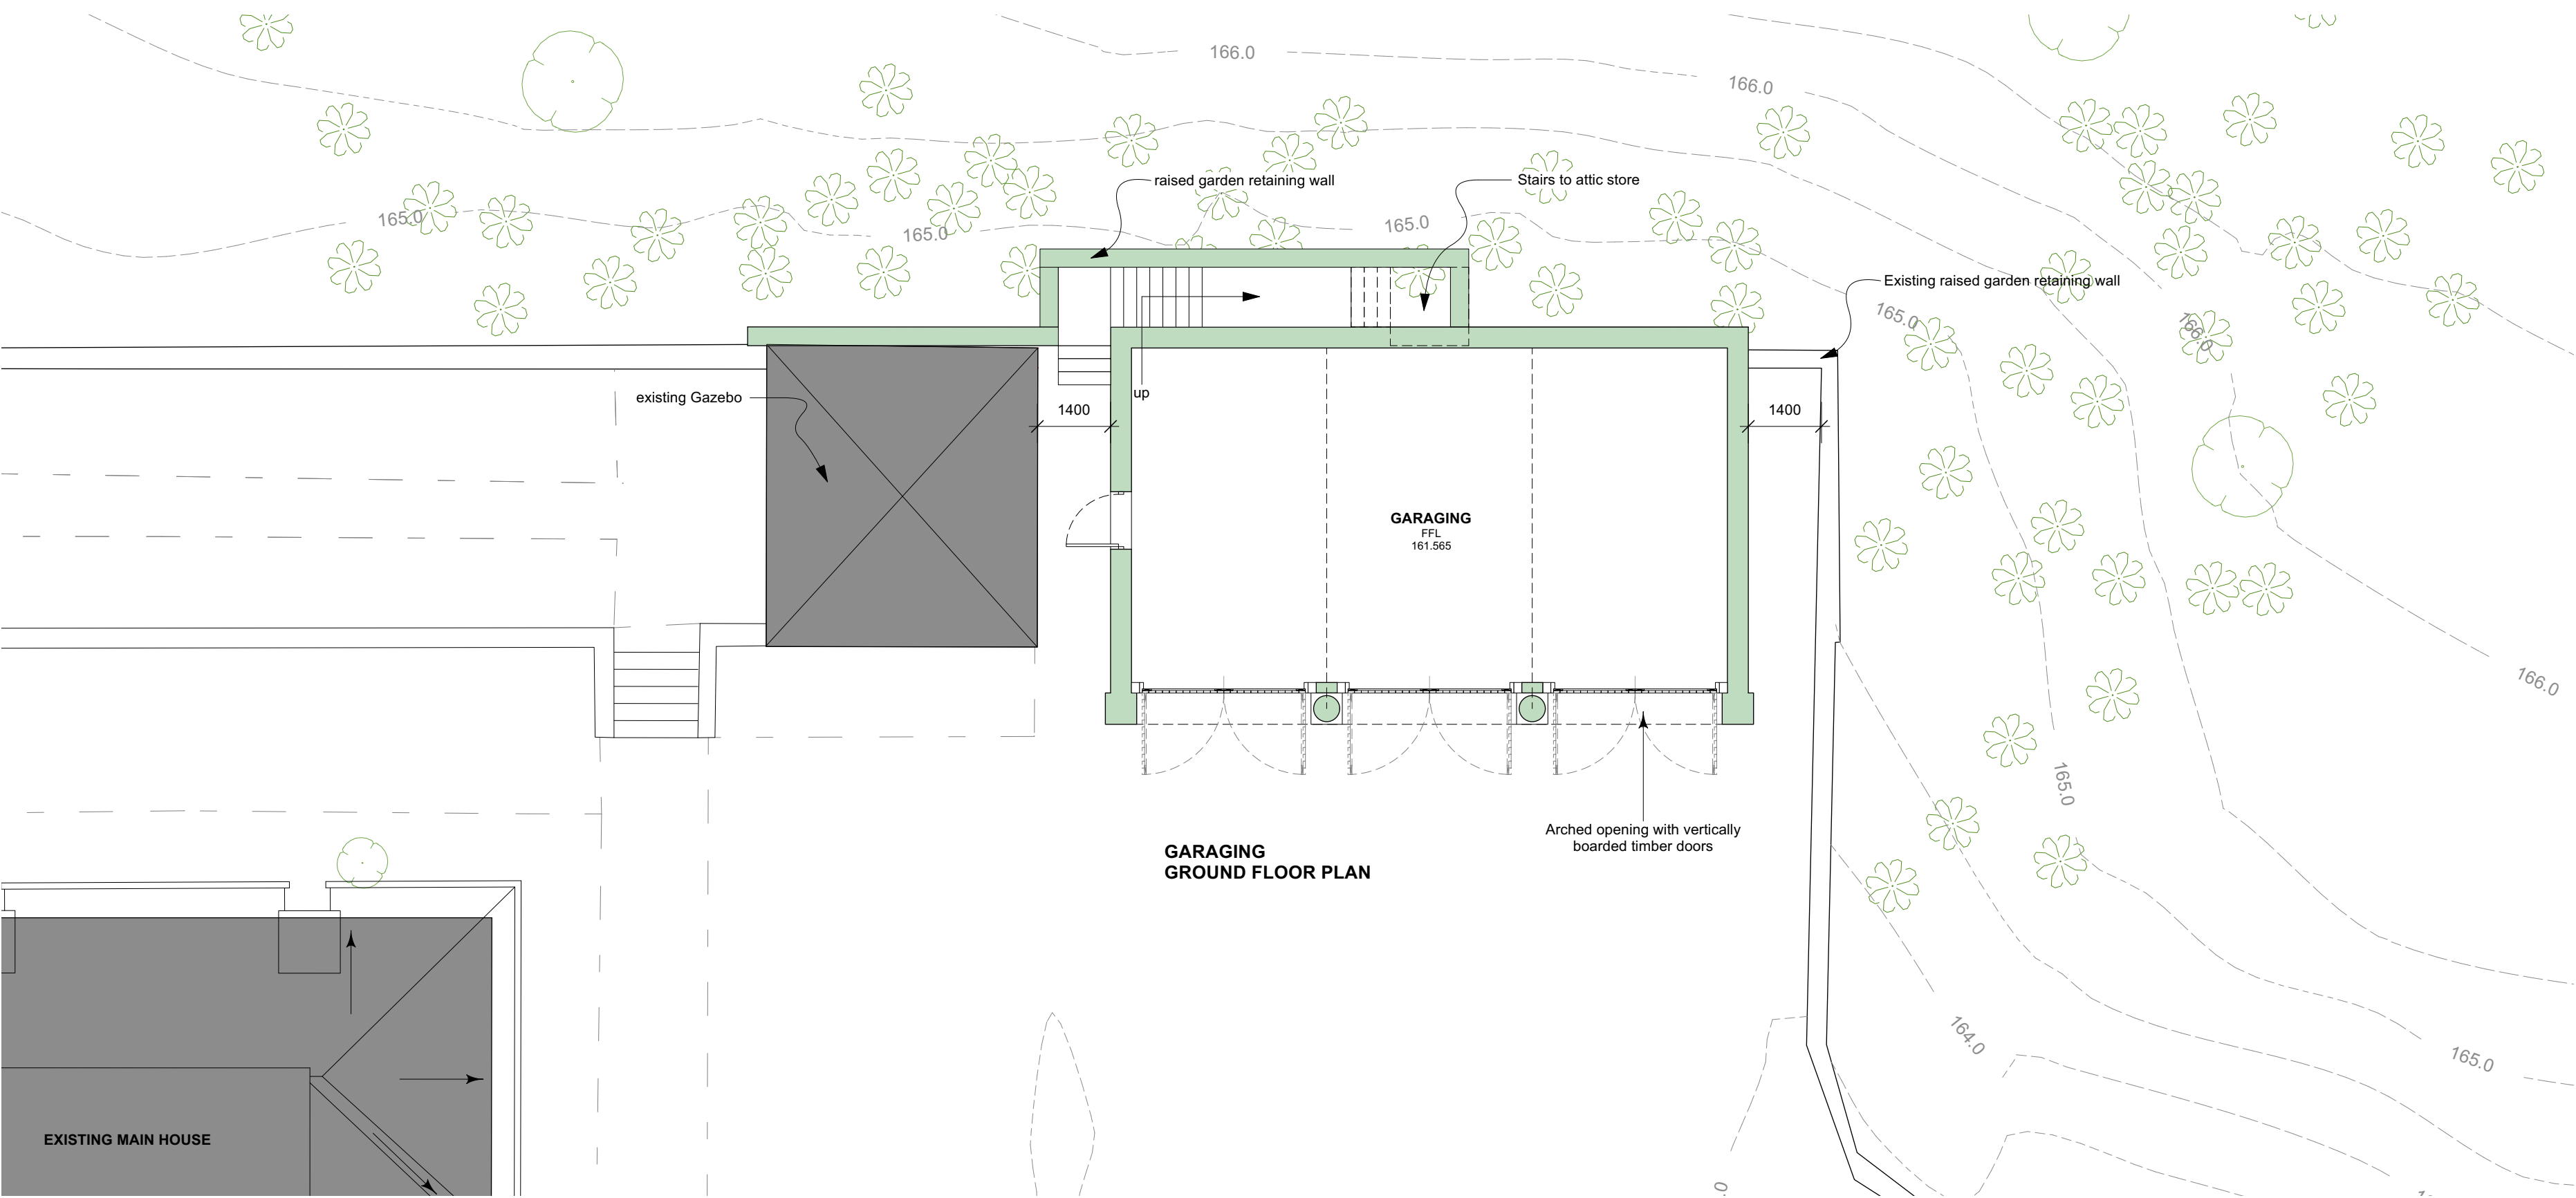


**GARAGING
GROUND FLOOR PLAN**

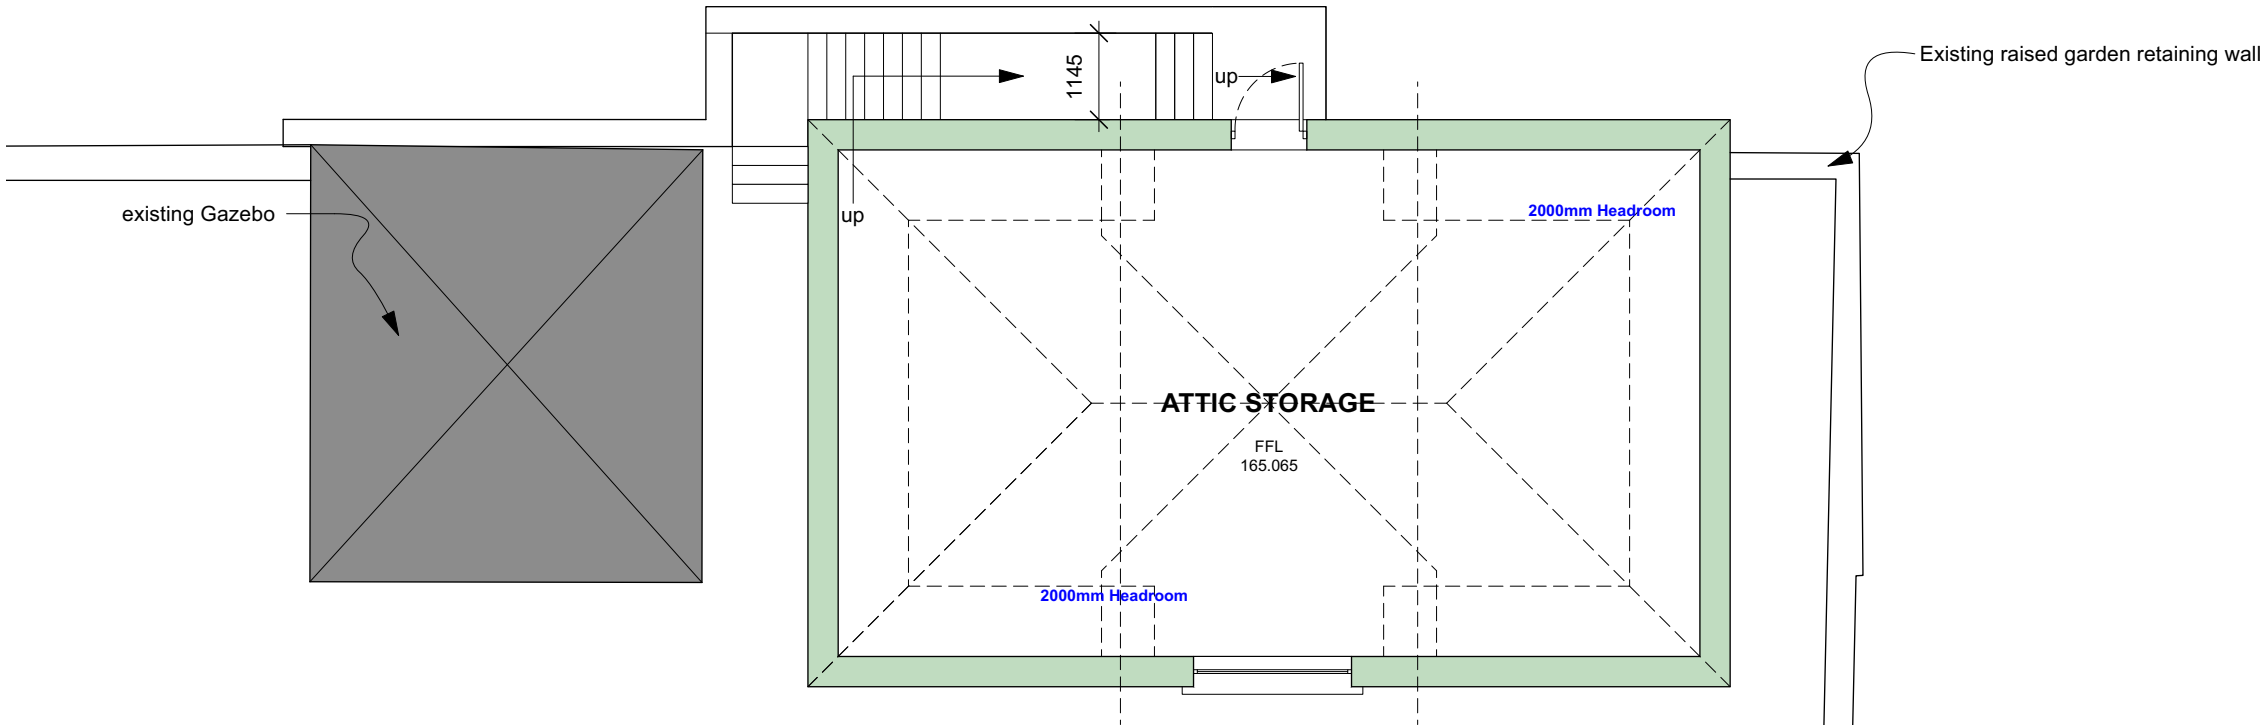

**GARAGING
FIRST FLOOR PLAN**

General Notes:

1. This drawing is to be read in conjunction with other consultants drawings.
2. Check site conditions prior to commencement of work.
3. Discrepancies must be reported directly to the Architect.
4. Do not scale off drawing, use figured dimensions only, unless for planning purposes.
5. This drawing may be issued in colour, and may be a non-standard paper size.

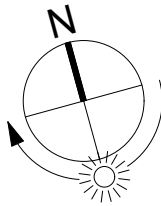

KEY:

- Proposed Walls
- Existing Building

A	11/04/2024	Issued for consent.	SW
Rev	Date	Notes	Drawn
Scale		0	5m
1 : 100 @ A2			
		0	15ft
QA Serial Number			
98588			
YIANGOU Yiangou Architects, Dyer House, 3 Dyer Street, Cirencester, Gloucs, GL7 2PP t 01285 888150 e architecture@yiangou.com w www.yiangou.com			
Project Address		Manton Farmhouse, Fyfield Yard, Manton, Wiltshire, SN8 4HB	
Project Description		Proposed Garaging	
Drawing Title		Proposed Garaging Ground and First Floor Plan	
Drawing No.		2807-2106	Rev. A