


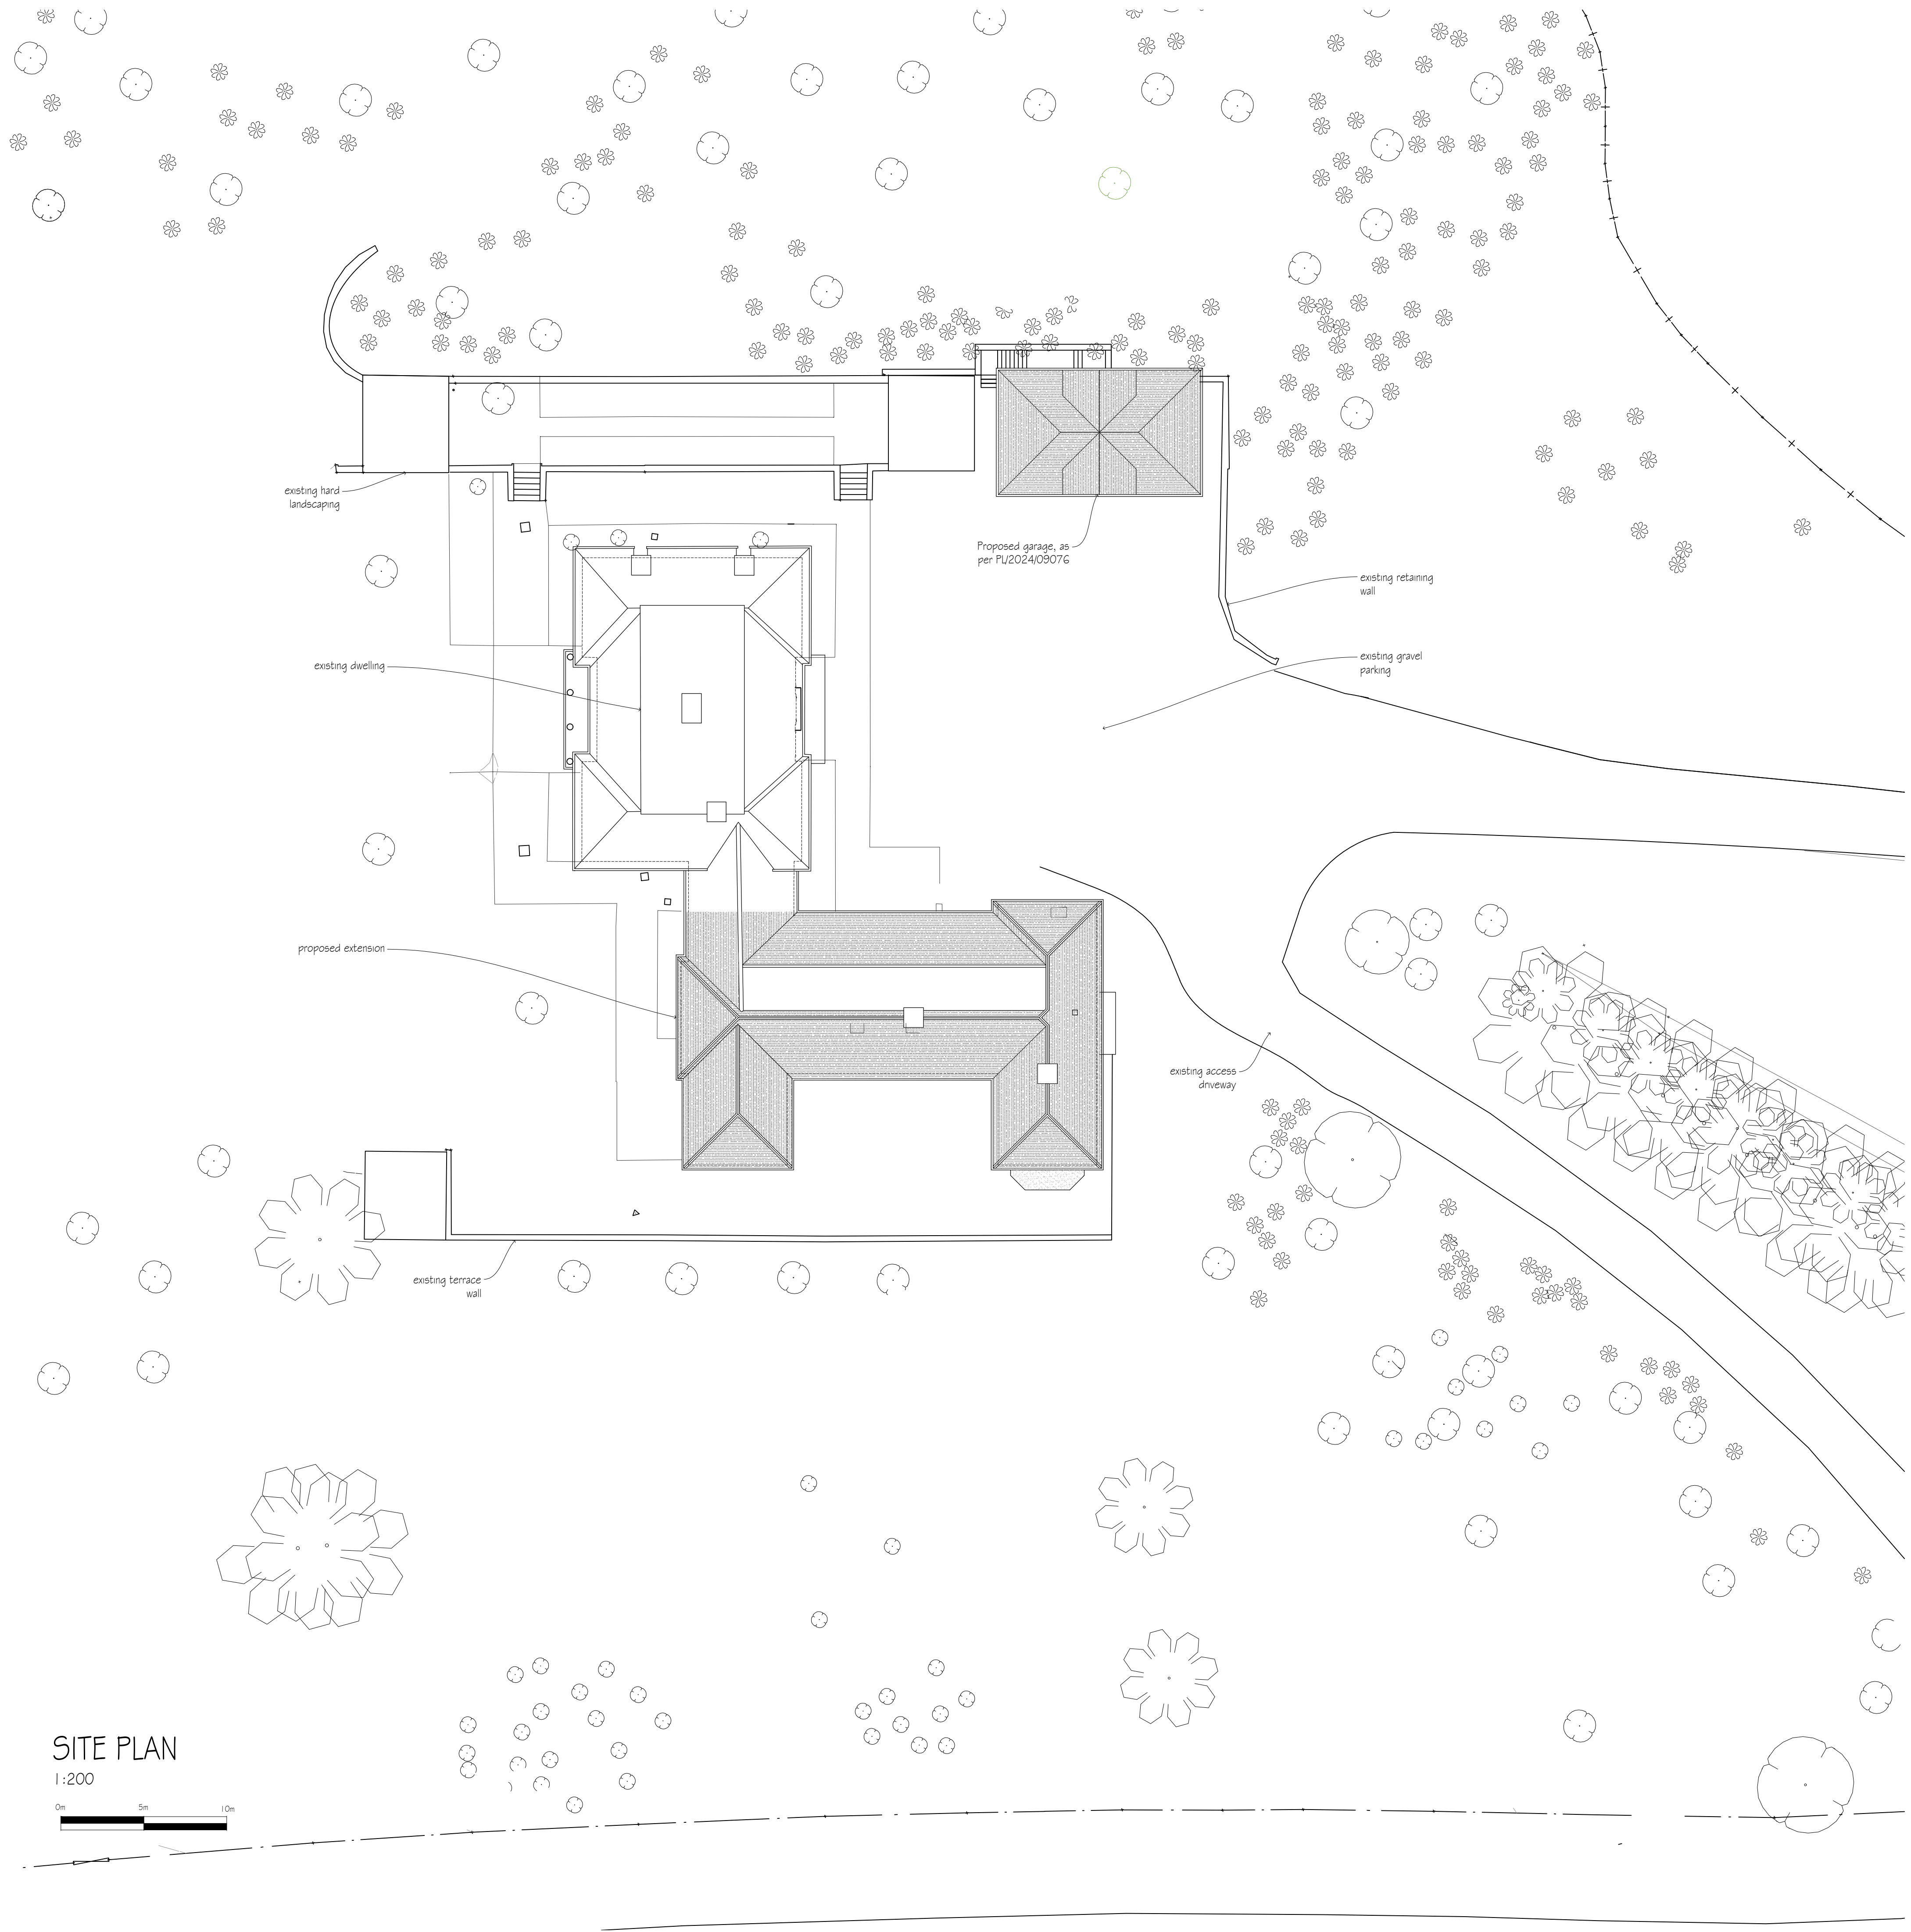

SITE PLAN  
1:200



| revisions | initial | date |
|-----------|---------|------|
|-----------|---------|------|

Contractors, Sub Contractors and Suppliers are to check all relevant dimensions and levels of site and buildings before commencing any shop drawings or building work.


This drawing is copyright and may not be reproduced in any part of form without the written consent of Fowler Architecture and Planning

project  
**MANTON FARMHOUSE**  
Manton Park Estate

drawing  
**Site Plan**

| scale     | drawn by | date      |
|-----------|----------|-----------|
| 1:200 @A1 | DB       | April '26 |

| 250202-100 |     |
|------------|-----|
| drawing no | rev |

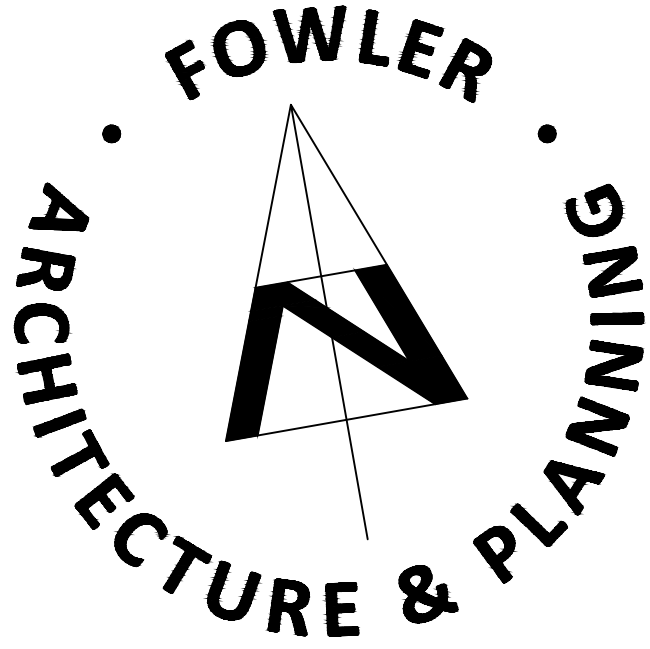

39 High Street  
Pewsey  
Wiltshire  
SN9 5AF

tel (01672) 569444  
fax (01672) 569488  
enquiries@faap.co.uk