


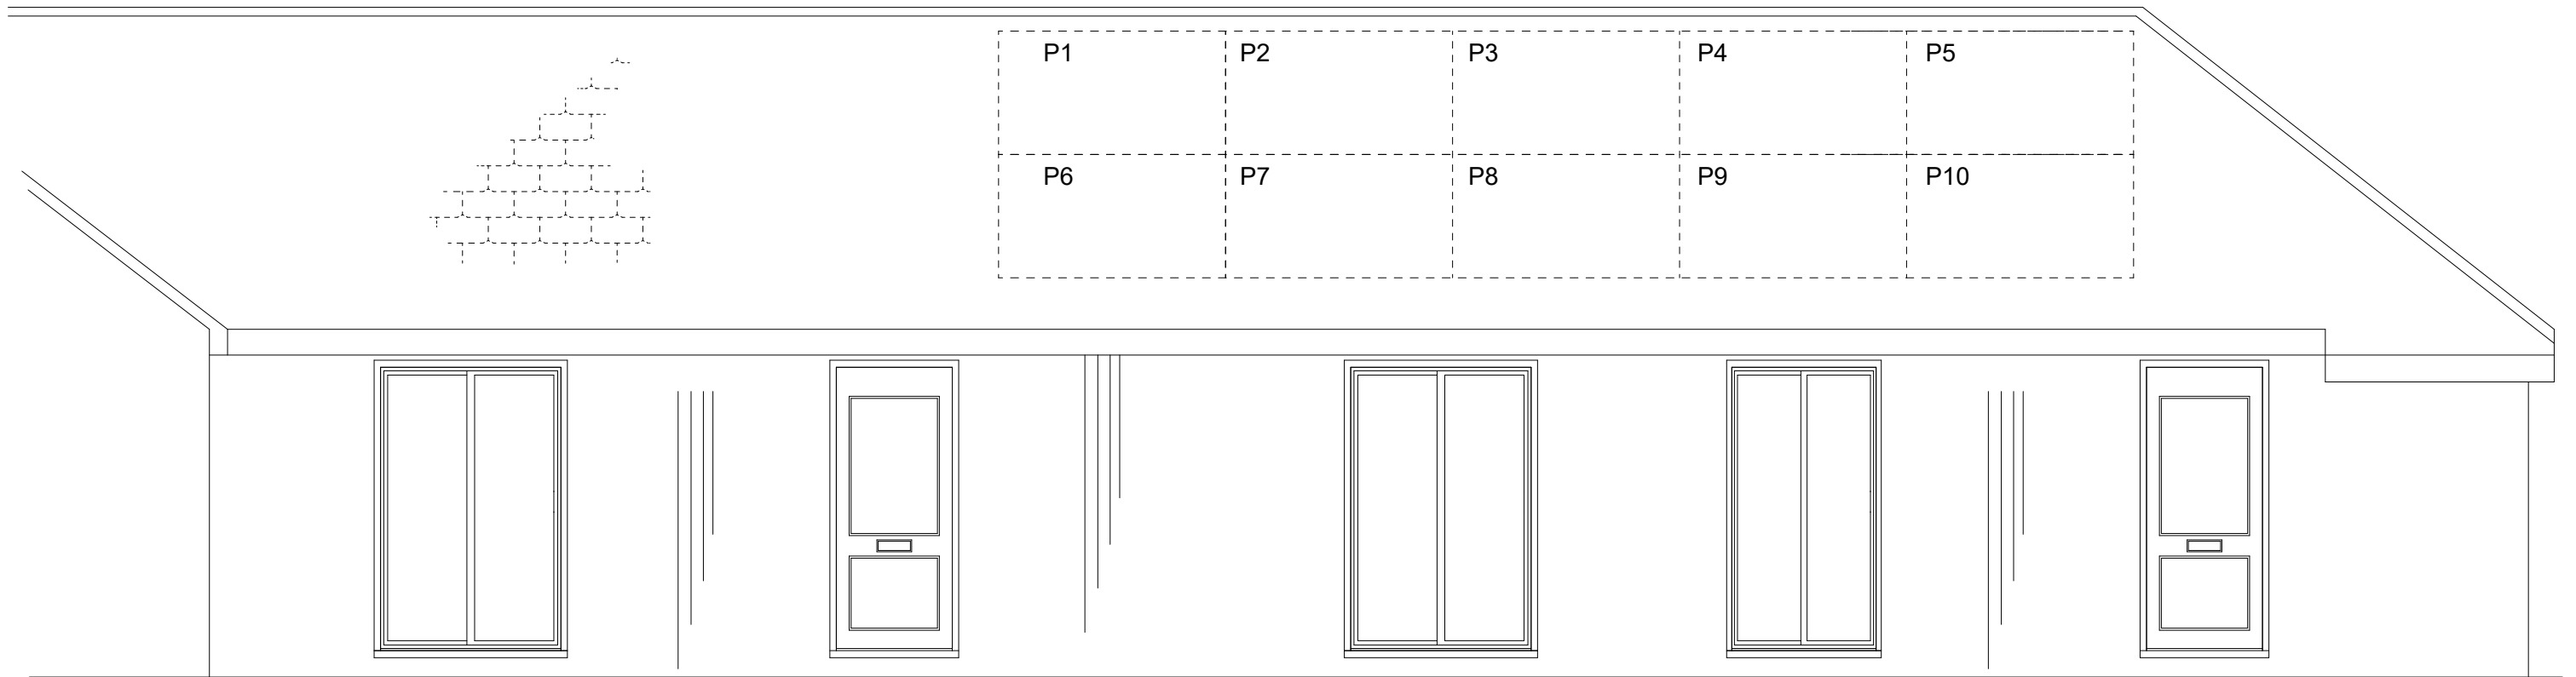

South Elevation

Client
Mr M Griffin

Project
Widham Barn
27 Widham
Purton
Swindon
SN5 4EW

Drawing Title
Solar Panels

Drawing No.
2
Date
April 2026
Drawn by
RGN

Scale
1:50 @ A3
Checked by
RGN

0 1 2 3 4 5 6 7 8 9 10 M