

- Sash Windows



Dulux painted timber

CGF White
(Dulux BS 00-E-55)
- Front Door and frame



Dulux painted timber

CGF White
(Dulux BS 00-E-55)
- Porch



Dulux painted timber

CGF White
(Dulux BS 00-E-55)
- Fascia & Soffit




Dulux painted timber

CGF Fascia
(Dulux 00NN 20/000)
- Rain water goods



Alutec Evolve Aluminium rainwater goods

CGF Wellington

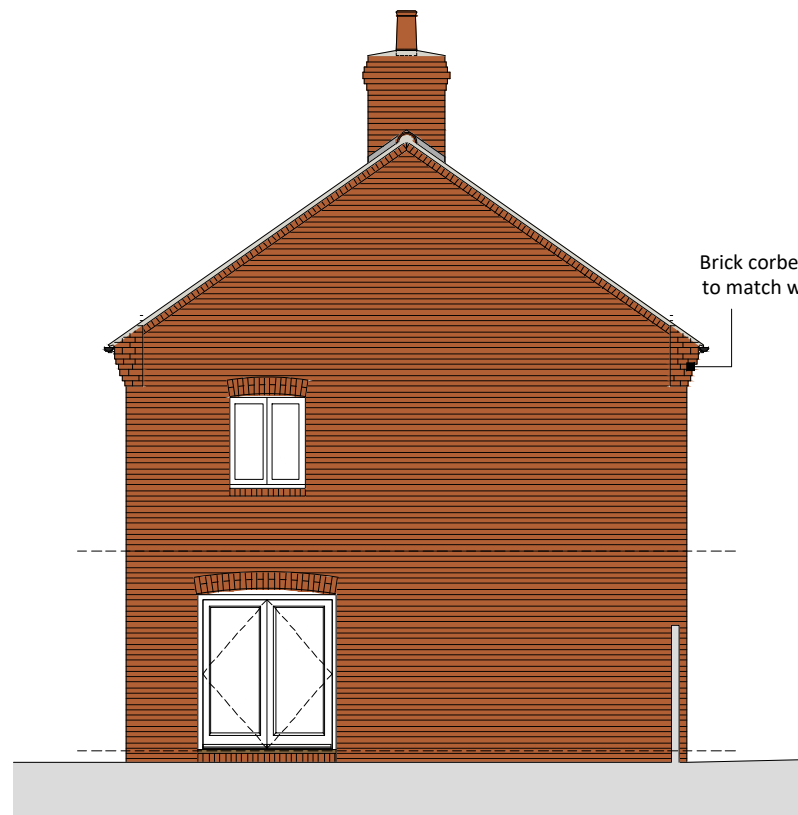


Side Elevation 1.



Front Elevation Plot 6



Side Elevation 2.

 

West Lavington Wiltshire

Drawing No. 006-P-002 - Front and Side Elevations - Rev ~
Scale 1:100 at A3 - March 2026