




CG FRY & SON
B U I L D E R S

DEVELOPMENT ~ PARTNERSHIP HOUSING ~ CONTRACTING


C G Fry & Son Ltd. Litton Cheney Dorchester Dorset DT2 9AS
Tel: 01308 482000 Fax: 01308 482249 Email: eugene@cgfry.co.uk www.cgfry.co.uk

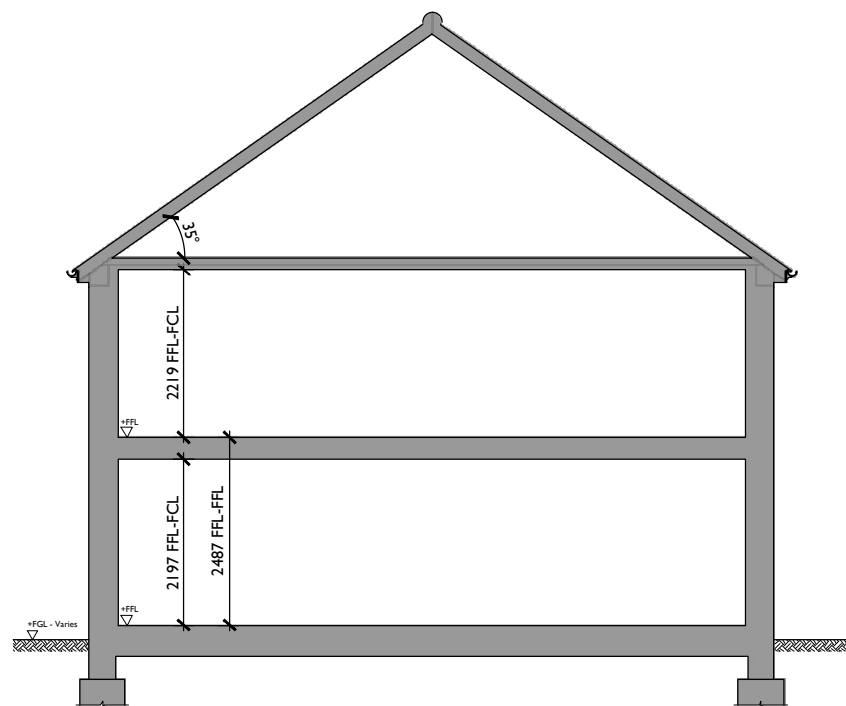


Section S2 - Plot 011
Truss Type A-35°



Rear Elevation

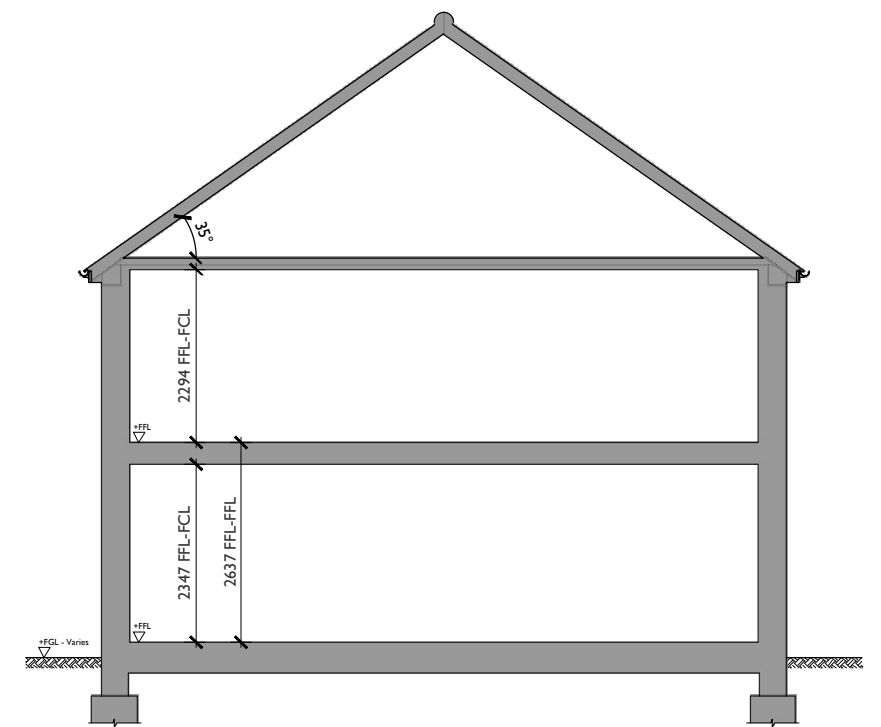

Section S3-Plot 010
Truss Type A-35°

 

West Lavington Wiltshire

Drawing No. 010-011-P-003 - Rear Elevation and Sections - Rev ~
Scale 1:100 at A3 - March 2026