





CG FRY & SON
B U I L D E R S

DEVELOPMENT ~ PARTNERSHIP HOUSING ~ CONTRACTING
C G Fry & Son Ltd. Litton Cheney Dorchester Dorset DT2 9AS
Tel: 01308 482000 Fax: 01308 482249 Email: eugene@cgfry.co.uk www.cgfry.co.uk

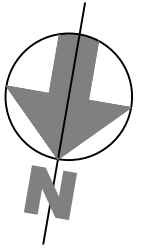


GROUND FLOOR

023
404T - 4Bed
Ground Floor = 62.2m²
First Floor = 62.2m²
TOTAL = 124.4m²

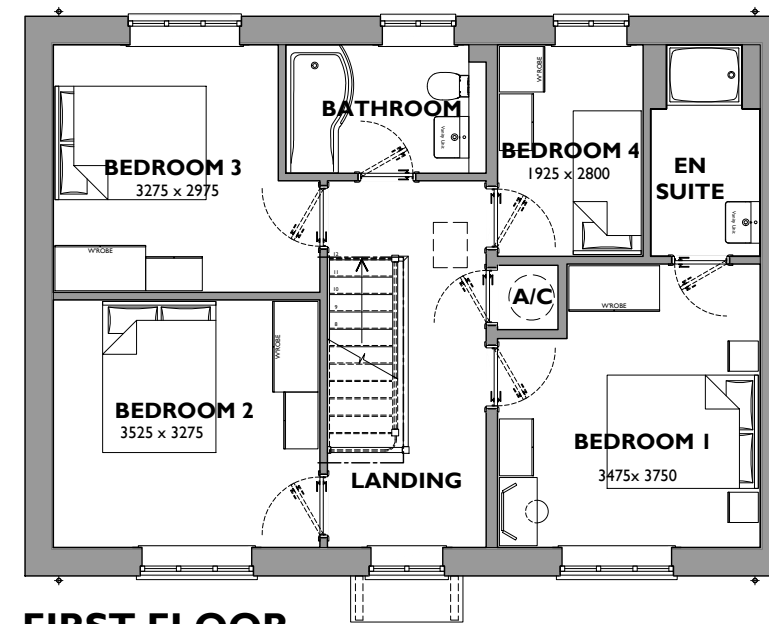

FIRST FLOOR

023

 

West Lavington Wiltshire

Drawing No. 023-P-001 - Ground and First Floor Plans - Rev ~
Scale 1:100 at A3 - March 2026