

- Canopy Timber


Dulux painted timber
CGF WHITE
- Sash window frames


Dulux painted timber
CGF STORM GREY
- Front door


Dulux painted timber
CGF FINTRY STONE
- Fascia & Soffit


Dulux painted timber
CGF FASCIA
- Rain water goods


Alutec Evolve Aluminium rainwater goods
CGF WELLINGTON
- CGF Fascia


CGF Fascia
(Dulux 00NN 20/000)




CG FRY & SON

BUILDERS

DEVELOPMENT ~ PARTNERSHIP HOUSING ~ CONTRACTING

C G Fry & Son Ltd. Litton Cheney Dorchester Dorset DT2 9AS
Tel: 01308 482000 Fax: 01308 482249 Email: eugene@cgfry.co.uk www.cgfry.co.uk

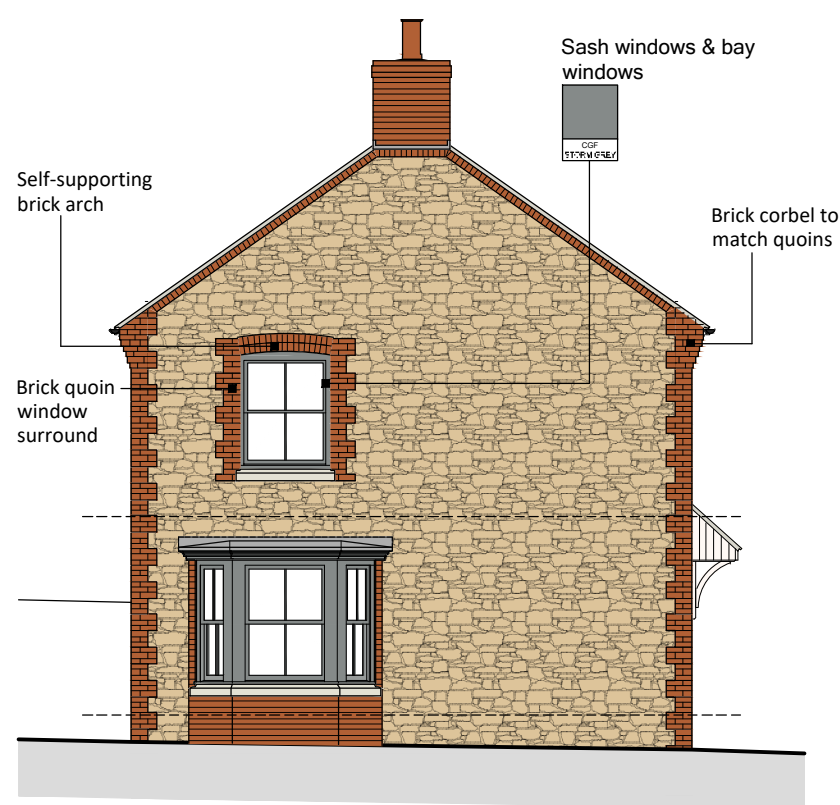


Side Elevation 1.



Front Elevation Plot 1



Side Elevation 2.

 

West Lavington Wiltshire

Drawing No. 001-P-002 - Front and Side Elevations - Rev ~
Scale 1:100 at A3 - March 2026