




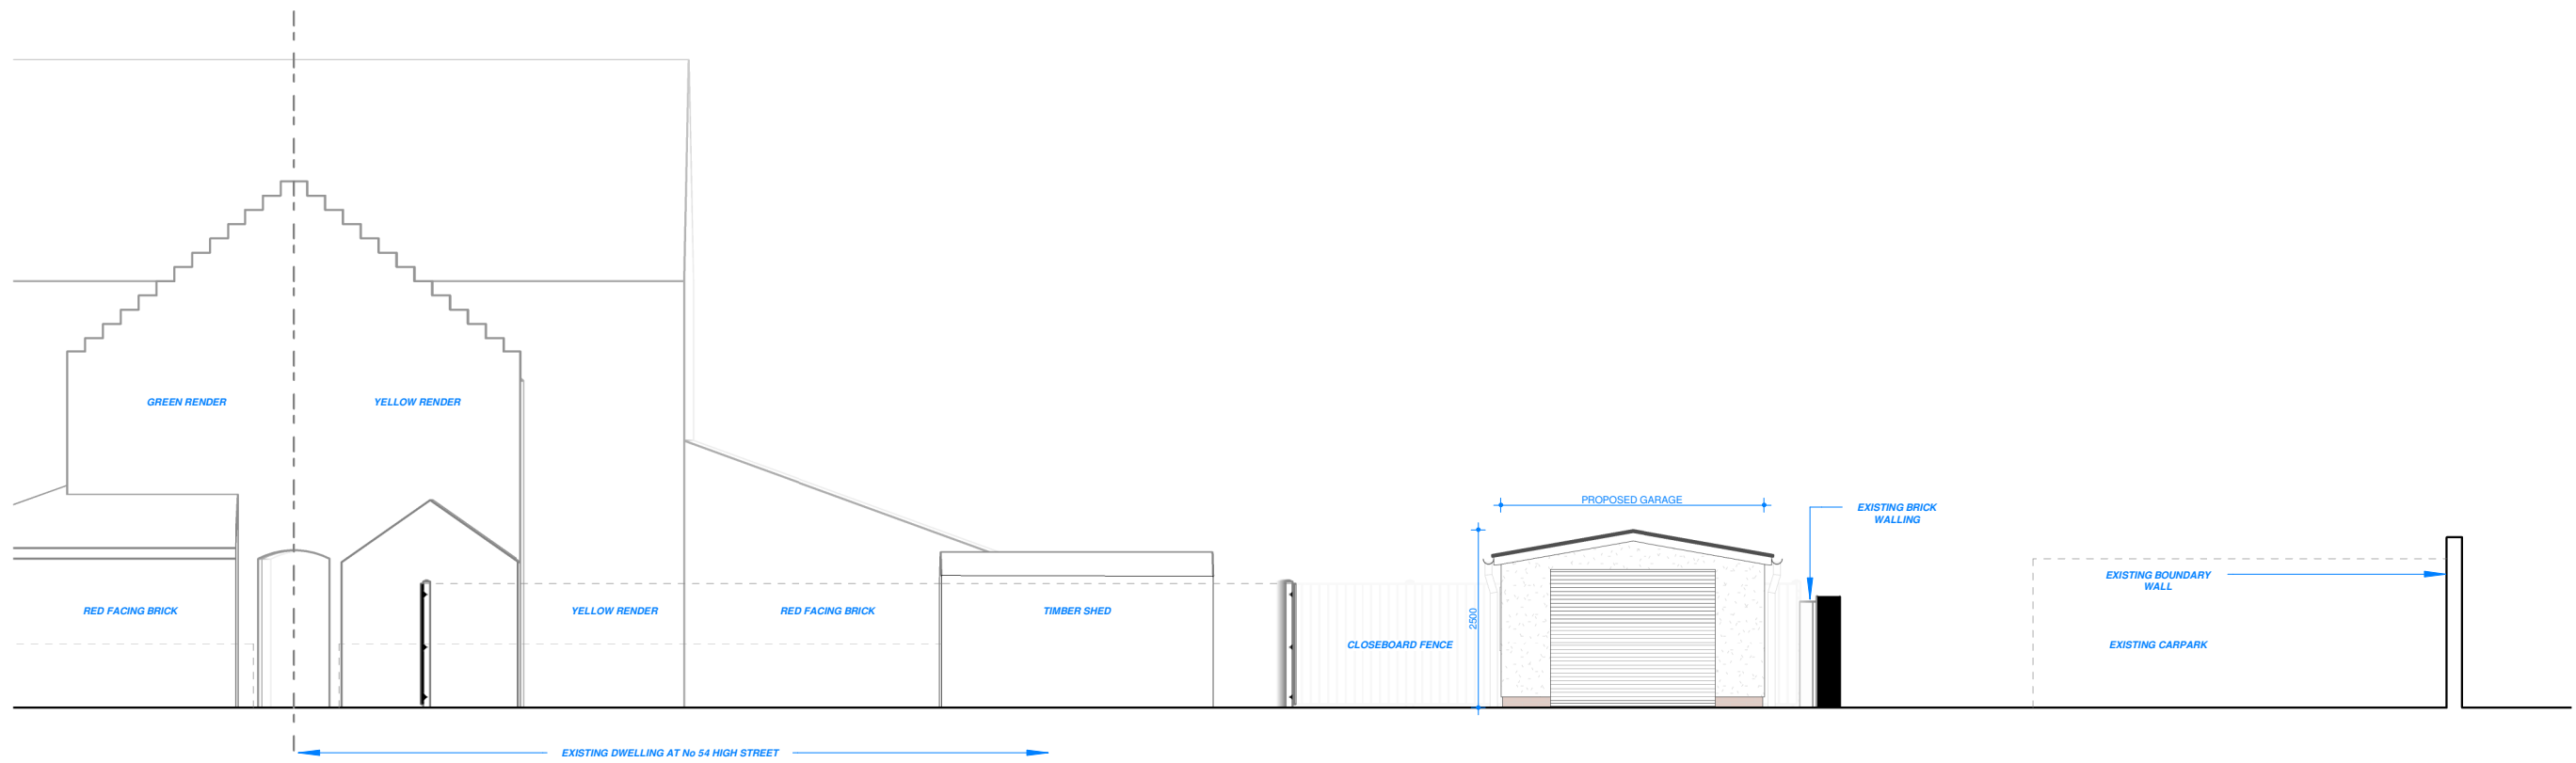


FRONT ELEVATION - PROPOSED
1:100 @ A2

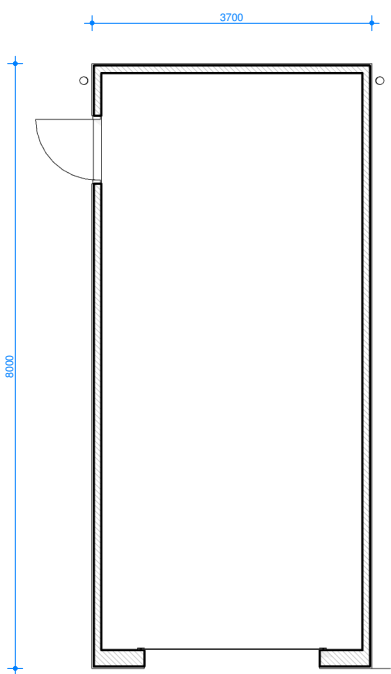


GROUND FLOOR PLAN
1:100 @ A2

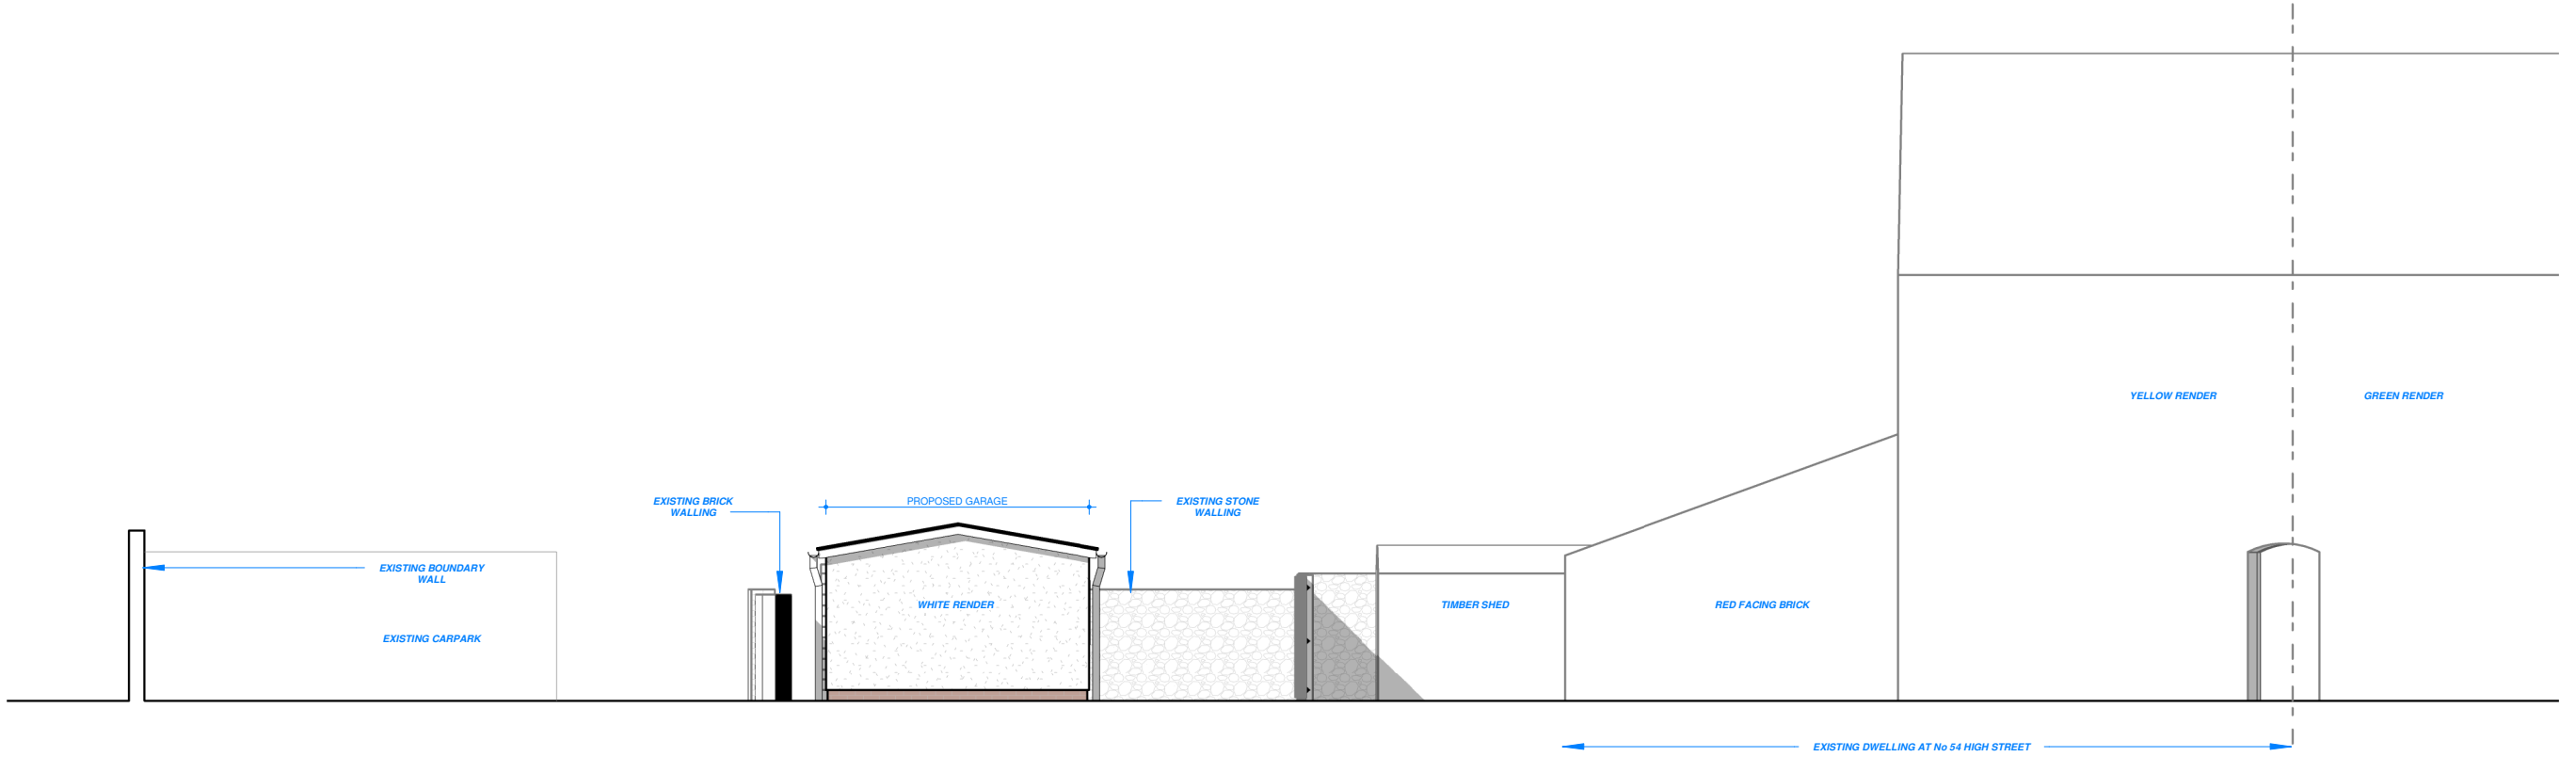

REAR ELEVATION - PROPOSED
1:100 @ A2

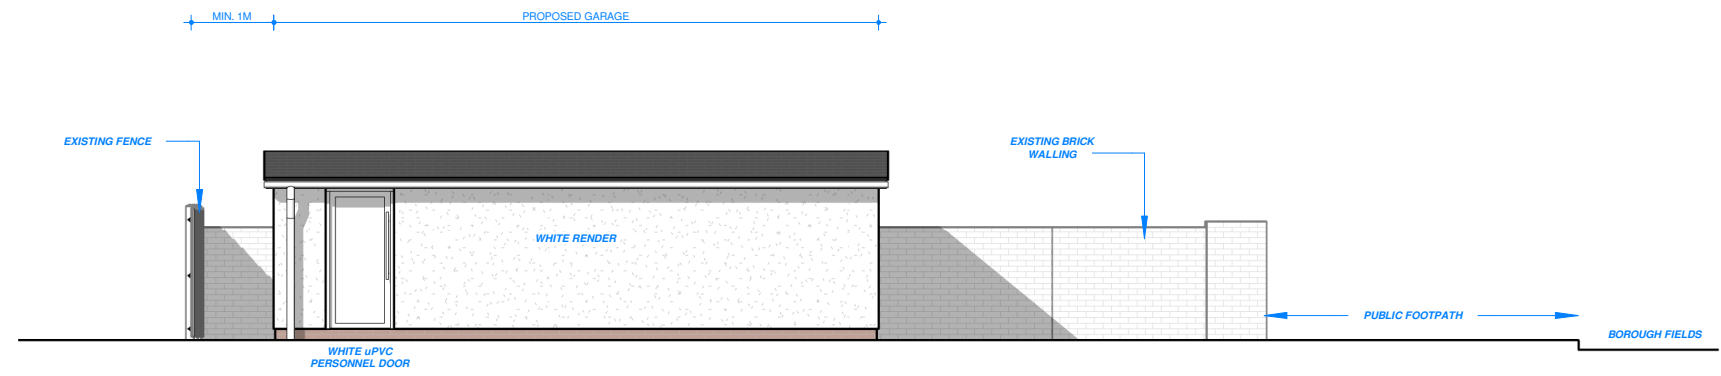

LEFT SIDE ELEVATION - PROPOSED
1:100 @ A2

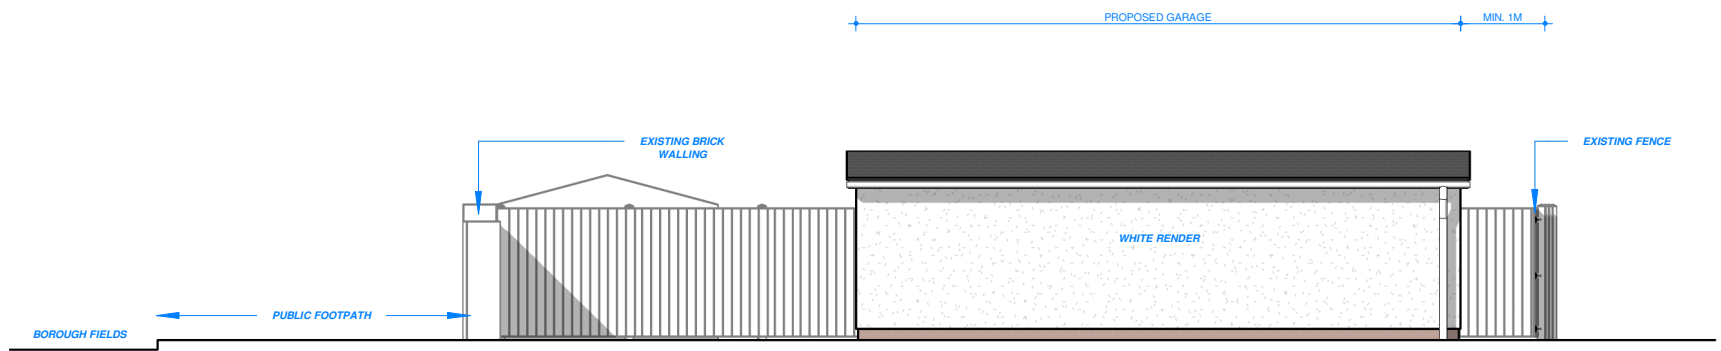

RIGHT SIDE ELEVATION
1:100 @ A2 - PROPOSED

- A 29/01/26 Floor plan added to sheet. Personnel door to proposed garage added.
B 11/04/26 Roof style and height amended following planning officer comments.

KOBŌ DESIGN		Email: hello@kobo-design.co.uk
0m	Scale 1:50	4m
0m	Scale 1:100	8m
0m	Scale 1:200	16m
0m	Scale 1:500	40m
0m	Scale 1:1250	100m
0m	Scale 1:2500	200m