



CG FRY & SON
B U I L D E R S


DEVELOPMENT ~ PARTNERSHIP HOUSING ~ CONTRACTING

C G Fry & Son Ltd. Litton Cheney Dorchester Dorset DT2 9AS
Tel: 01308 482000 Fax: 01308 482249 Email: eugene@cgfry.co.uk www.cgfry.co.uk


PV Panels
set flush
with roof
tiles



Rear Elevation

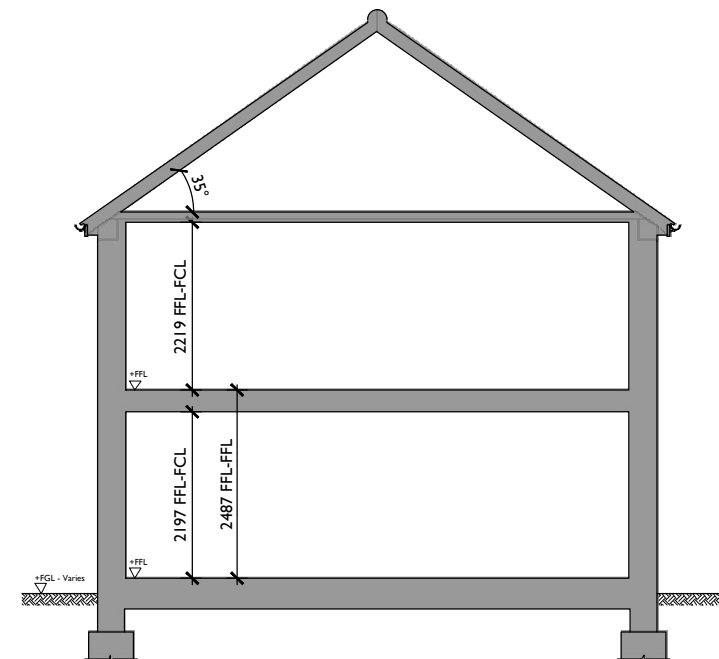

Section S2 - Plot 012
Truss Type A-35°

 

West Lavington Wiltshire

Drawing No. 012-P-003 - Rear Elevation and Section - Rev ~
Scale 1:100 at A3 - March 2026