



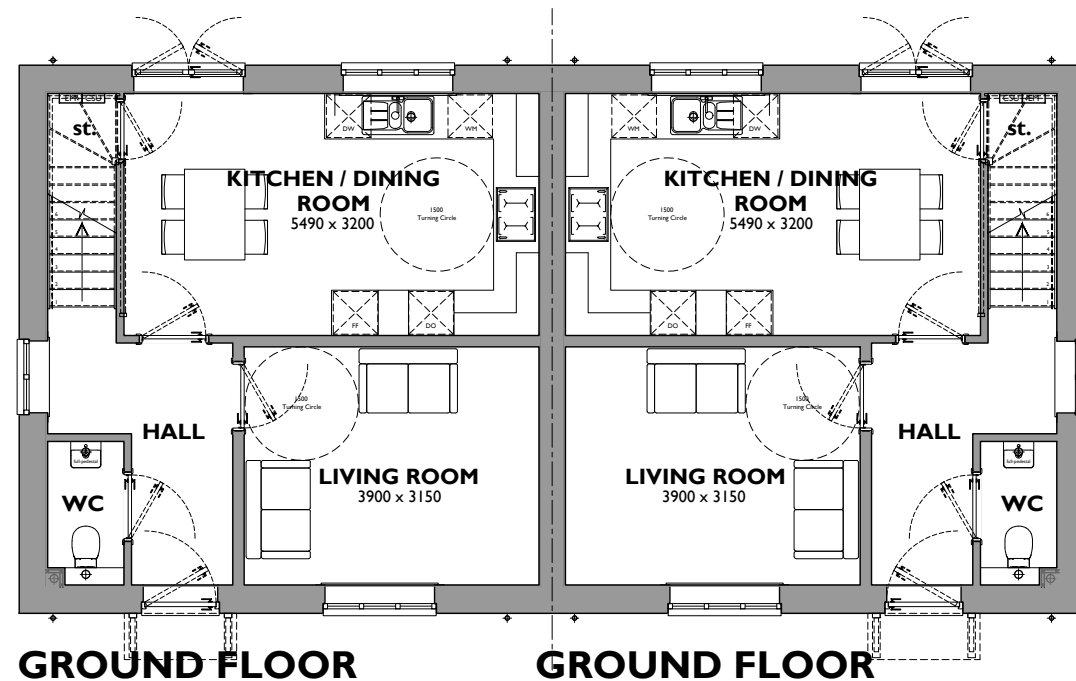

CG FRY & SON
B U I L D E R S

DEVELOPMENT ~ PARTNERSHIP HOUSING ~ CONTRACTING
C G Fry & Son Ltd. Litton Cheney Dorchester Dorset DT2 9AS
Tel: 01308 482000 Fax: 01308 482249 Email: eugene@cgfry.co.uk www.cgfry.co.uk

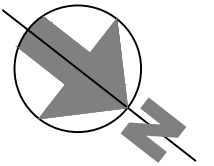


GROUND FLOOR

014
2-84-1(M4-2) - 2Bed
Ground Floor = 42.25m²
First Floor = 42.25m²
Plot 014 = 84.5m²

GROUND FLOOR

013
2-84-1(M4-2)-H - 2Bed
Ground Floor = 42.25m²
First Floor = 42.25m²
Plot 013 = 84.5m²

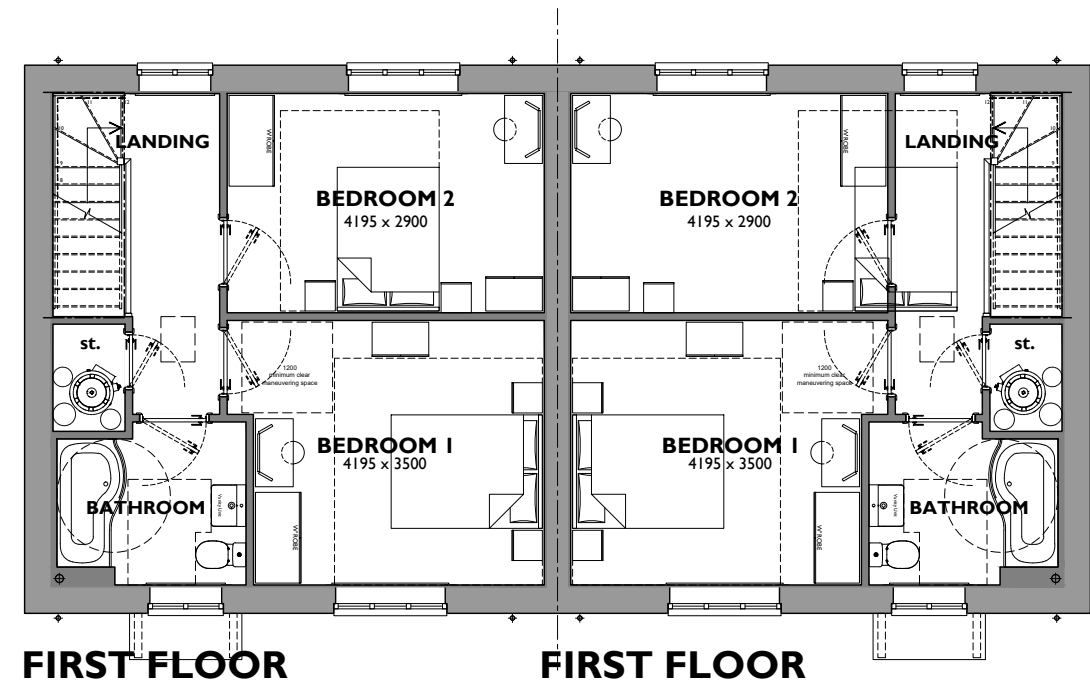

FIRST FLOOR


014

Plot 014

FIRST FLOOR

013

Plot 013

 

West Lavington Wiltshire

Drawing No. 013-014-P-001 - Ground and First Floor Plans - Rev ~
Scale 1:100 at A3 - March 2026