

- Canopy Timber

Dulux
painted
timber

CGF WHITE

CGF White
(Dulux BS 00-E-55)
- Front Door/Frame

Dulux
painted
timber

CGF LITTON GREEN

CGF Litton Green
(Dulux 90YY 35/169)
- Fascia & Soffit

Dulux
painted
timber

CGF FASCIA

CGF Fascia
(Dulux 00NN 20/000)
- Rain water goods


Alutec Evolve
Aluminium
rainwater goods

CGF WELLINGTON



CG FRY & SON
BUILDERS

DEVELOPMENT ~ PARTNERSHIP HOUSING ~ CONTRACTING
C G Fry & Son Ltd. Litton Cheney Dorchester Dorset DT2 9AS
Tel: 01308 482000 Fax: 01308 482249 Email: eugene@cgfry.co.uk www.cgfry.co.uk

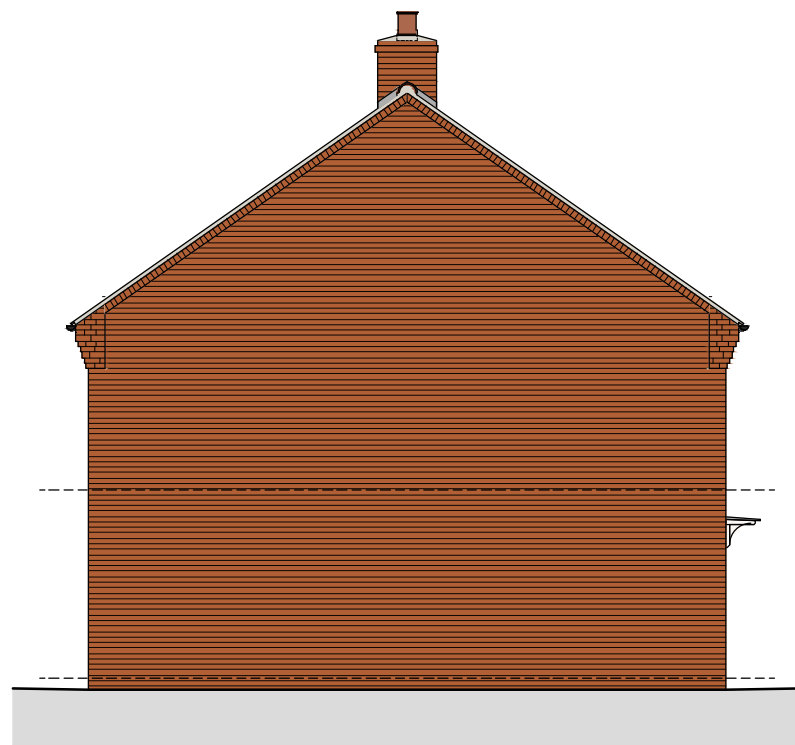


Side Elevation Plot 028




Front Elevation Plot 028

Plot 029

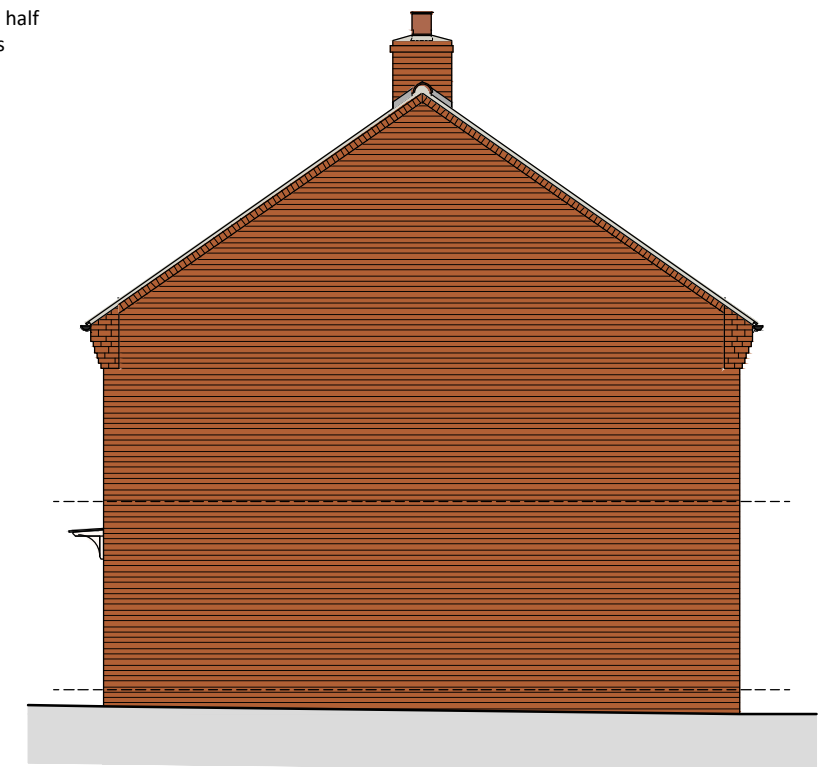

Side Elevation Plot 29

 

West Lavington Wiltshire

Drawing No. S28-S29-P-002 - Front and Side Elevations - Rev ~
Scale 1:100 at A3 - March 2026