

- Canopy Timber

CGF WHITE

Dulux painted timber
- CGF White
(Dulux BS 00-E-55)
- CGF FASCIA

Dulux painted timber
- CGF FASCIA

CGF White
(Dulux 00NN 20/000)
- Front Door/Frame

CGF CORNISH BLUE

Dulux painted timber
- CGF Cornish Blue
(Dulux Seine)
- CGF WELLINGTON

Alutec Evolve Aluminium rainwater goods
- CGF WELLINGTON

Alutec Evolve Aluminium rainwater goods




CG FRY & SON

BUILDERS

DEVELOPMENT ~ PARTNERSHIP HOUSING ~ CONTRACTING

C G Fry & Son Ltd. Litton Cheney Dorchester Dorset DT2 9AS

Tel: 01308 482000 Fax: 01308 482249 Email: eugene@cgfry.co.uk www.cgfry.co.uk

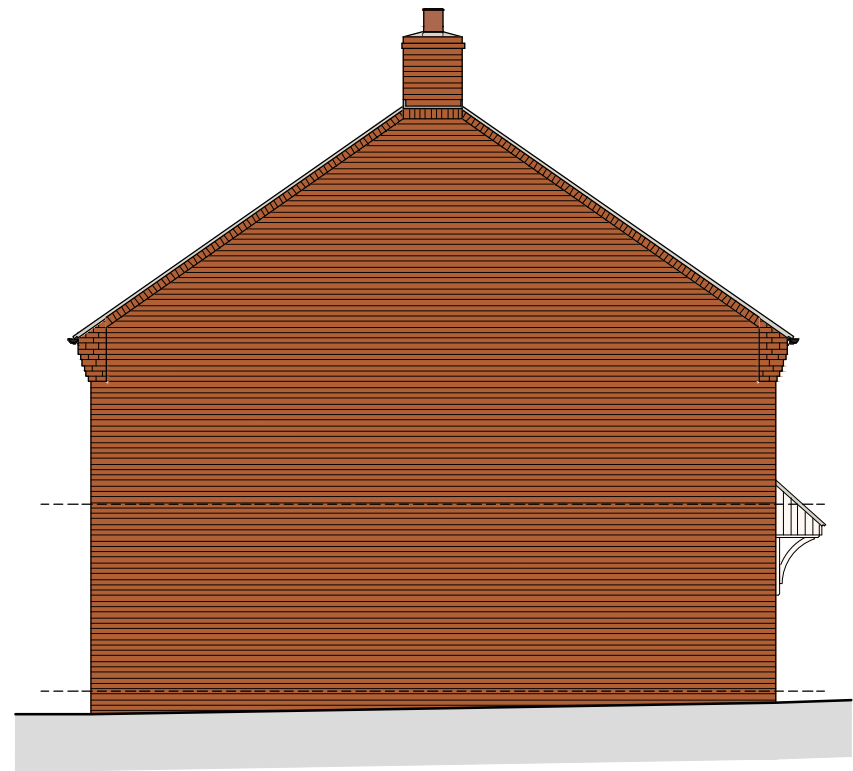

Side Elevation Plot 38



Front Elevation Plot 38


Plot 39

- CGF WHITE


Canopy
- CGF CORNISH BLUE

Door/Frame

Plain tile roof

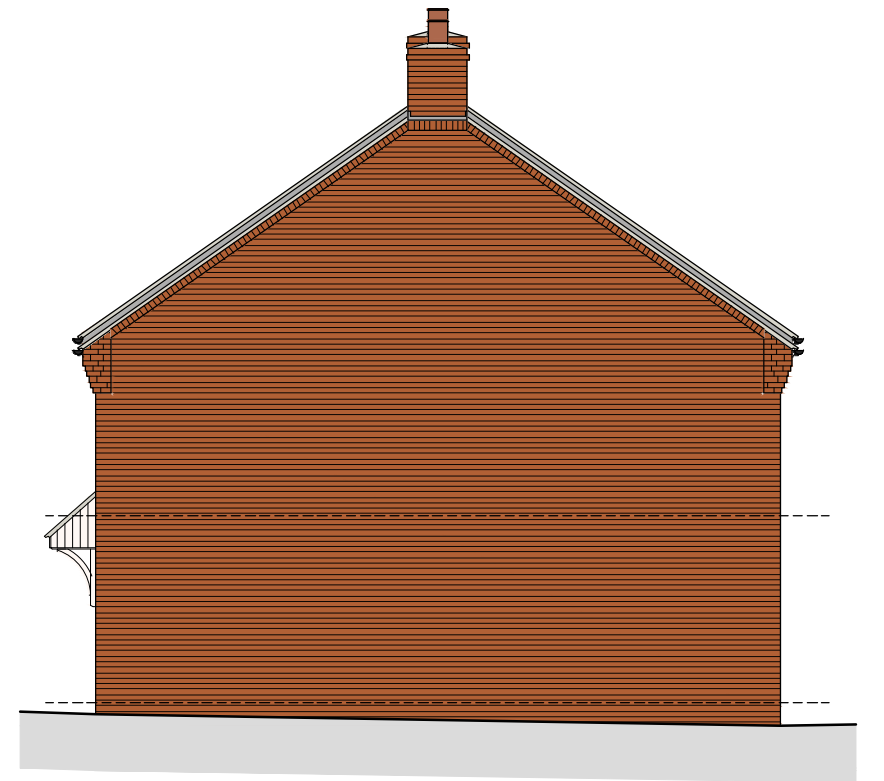

Side Elevation Plot 39

 

West Lavington Wiltshire

Drawing No. 038-039-P-002 - Front and Side Elevations - Rev ~
Scale 1:100 at A3 - March 2026