



CHURCH HOUSE

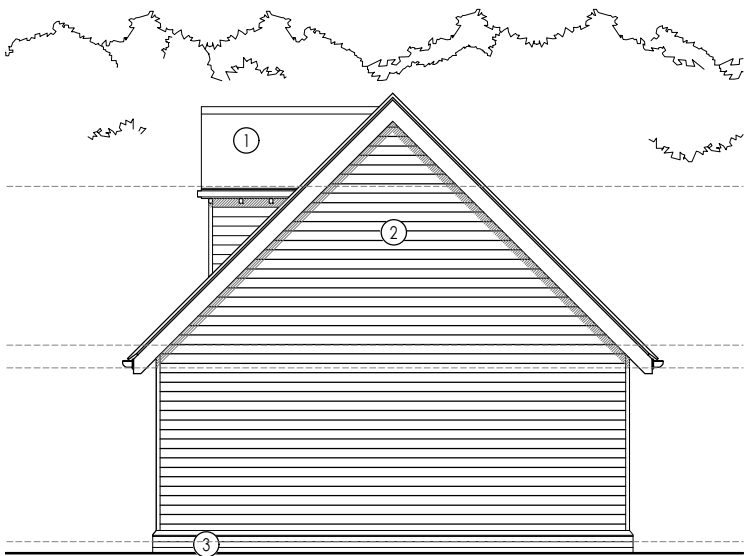


1 EAST ELEVATION - PROPOSED
scale 1:100



2 NORTH ELEVATION - PROPOSED
scale 1:100

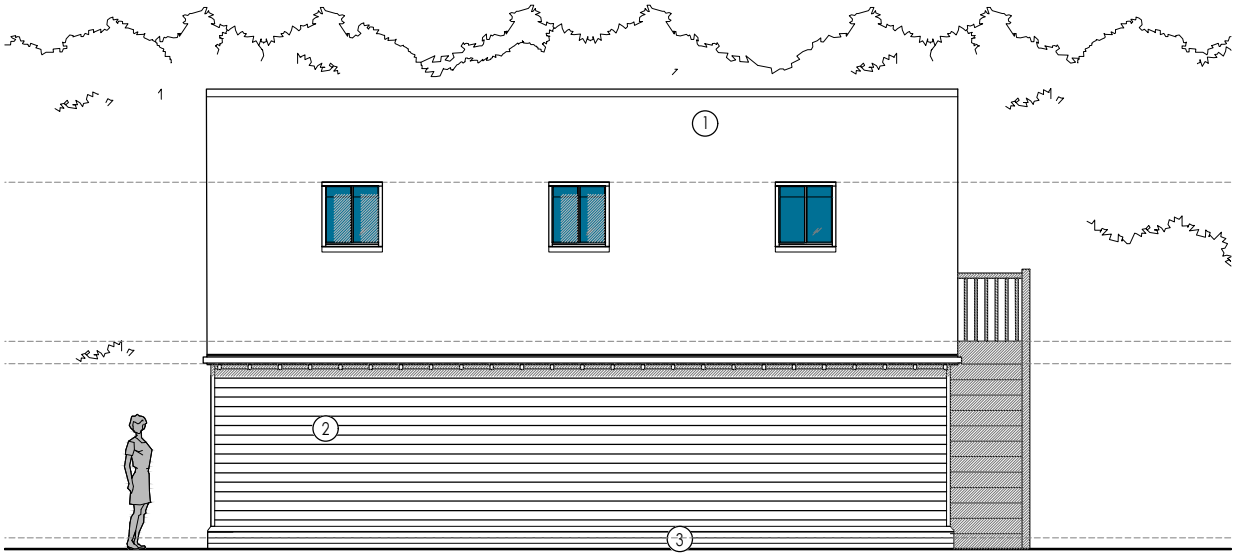

3 WEST ELEVATION - PROPOSED
scale 1:100

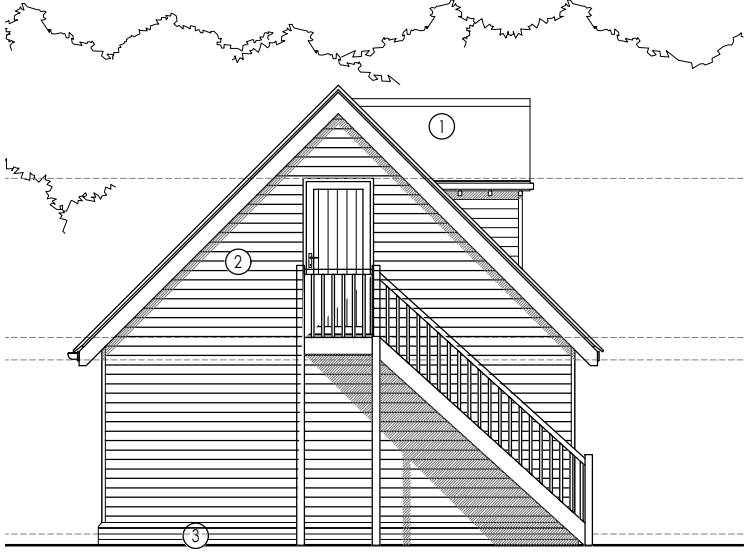

4 SOUTH ELEVATION - PROPOSED
scale 1:100

NOTES

THIS DRAWING IS THE COPYRIGHT OF THE ARCHITECTS AND MAY NOT BE REPRODUCED WITHOUT PERMISSION

THE CONTRACTOR IS RESPONSIBLE FOR CHECKING DIMENSIONS, TOLERANCES AND REFERENCE. ANY DISCREPANCIES TO BE CHECKED WITH THE ARCHITECT BEFORE PROCEEDING WITH THE WORKS


WHERE AN ITEM IS COVERED BY DRAWINGS TO DIFFERENT SCALES, THE LARGER SCALE DRAWING IS TO BE WORKED TO

DO NOT SCALE FROM DRAWING, FIGURED DIMENSIONS TO BE WORKED TO AT ALL TIMES

ALL WORK AND MATERIALS TO BE IN ACCORDANCE WITH THE BUILDING REGULATIONS AND TO COMPLY WITH THE RELEVANT CODES OF PRACTICE AND BRITISH STANDARDS

ELEVATION KEY

- 1. Natural clay roof
- 2. Timber cladding
- 3. Brickwork plinth

 

DETAILS	DATE	REVISION
Amended to comments	01/04/26	A

PLANNING

PROJECT		
ELEVATIONS - PROPOSED		
PROPOSED NEW GARAGE AT CHURCH HOUSE, SEDGEHILL, SHAFTSBURY SP7 9JN		
DATE	CLIENT	
NOV 2025	MRS R. EYRES	
SCALE	DRAWING NO.	REVISION
1:100 @A3	2512/02/05/01	A