


|   |   |   |
|---|---|---|
| <p>Front Door/Frame</p>  <p>Dulux painted timber</p> <p>CGF Litton Green</p> | <p>Rain water goods</p>  <p>Alutec Evolve Aluminium rainwater goods</p> <p>CGF WELLINGTON</p> | <p>Fascia &amp; Soffit</p>  <p>Dulux painted timber</p> <p>CGF FASCIA</p> |
| <p>CGF Litton Green (Dulux 90YY 35/169)</p>   |   | <p>CGF Fascia (Dulux 00NN 20/000)</p>   |




**CG FRY & SON**  
B U I L D E R S


DEVELOPMENT ~ PARTNERSHIP HOUSING ~ CONTRACTING  
C G Fry & Son Ltd. Litton Cheney Dorchester Dorset DT2 9AS  
Tel: 01308 482000 Fax: 01308 482249 Email: eugene@cgfry.co.uk www.cgfry.co.uk

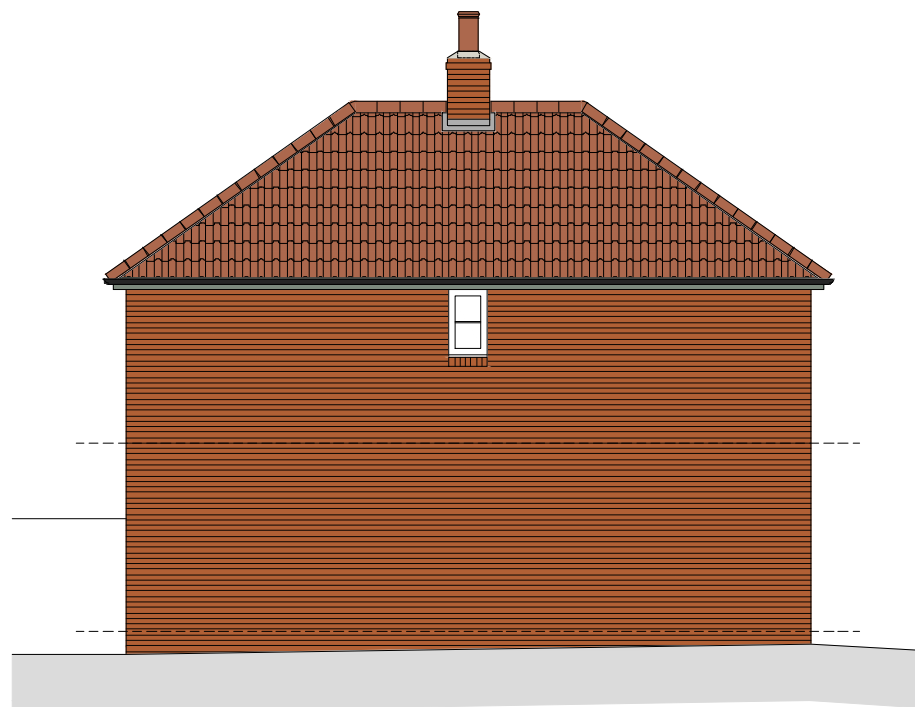


Side Elevation 1.

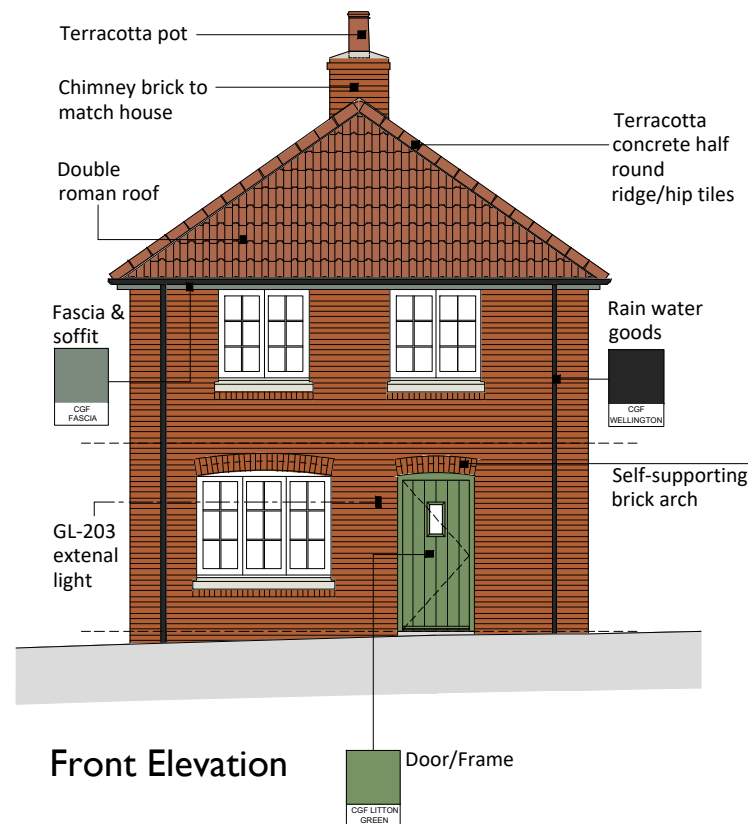

Front Elevation

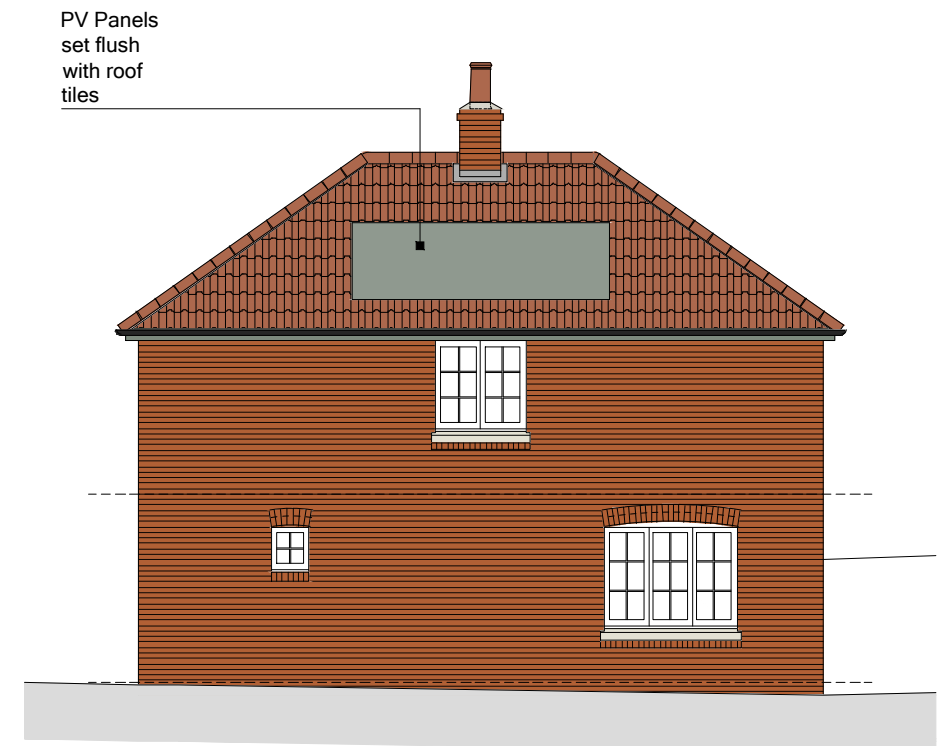

Side Elevation 2.

 

## West Lavington Wiltshire

Drawing No. 009-P-002 - Front and Side Elevations - Rev ~  
Scale 1:100 at A3 - March 2026